





PROPOSED FRONT ELEVATION

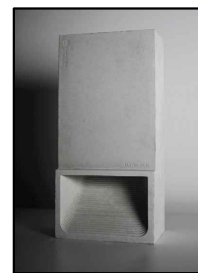

BAT BOX

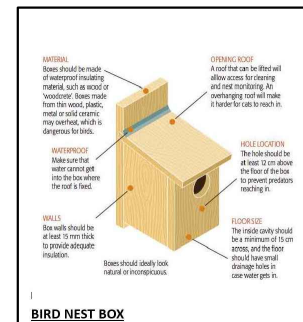


BIRD NEST BOX

FINISHES SCHEDULE


1. EXTERNAL WALLS OF GROUND FLOOR REAR EXTENSION TO BE RED FACING BRICKWORK AND SAND CEMENT RENDER PAINTED OFF WHITE TO MATCH EXISTING.
2. EXTERNAL WALLS OF PORCH AND SIDE EXTENSION TO BE RED FACING BRICKWORK TO MATCH EXISTING.
3. SIDE WALLS OF LOFT CONVERSION TO BE FINISHED WITH GREY VIEO CLADDING.
4. DOUBLE DOORS TO BE WHITE UPVC FRAMED & DOUBLE GLAZED.
5. ALL PROPOSED WINDOWS OF GROUND & LOFT FLOOR TO BE WHITE UPVC FRAMED & DOUBLE GLAZED.
6. ROOF WILL BE BLACK/ BLUE SLATES TO MATCH EXISTING.
7. ALL ROOF WINDOWS TO BE VELUX OR SIMILAR.
8. ALL FACIAS TO BE UPVC TO BE BLACK.
9. ALL RAINWATER GOODS TO BE BLACK.
10. ALL NEW OR ALTERED DRAINAGE RUNS TO GO INTO EXISTING.



PROPOSED REAR ELEVATION

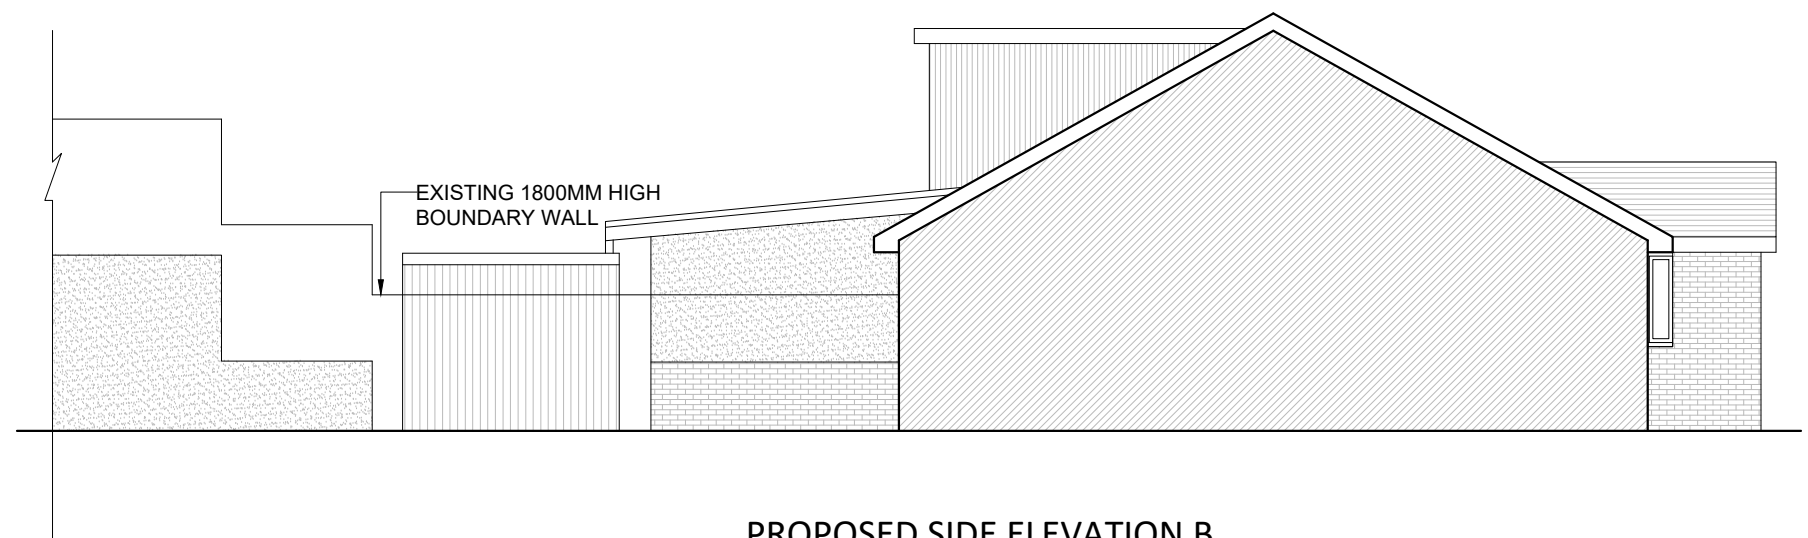

PROPOSED SIDE ELEVATION B

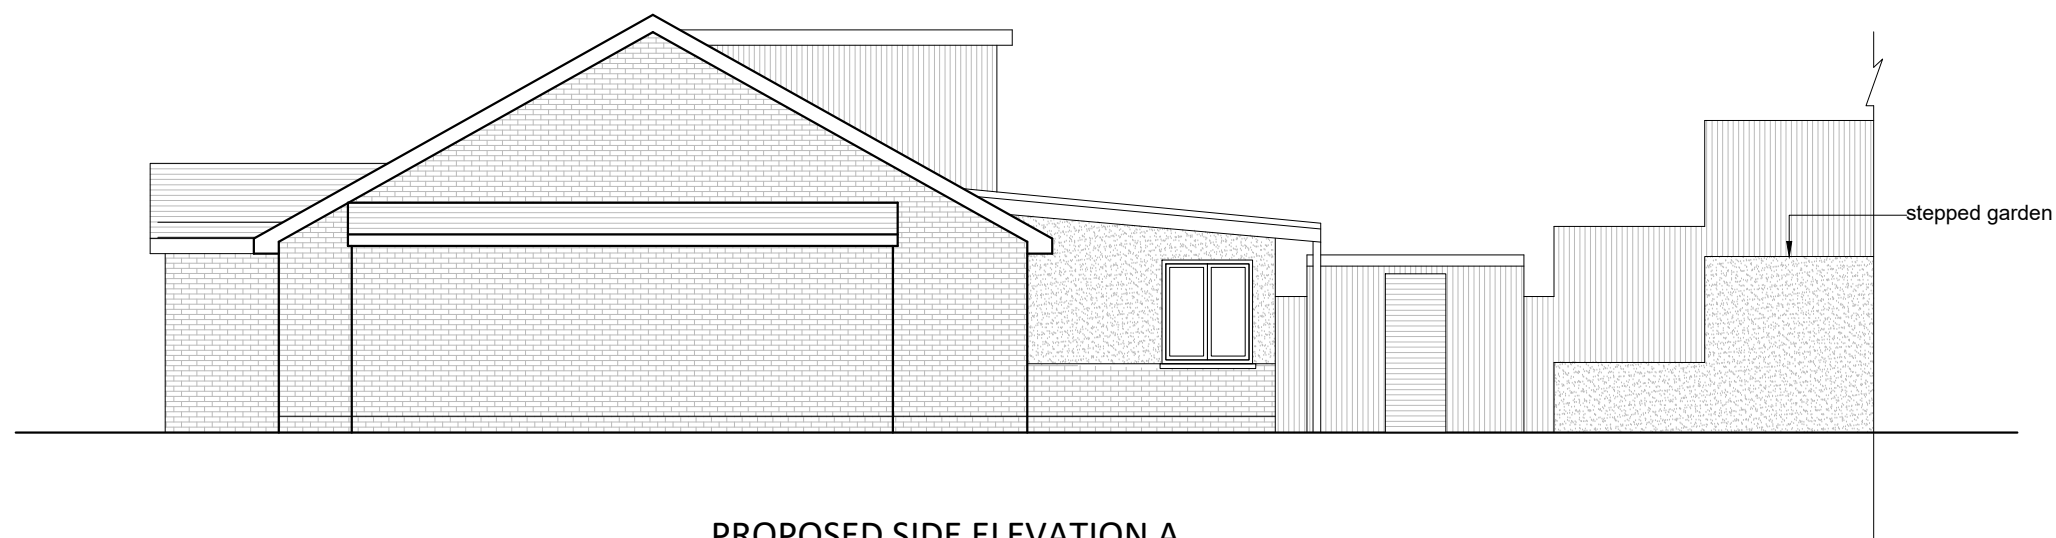

PROPOSED SIDE ELEVATION A



Email: knkconsultancytd@gmail.com
Tel: 07737745310

Client name:

Mr Marcin Grzegorz Ukrynczuk

Address:

27 St Brides Gardens, NP20 3 AU

Drawing name:

Proposed Plans

Scale:

1:100 @ A3

Date drawn:

March
2026

202 Rev 01

Note: All dimensions are in mm unless stated otherwise