


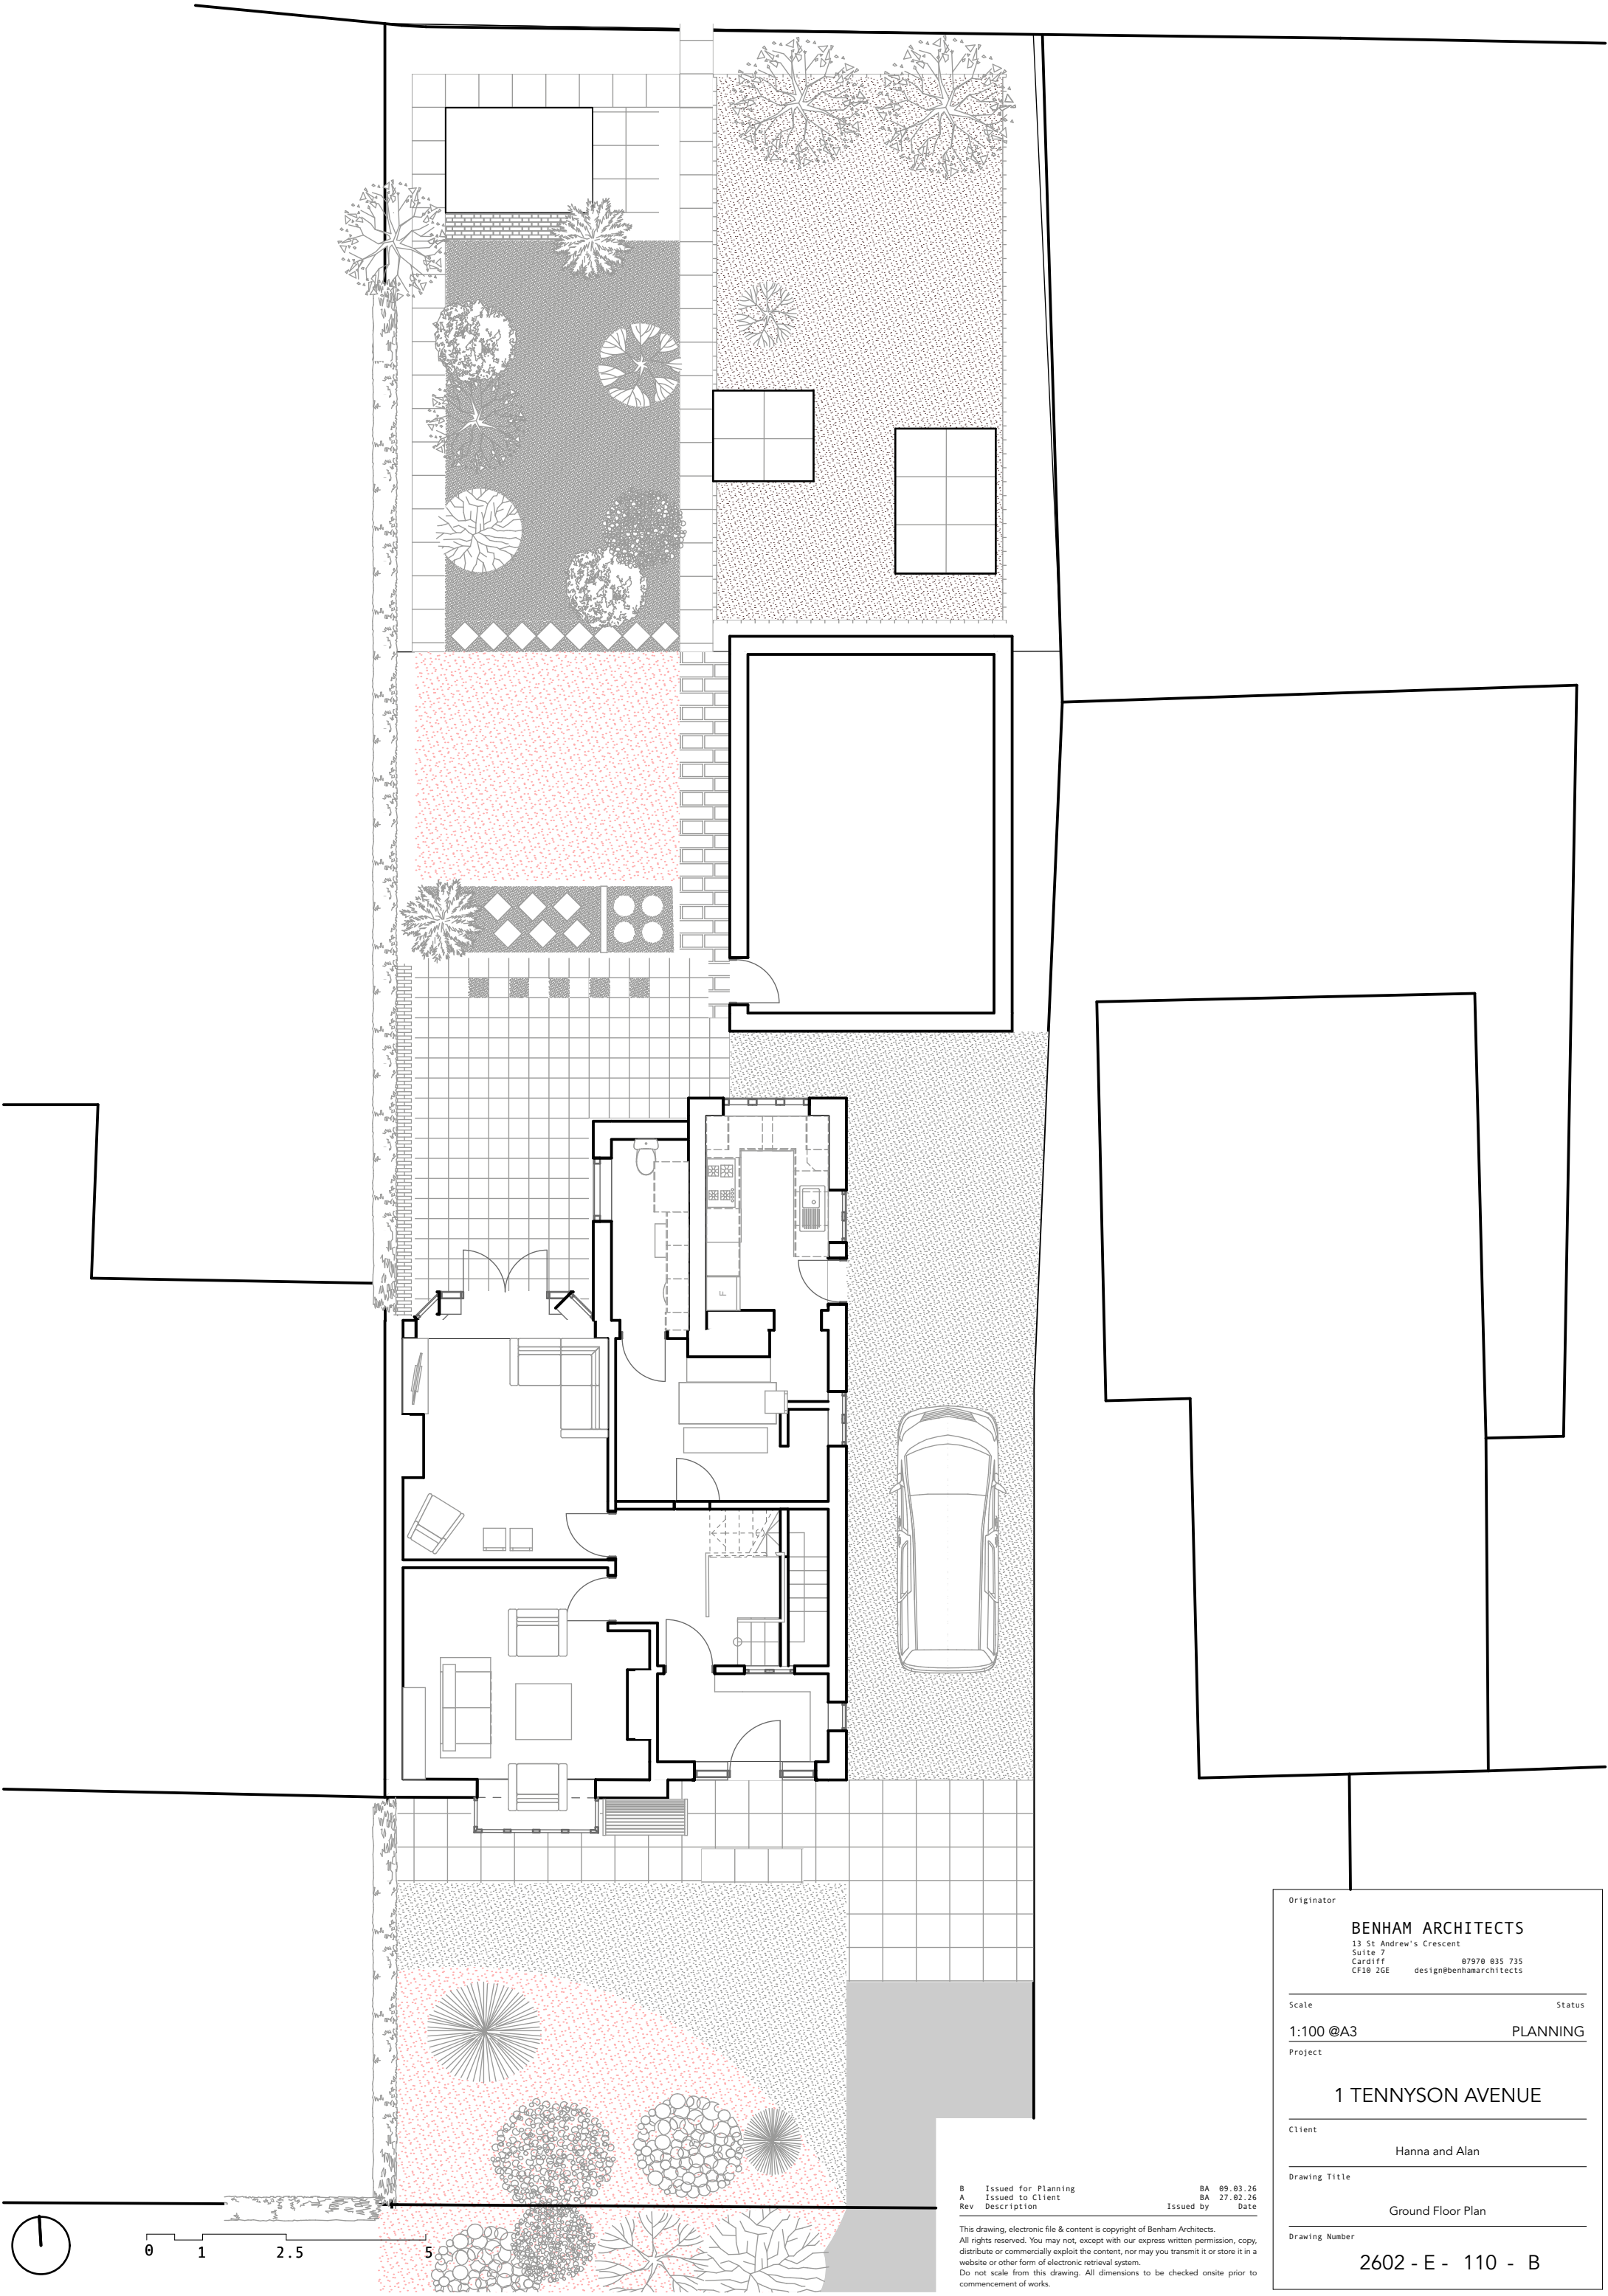

B Issued for Planning BA 09.03.26
A Issued to Client BA 27.02.26
Rev Description Issued by Date

This drawing, electronic file & content is copyright of Benham Architects.
All rights reserved. You may not, except with our express written permission, copy, distribute or commercially exploit the content, nor may you transmit it or store it in a website or other form of electronic retrieval system.
Do not scale from this drawing. All dimensions to be checked onsite prior to commencement of works.

Originator	
BENHAM ARCHITECTS 13 St Andrew's Crescent Suite 7 Cardiff 07970 035 735 CF10 2GE design@benhamarchitects	
Scale	Status
1:100 @A3	PLANNING
Project	
1 TENNYSON AVENUE	
Client	
Hanna and Alan	
Drawing Title	
Ground Floor Plan	
Drawing Number	
2602 - E - 110 - B	