


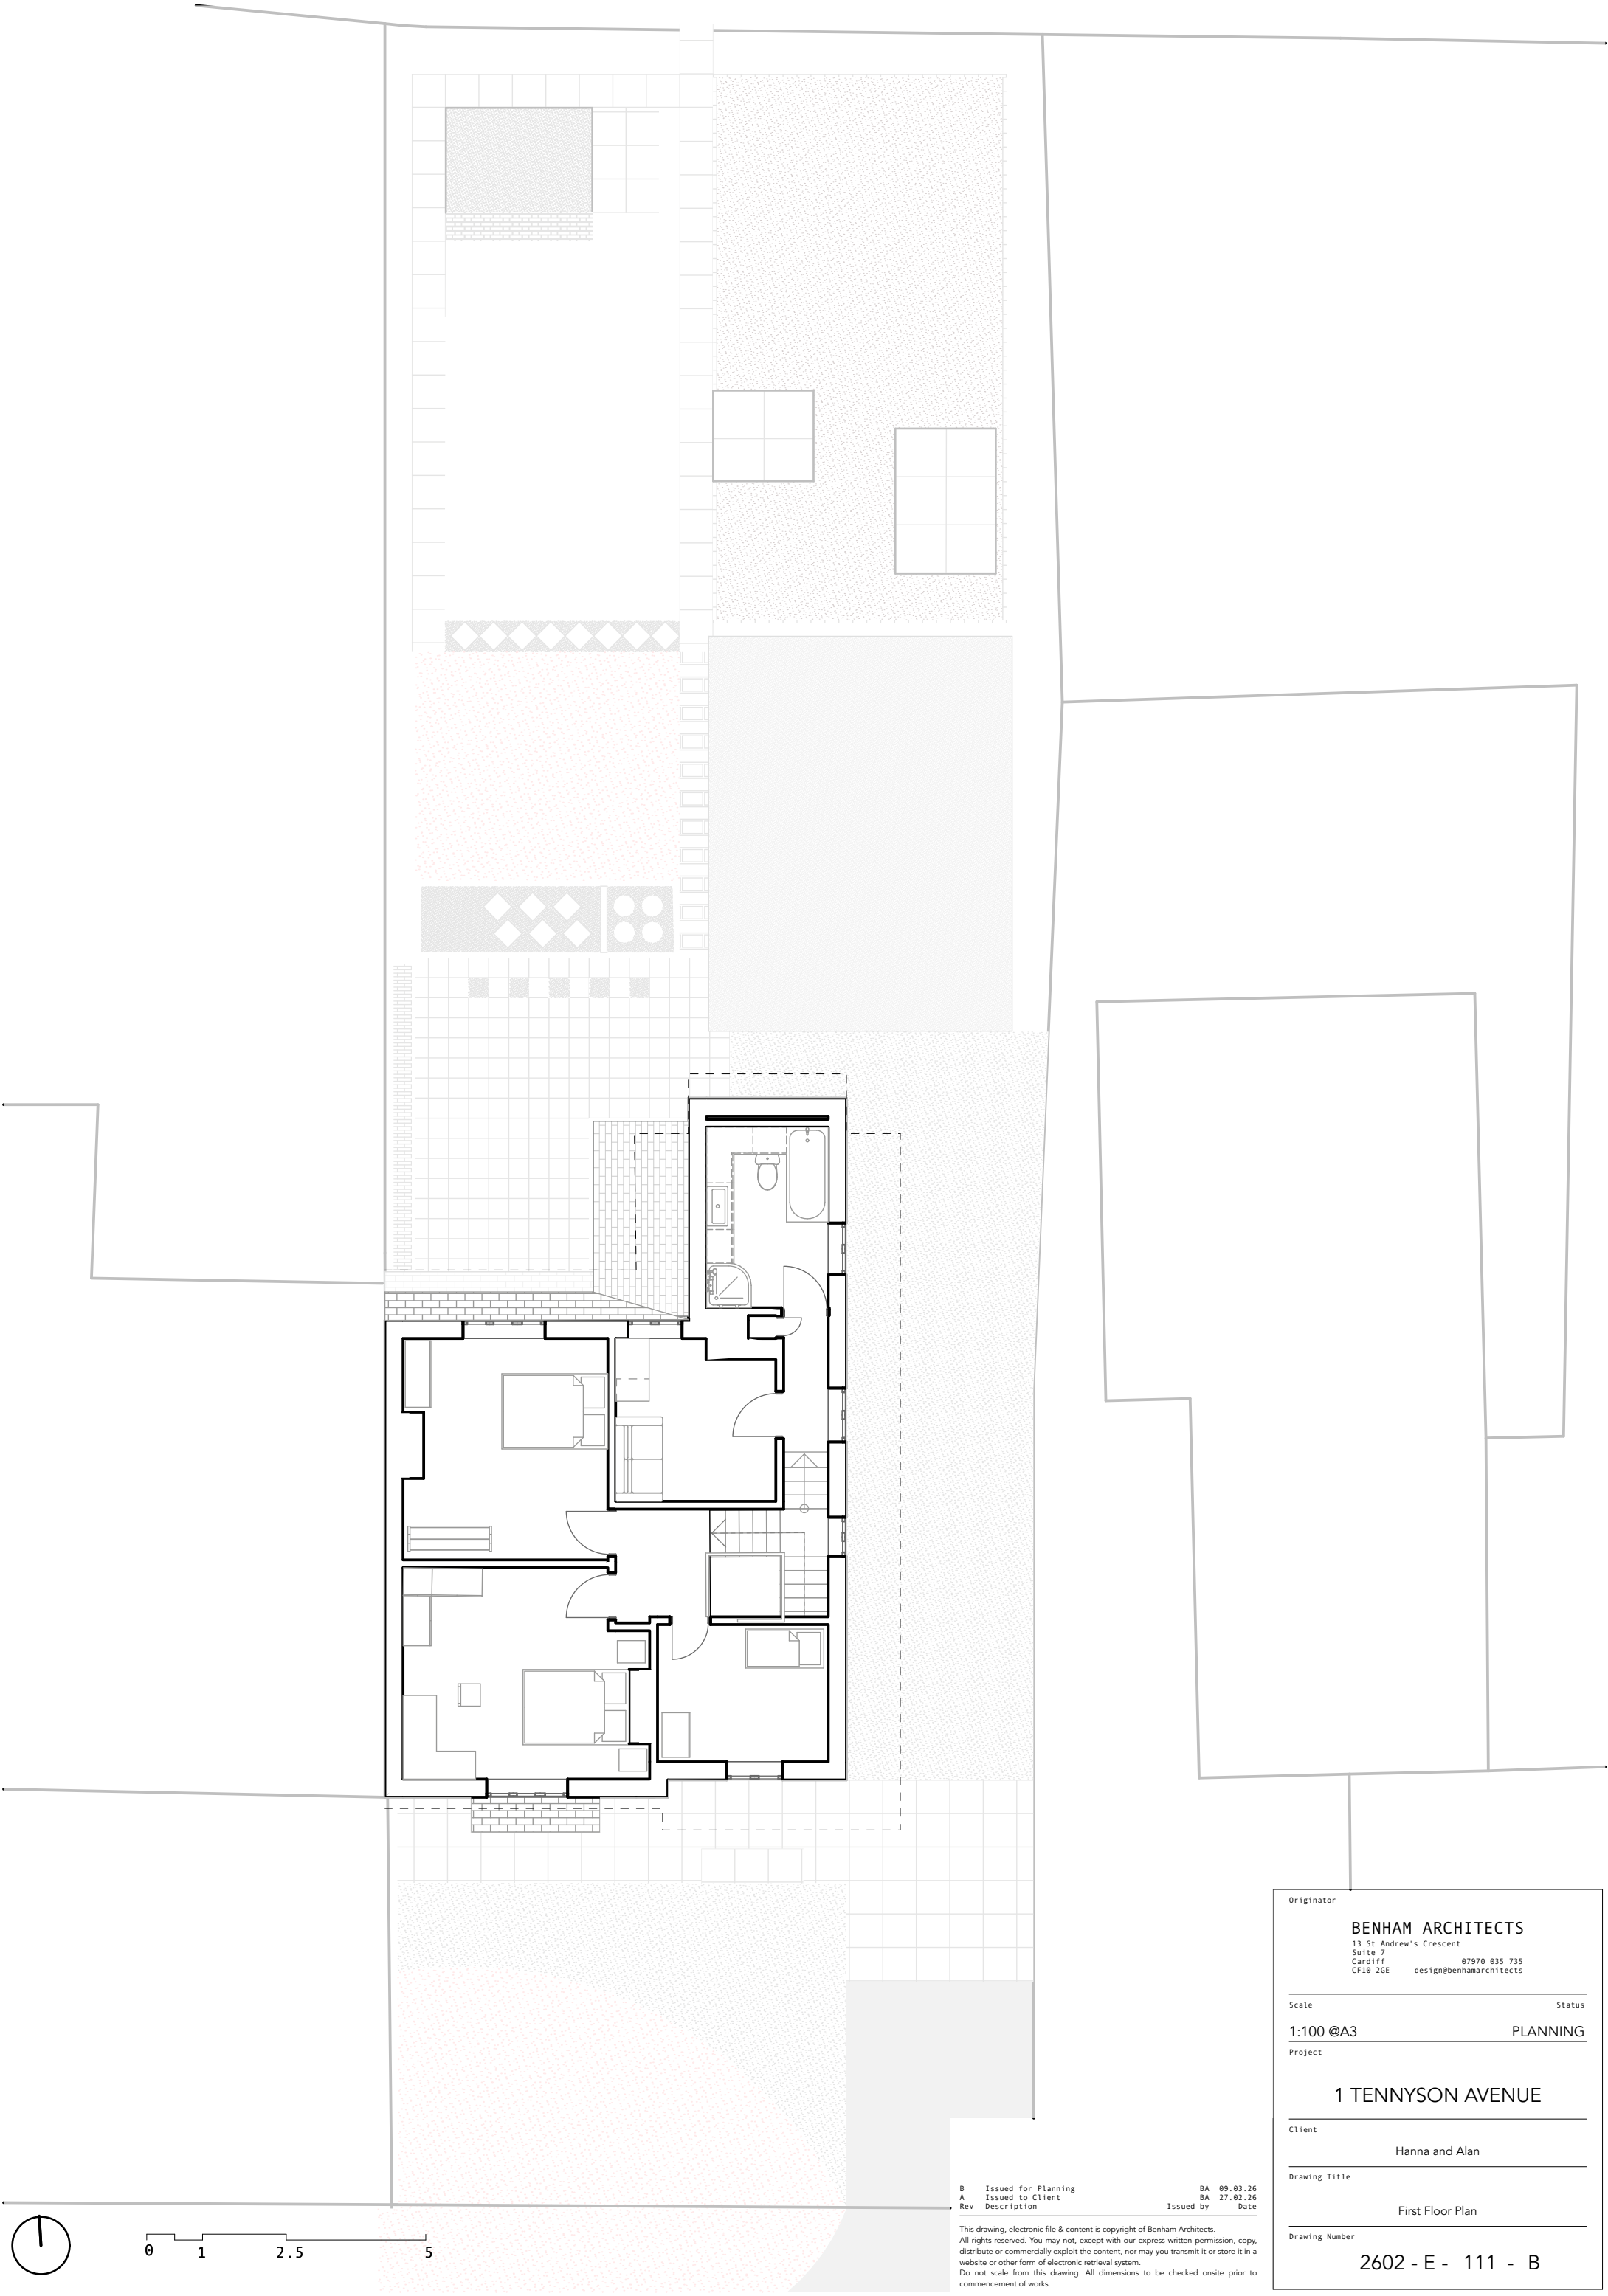

|     |                     |           |          |
|-----|---------------------|-----------|----------|
| B   | Issued for Planning | BA        | 09.03.26 |
| A   | Issued to Client    | BA        | 27.02.26 |
| Rev | Description         | Issued by | Date     |

This drawing, electronic file & content is copyright of Benham Architects.  
All rights reserved. You may not, except with our express written permission, copy, distribute or commercially exploit the content, nor may you transmit it or store it in a website or other form of electronic retrieval system.  
Do not scale from this drawing. All dimensions to be checked onsite prior to commencement of works.

Originator

**BENHAM ARCHITECTS**  
13 St Andrew's Crescent  
Suite 7  
Cardiff  
CF10 2GE

07970 035 735  
design@benhamarchitects

Scale

**1:100 @A3**

Project

**1 TENNYSON AVENUE**

Client

Hanna and Alan

Drawing Title

First Floor Plan

Drawing Number

**2602 - E - 111 - B**