



ELEVATIONS @ 1:200



Rear elevation

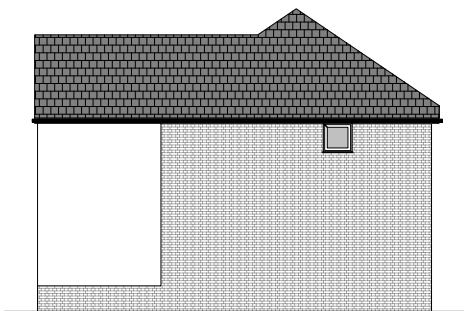

Side elevation

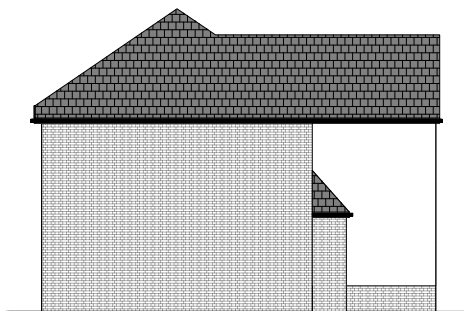

Side elevation




Front elevation

Materials:

Walls - Render and brick
Windows - UPVC
Roof - flat concrete tile - dark grey

FLOOR PLANS @ 1:100

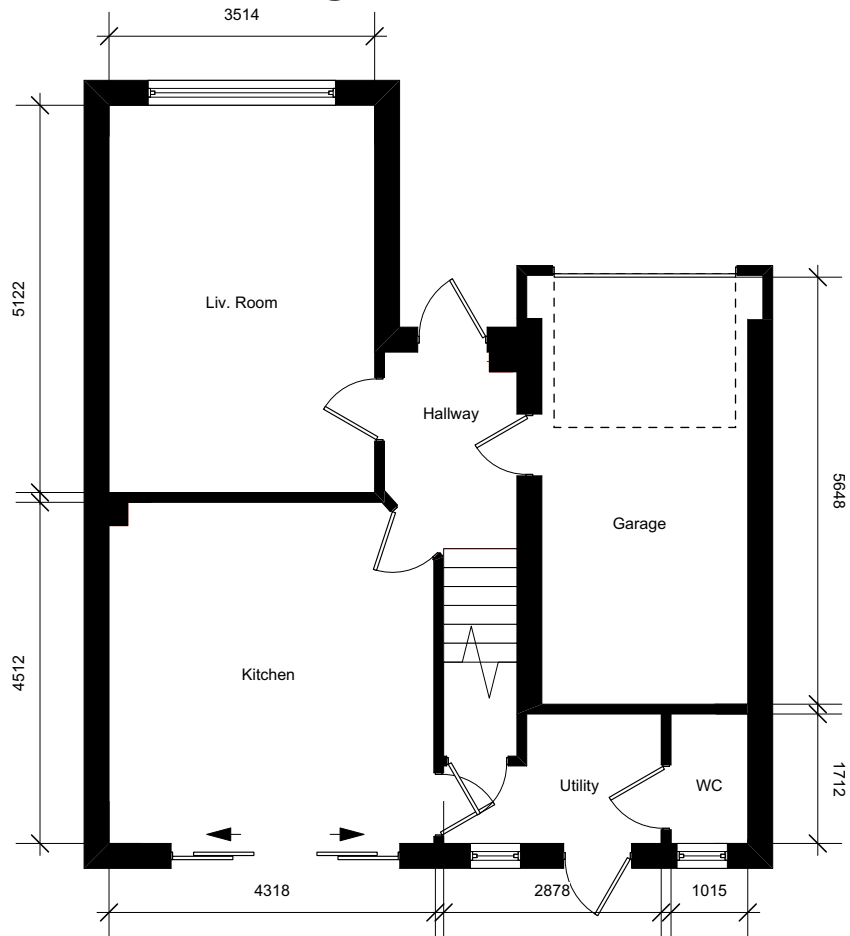

GROUND FLOOR

Skerryvore Designs Ltd
skerryvoredesigns.co.uk

SKD
SKERRYVORE DESIGNS

Phone **01633 897922**
Mobile **07816 934352**
contact@skerryvoredesigns.co.uk

JOB
TITLE 36 Old Park Road
NP10 8BR

DRAWING
TITLE Planning:
Existing plans
& elevations

DRAWING No. SD1188-P-01

SCALE 1:100 @ A3

DATE APR 2026