


This is a detailed architectural floor plan for the Master House. The plan includes the following rooms and features:

- Lounge Master (Master House):** Located at the top left, featuring a large fireplace on the left wall and a bay window with multiple panes. Dimensions include 6.95m, 3.93m, 6.04m, and 4.87m.
- Sitting Room (Master House):** Located at the top right, with a fireplace on the right wall. Dimensions include 5.77m, 4.65m, 1.27m, and 0.74m.
- Music Room (Master House):** Located in the middle left, with a bay window. Dimensions include 1.69m, 0.41m, 0.37m, 0.65m, 1.64m, 0.3m, 0.64m, 2.01m, 0.66m, 4.25m, and 2.28m.
- Entrance Hallway (Master House):** Centrally located, containing a staircase with a downward arrow. Dimensions include 3.24m, 0.53m, 1.35m, 2.48m, 0.34m, and 1.44m.
- Storage / Closet (Master House):** Located in the middle right, with built-in wardrobes. Dimensions include 4.64m, 1.61m, 2.32m, 5.08m, 4.00m, 5.01m, 1.35m, 3.55m, and 1.48m.
- Bathroom (Master House):** Two bathrooms are shown. One is located in the middle right, containing a toilet, sink, and bathtub. The other is located in the bottom middle, containing a toilet, sink, and bathtub. Dimensions for the middle bathroom include 0.77m and 3.00m. Dimensions for the bottom bathroom include 3.52m, 2.53m, 4.55m, and 0.34m.
- Kitchen (Master House):** Located at the bottom right, featuring a large L-shaped island. Dimensions include 4.89m, 3.45m, 0.73m, 1.10m, 1.00m, 1.1m, 1.7m, 4.75m, and 0.87m.
- Garage (Master House):** Located at the bottom right, adjacent to the kitchen. Dimensions include 0.73m.
- Garage (Flat):** Located at the bottom right, outside the main house footprint.
- Stairs to Upper Flat:** Located in the bottom middle, with an upward arrow.
- Portico:** Located between the Lounge Master and Music Room.

The plan is annotated with numerous dimensions in meters, indicating the size of each room and the overall footprint of the house. Architectural details such as doors, windows, fireplaces, and fixtures are clearly marked.



GROUND FLOOR PROPOSED

SCALE: 1:200 @A3



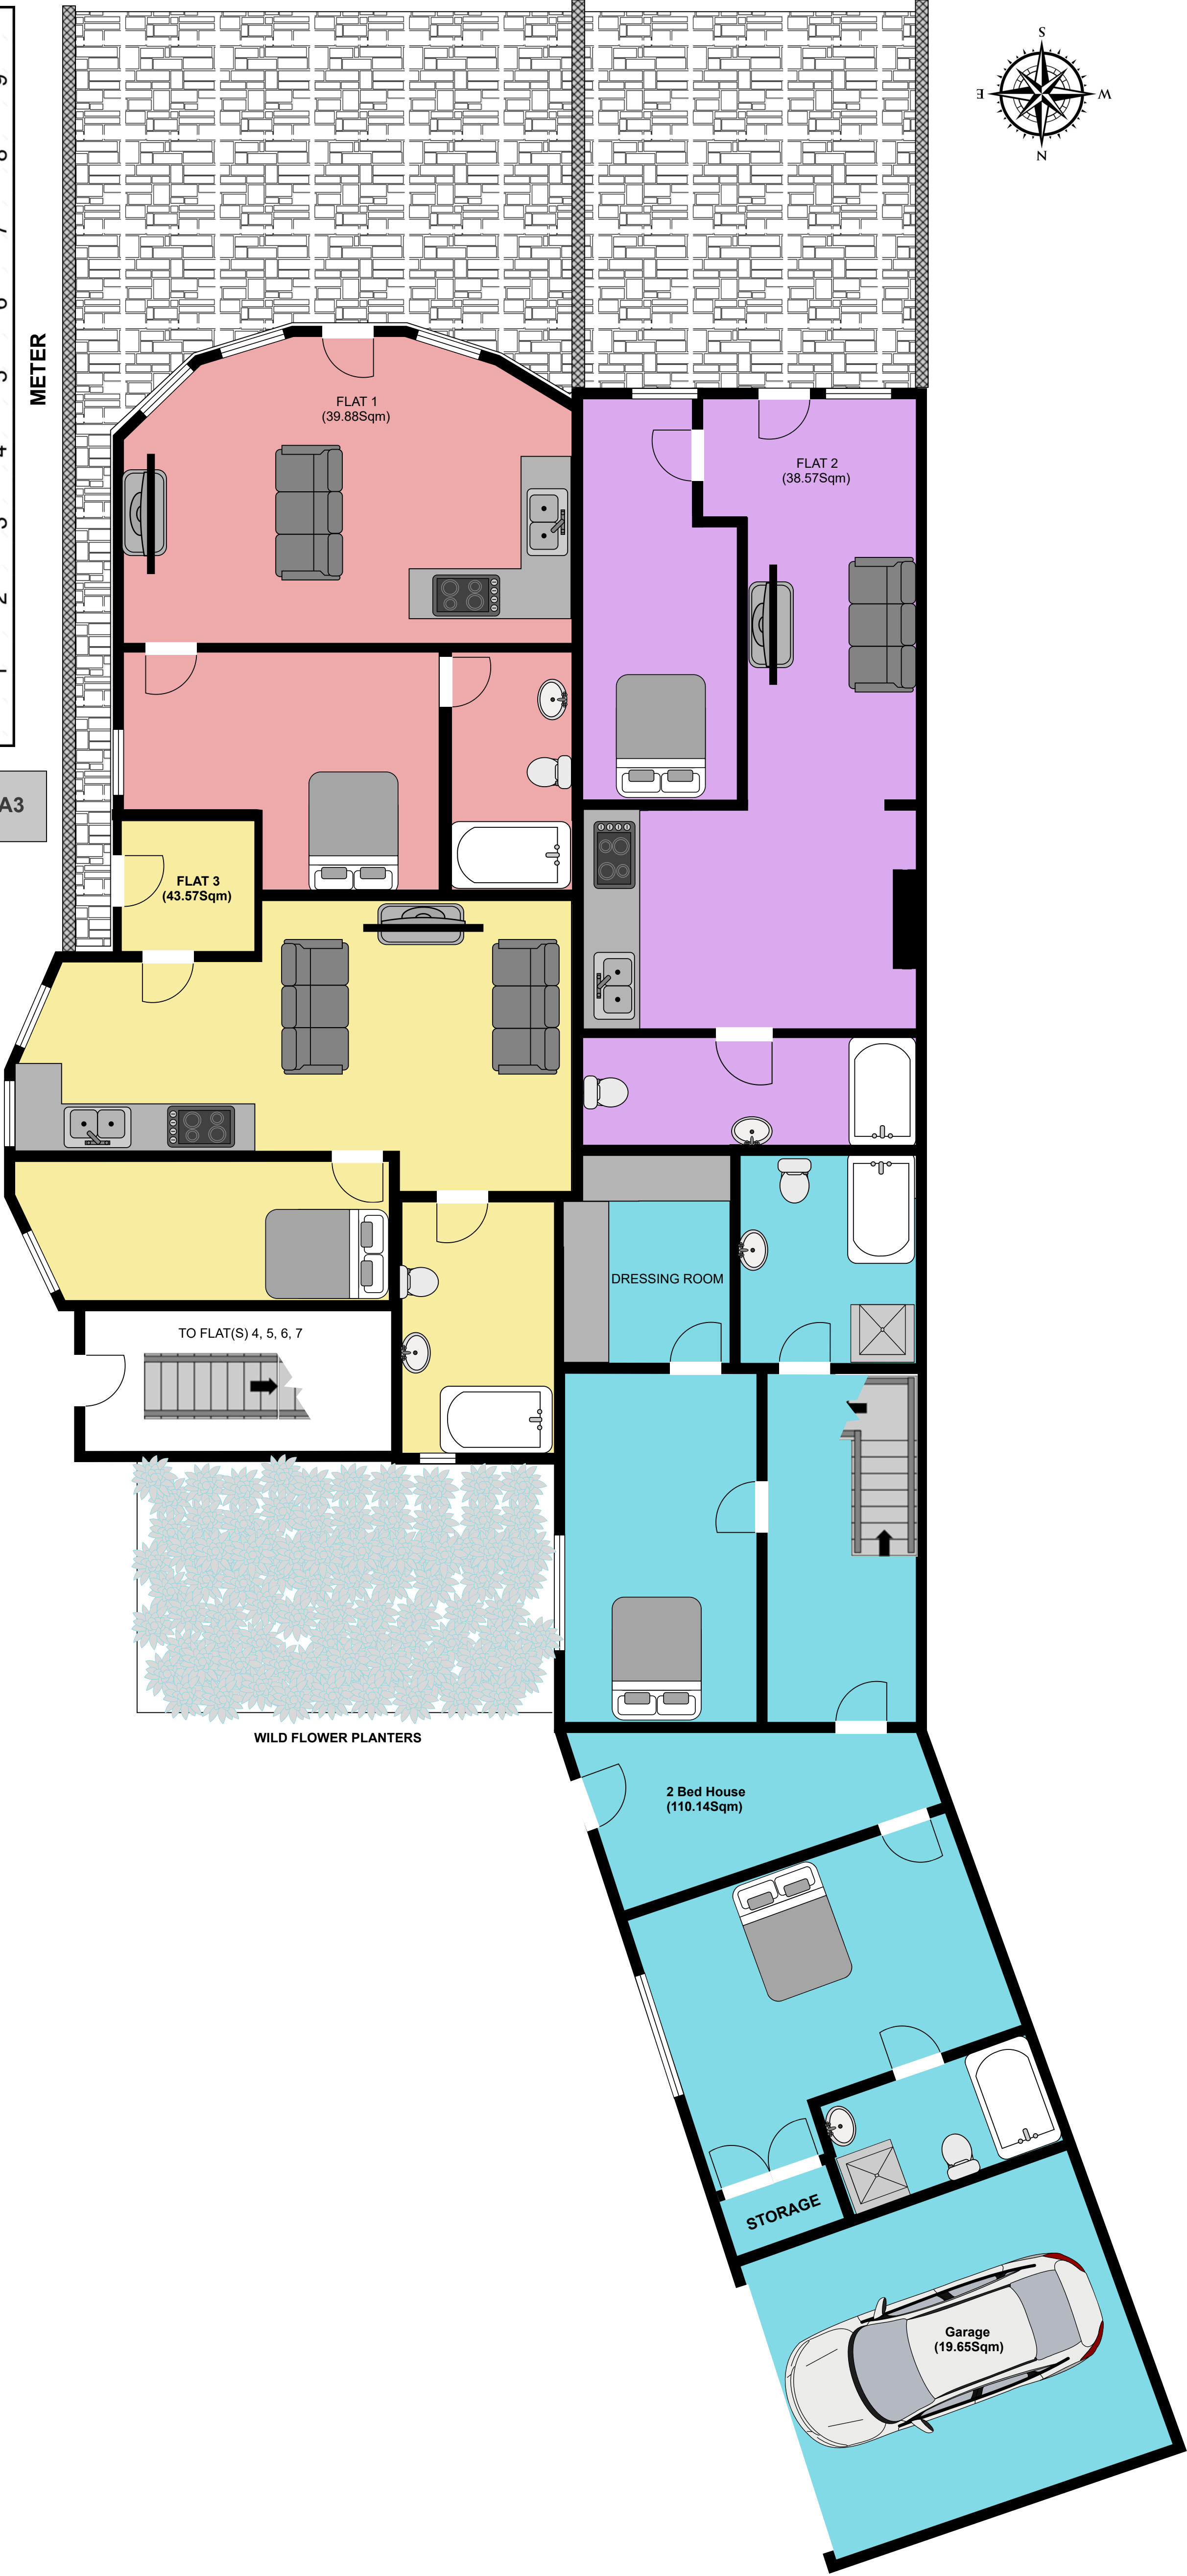


SITE PLAN (GROUND FLOOR SHOWN) AS PROPOSED


SCALE: 1:200 @A3

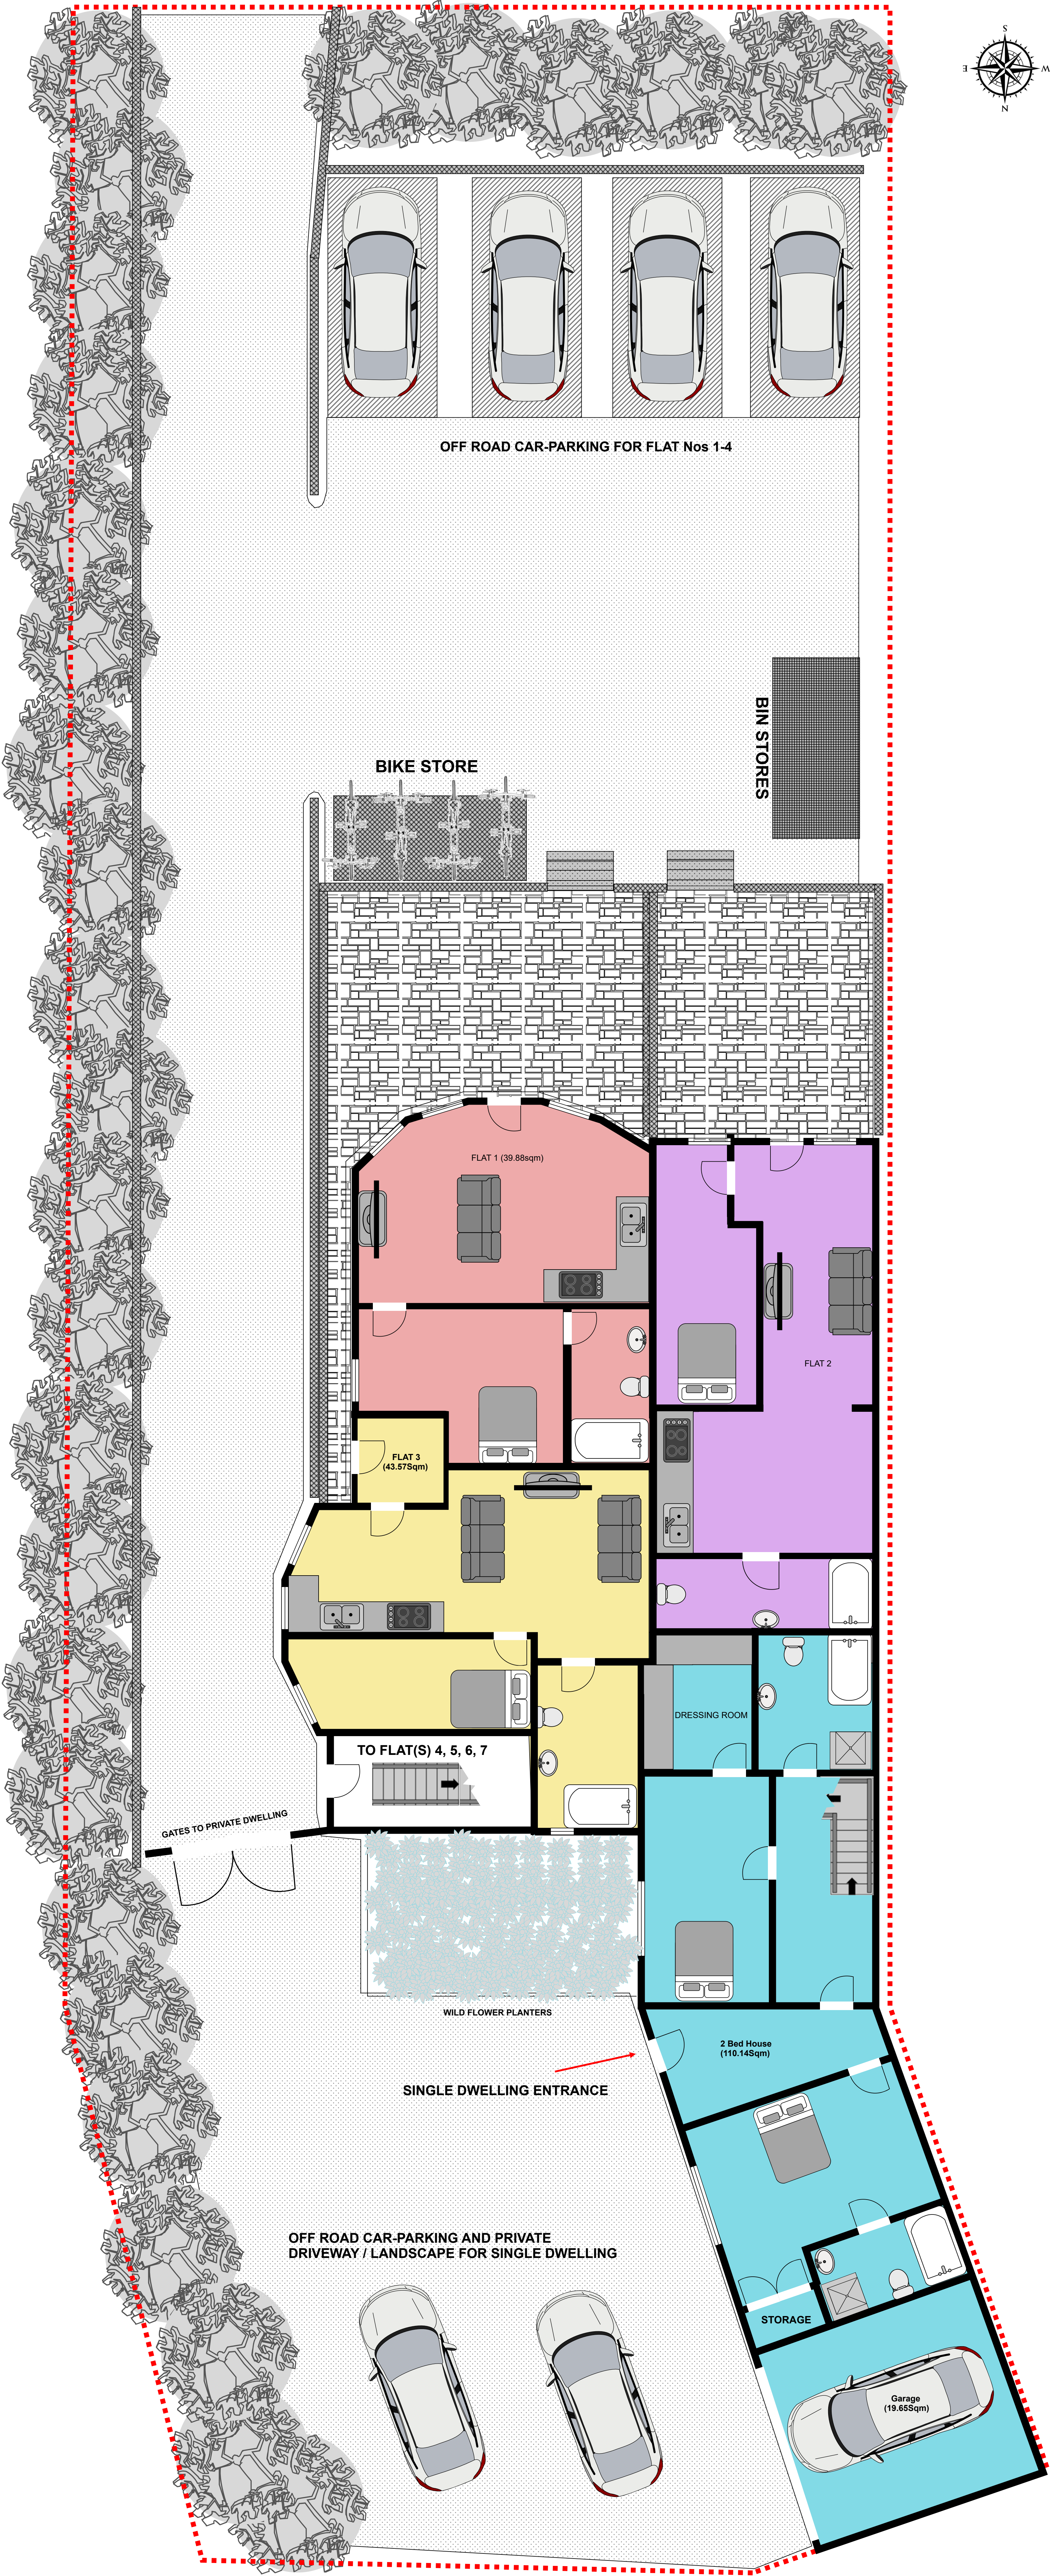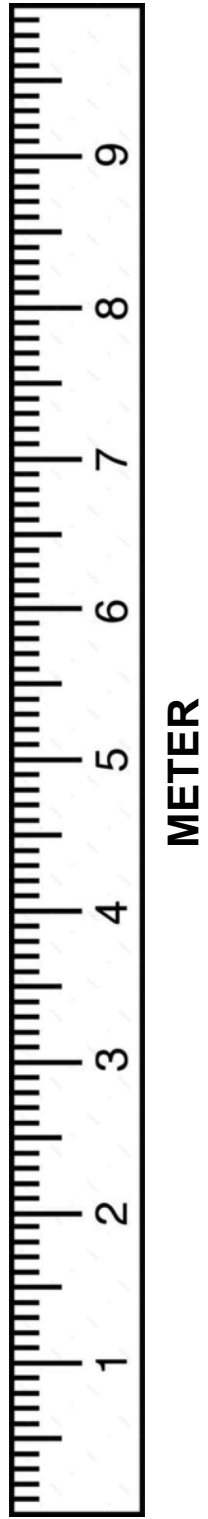

SITE PLAN (GROUND FLOOR SHOWN) AS EXISTING

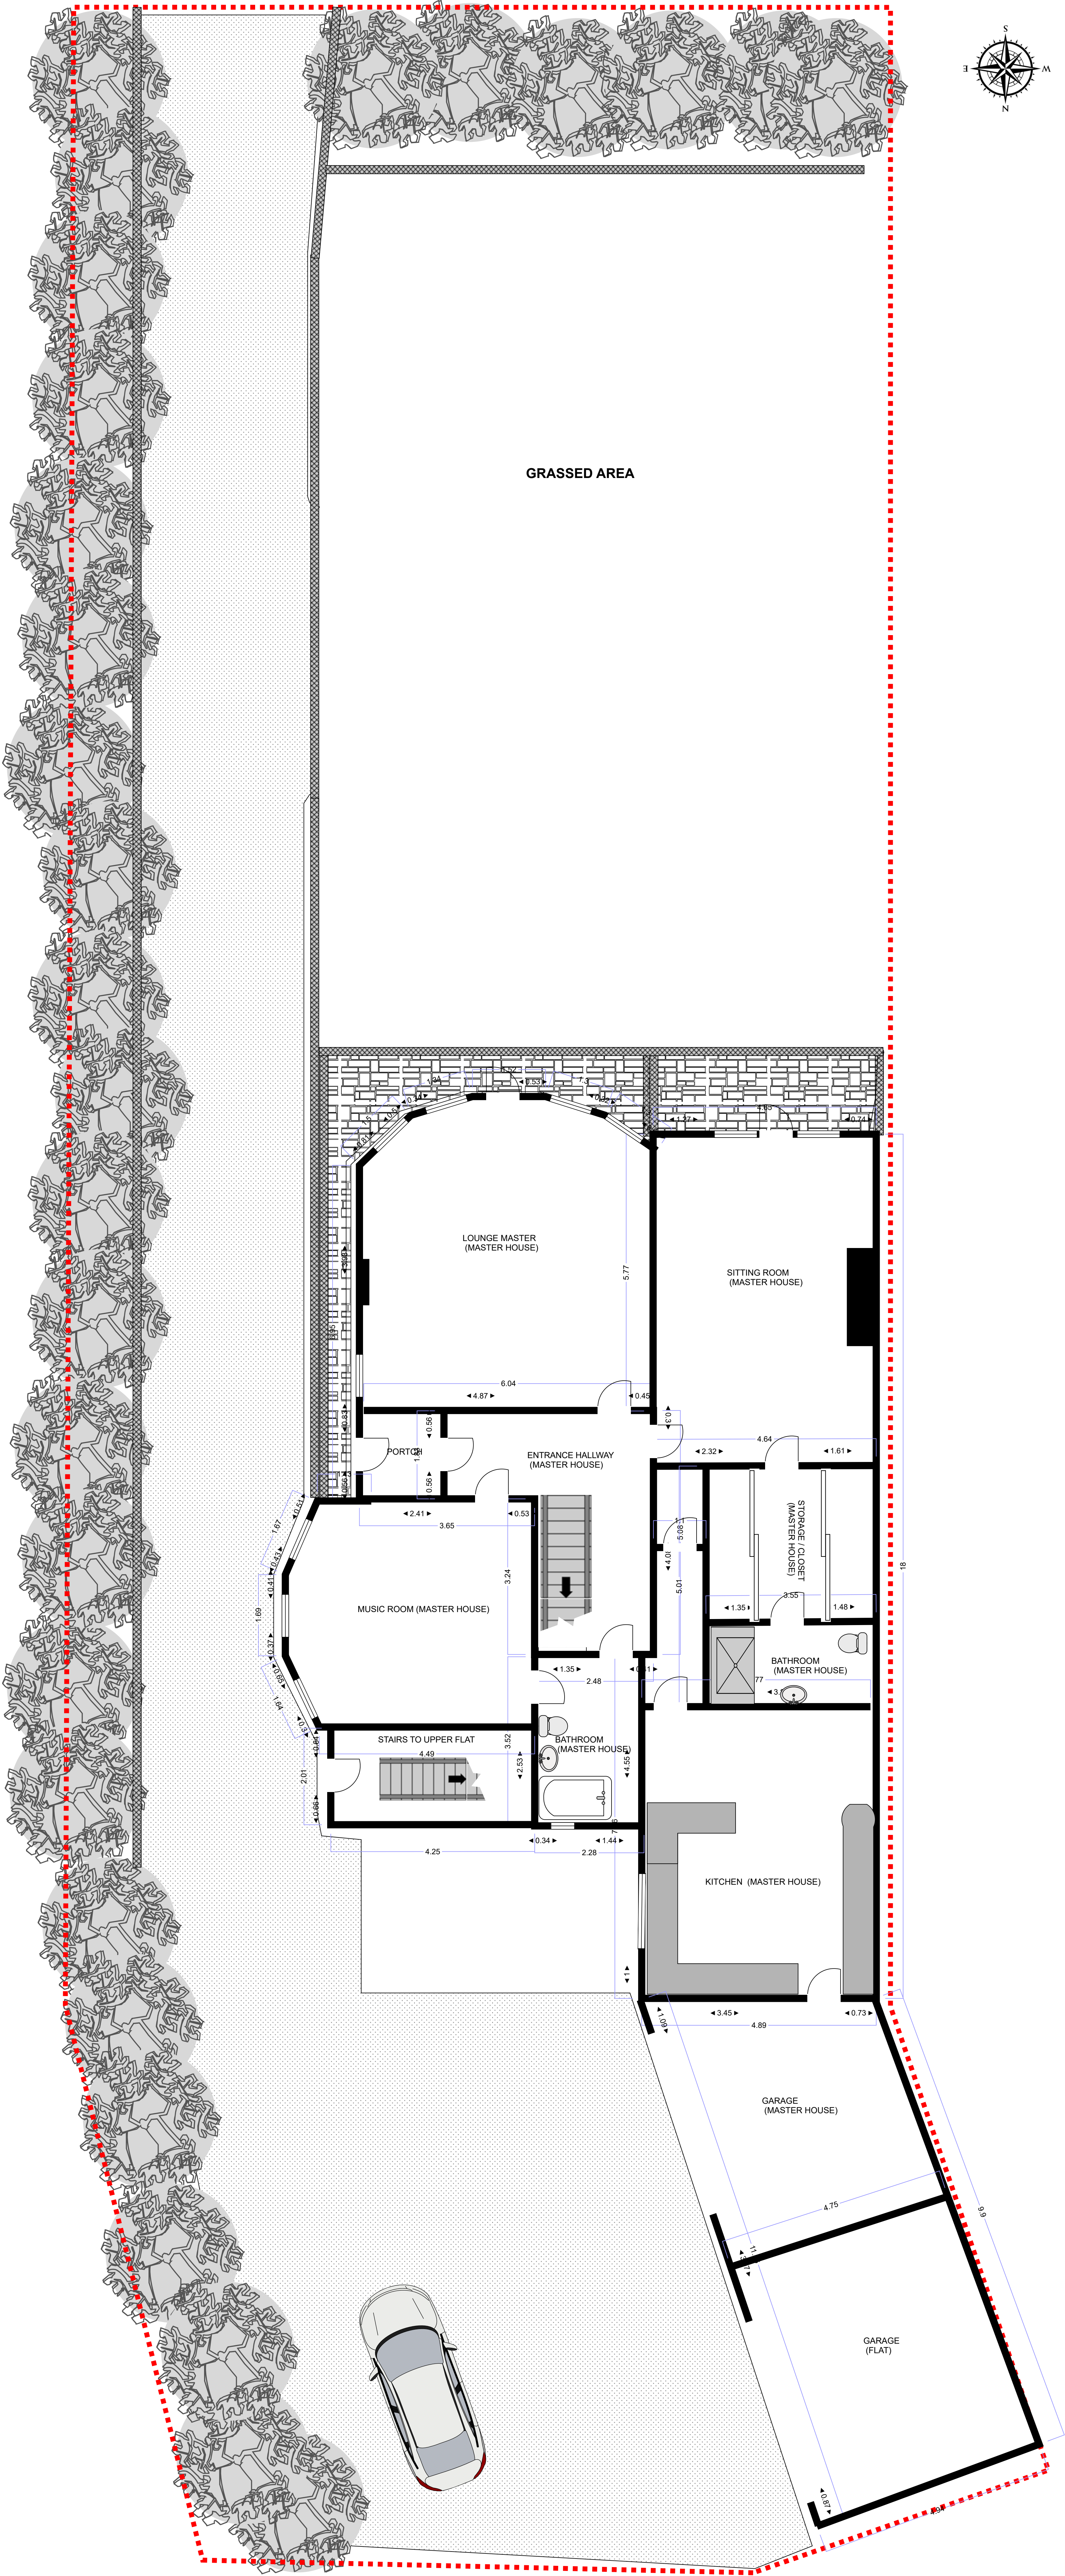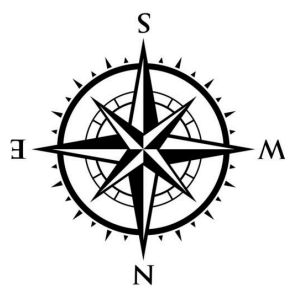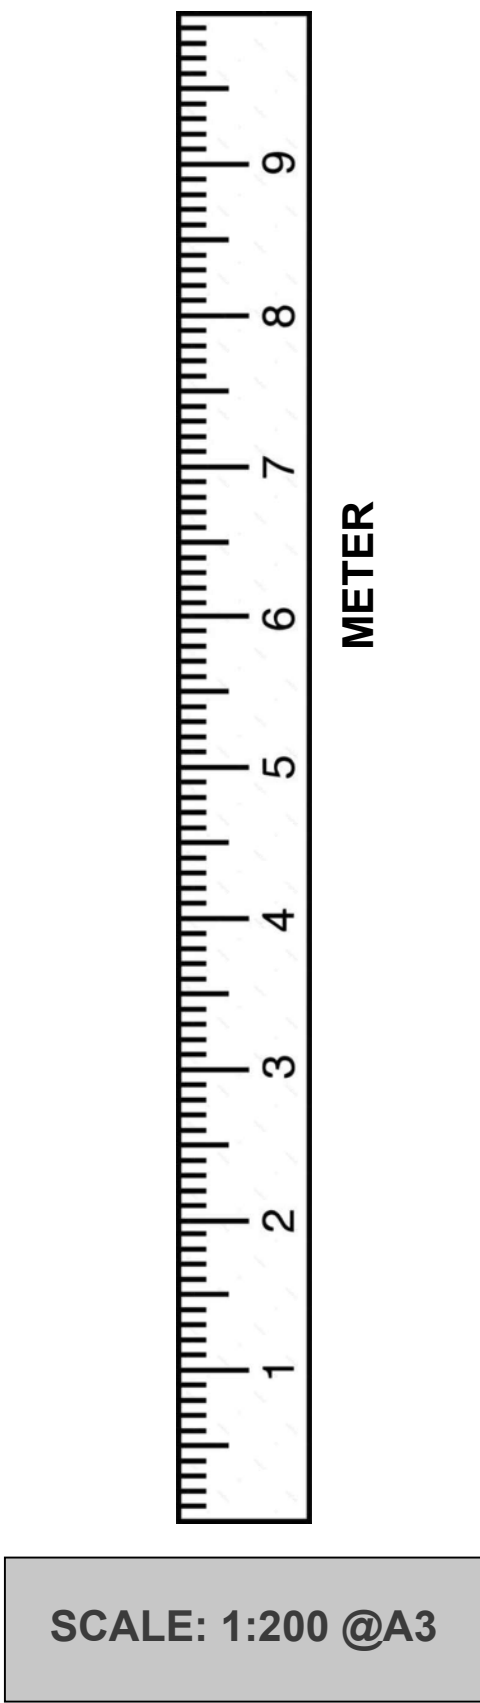


FIRST FLOOR EXISTING

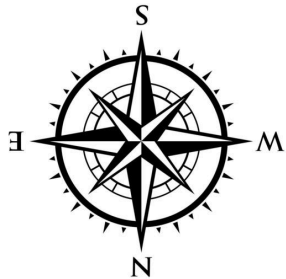


METER

SCALE: 1:200 @A3

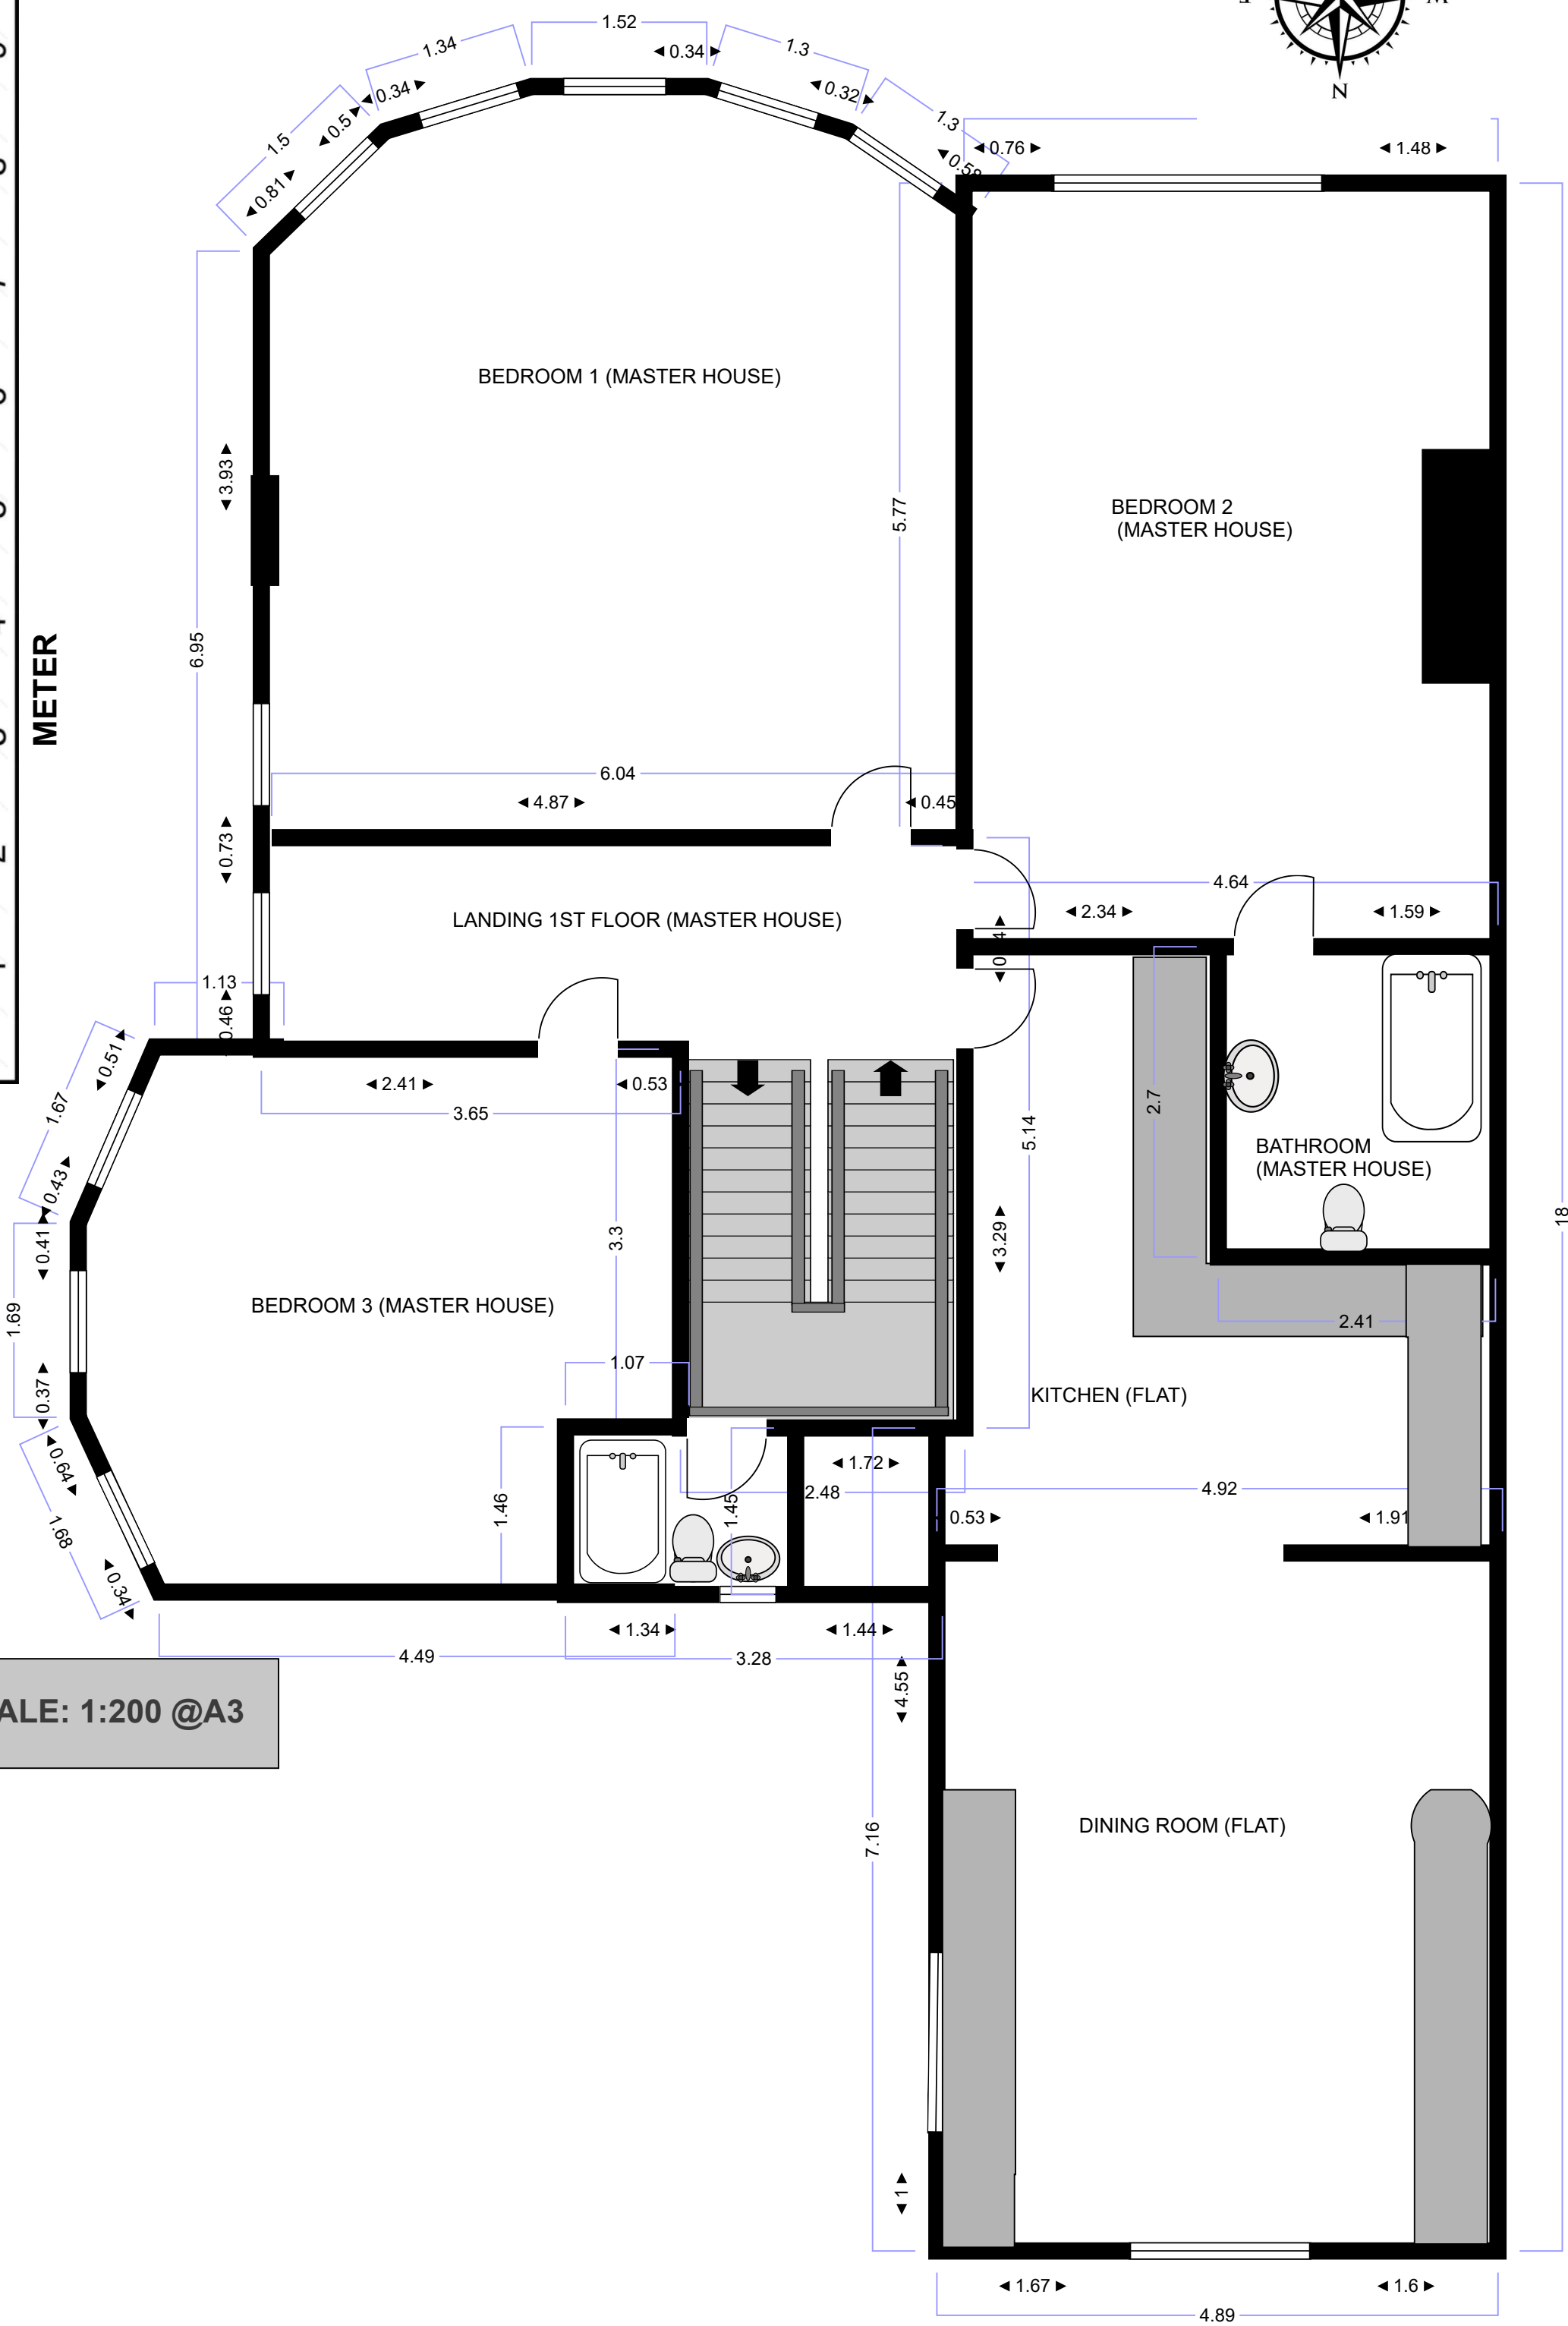

FIRST FLOOR PROPOSED

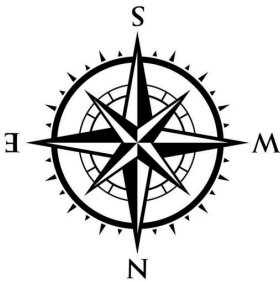


METER




SCALE: 1:200 @A3

SECOND FLOOR EXISTING

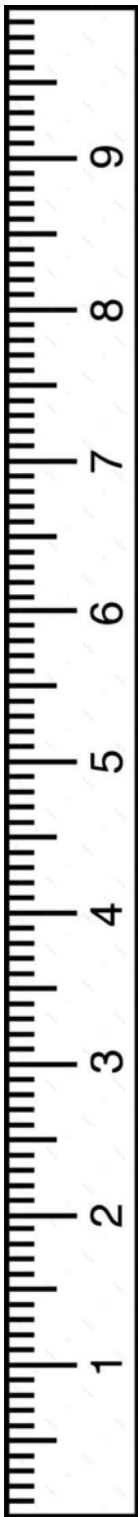

METER

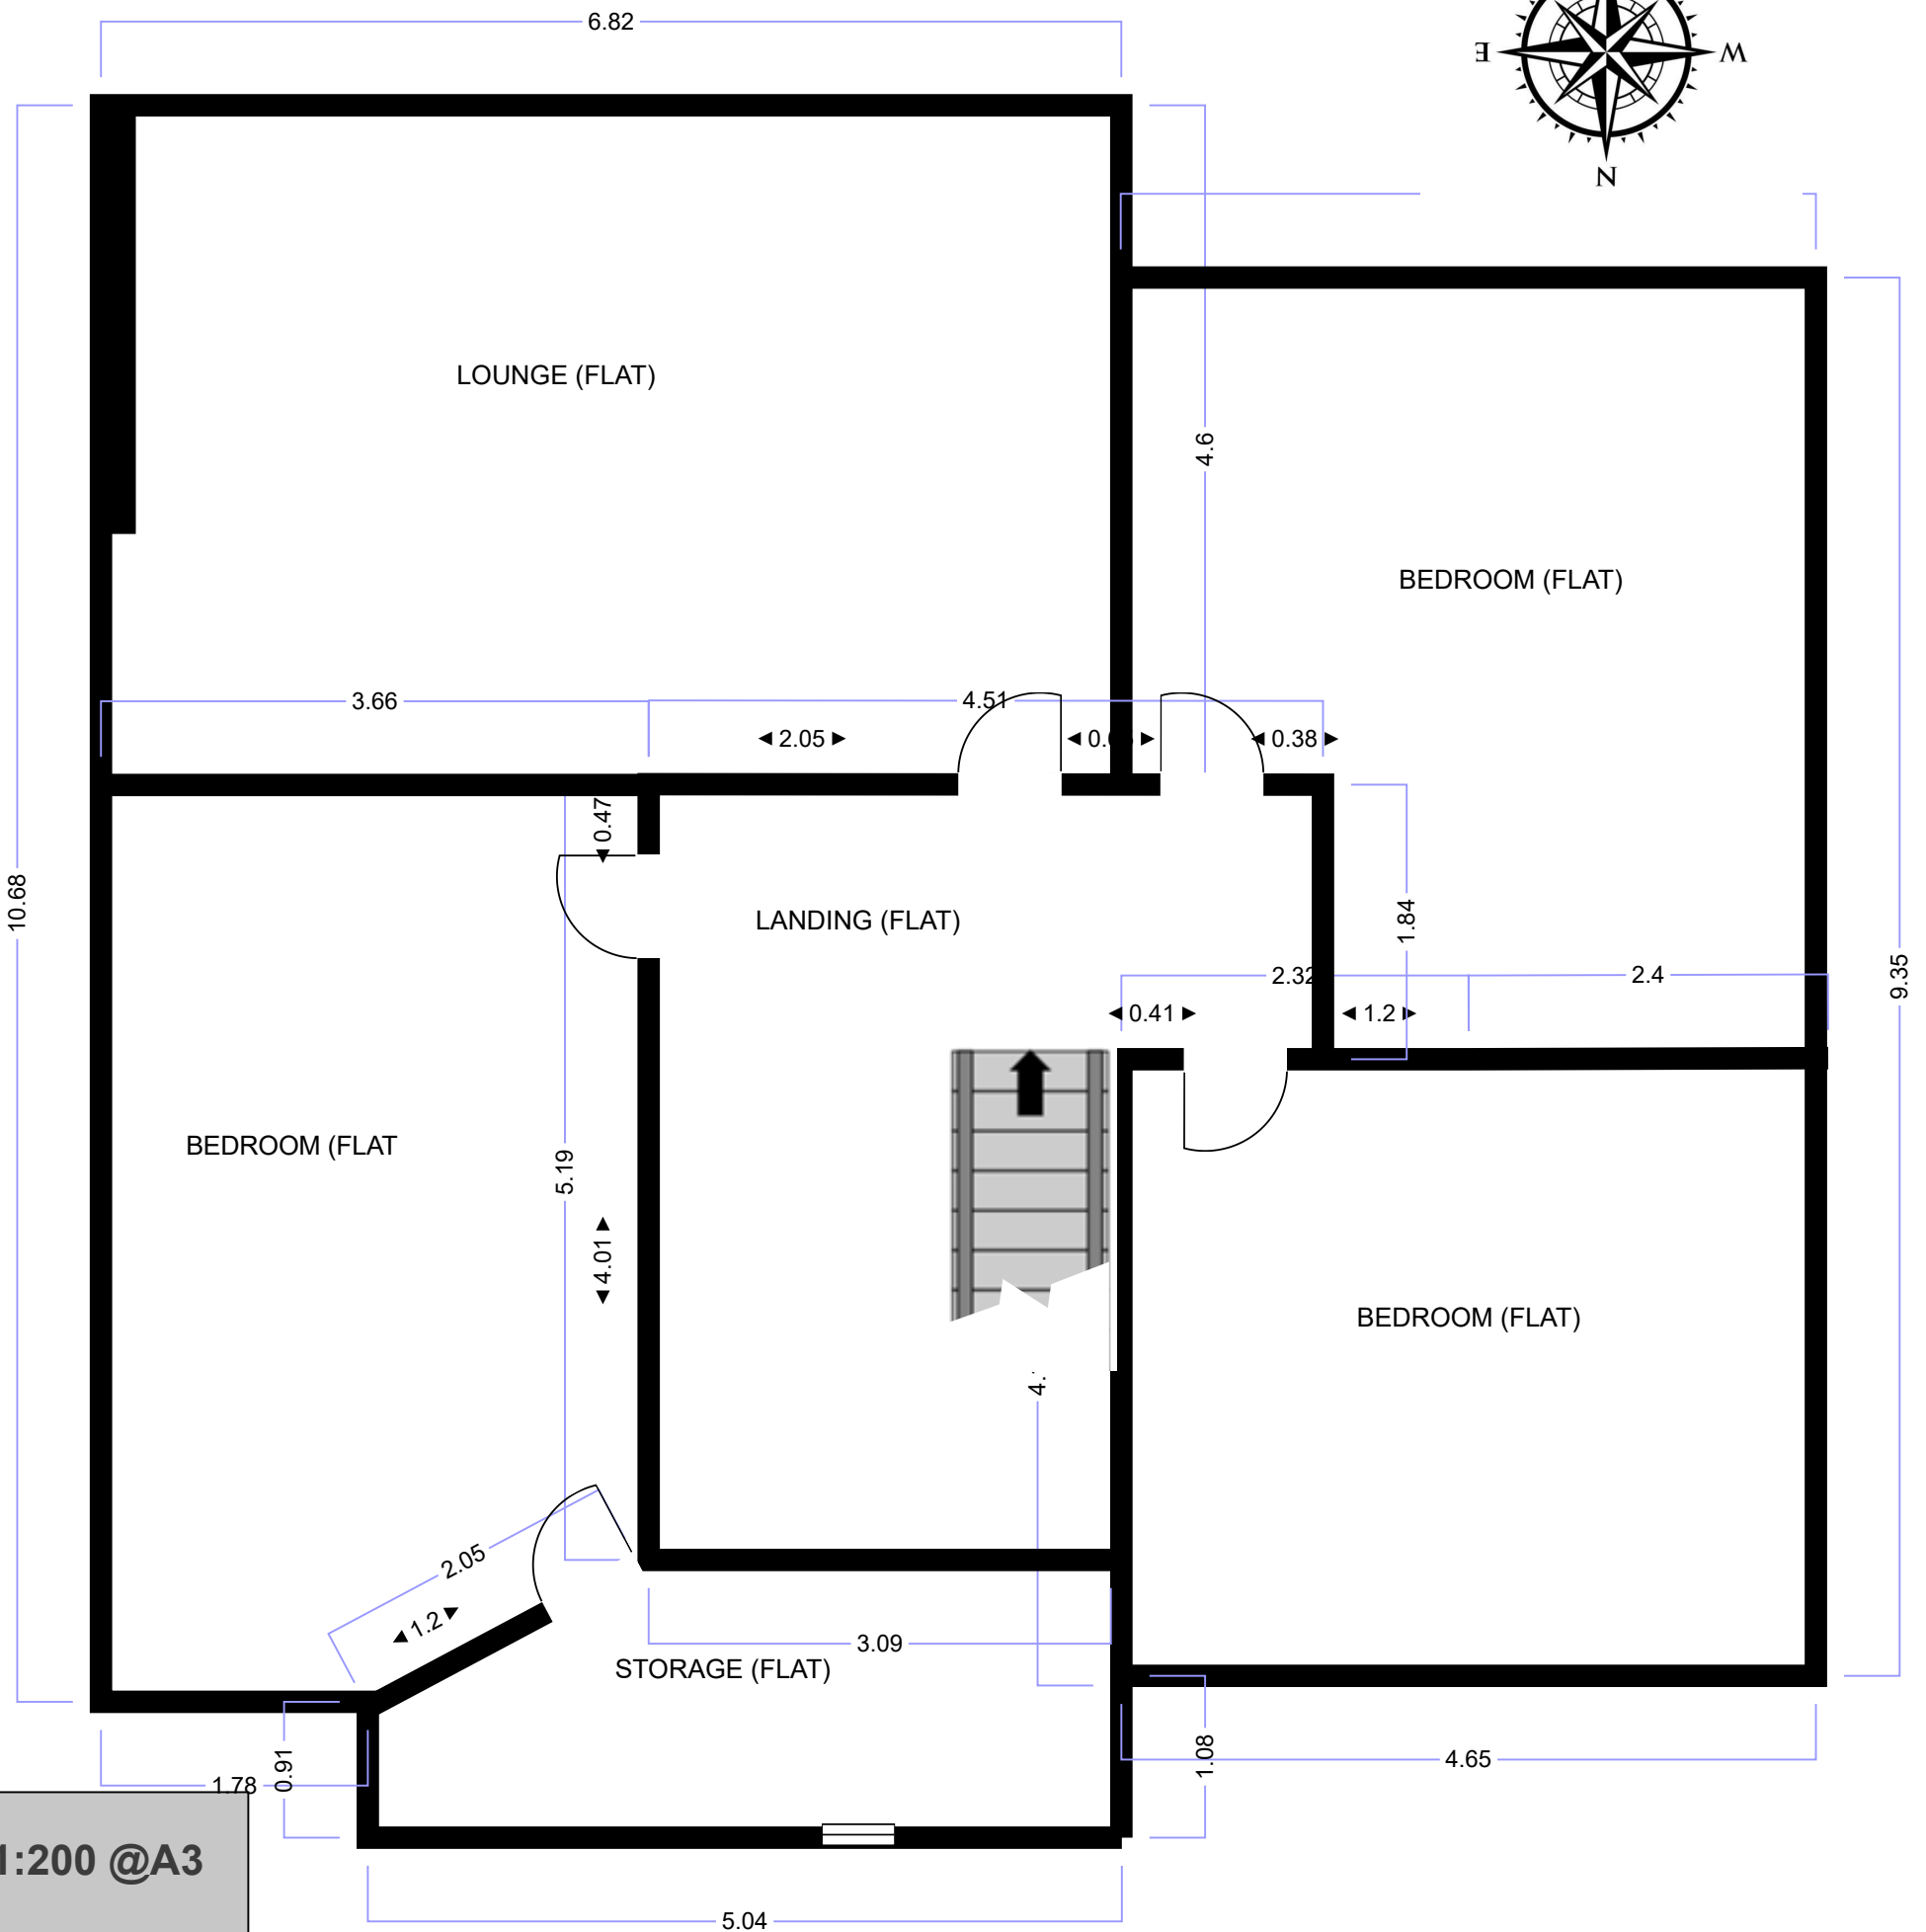


SCALE: 1:200 @A3



METER

THIRD FLOOR PROPOSED

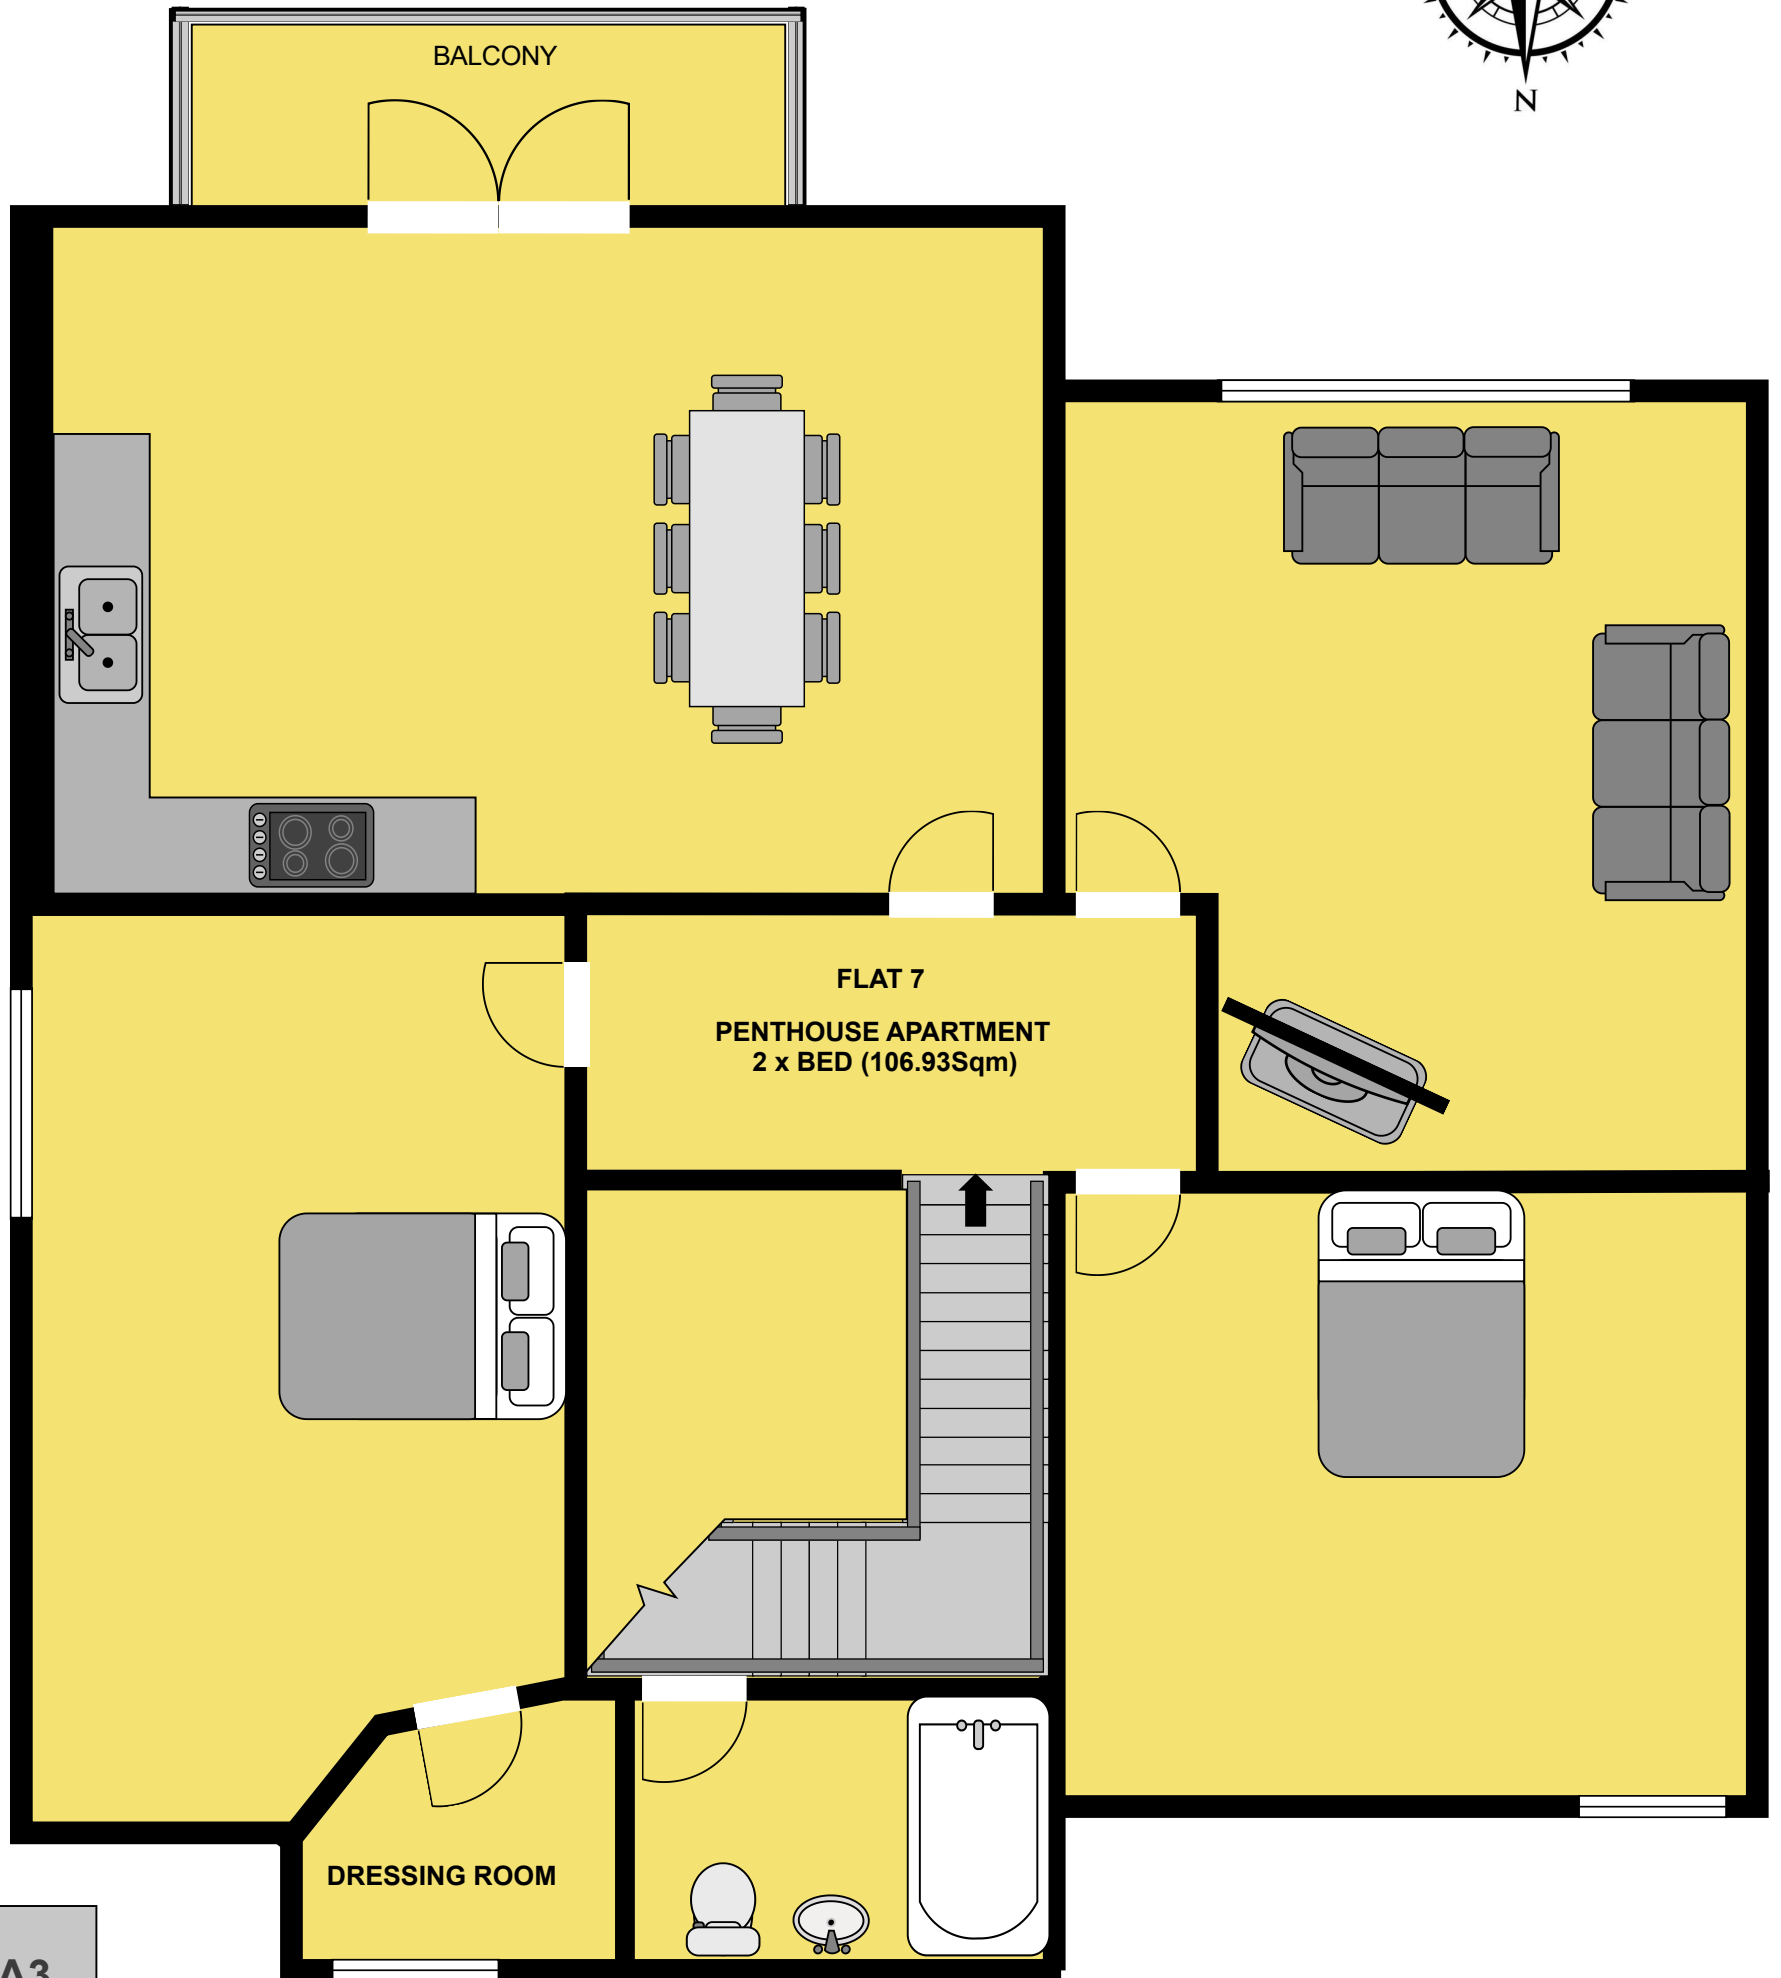


SCALE: 1:200 @A3

6 STOW PARK CIRCLE
EXISTING FRONT
(SOUTH) ELEVATION

NEIGHBOURING PROPERTY & BOUNDARY

SCALE: 1:200 @A3

METER

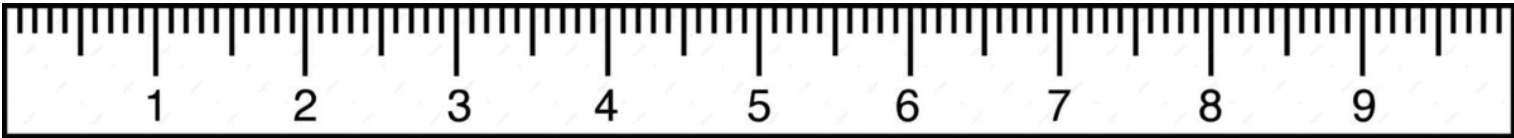


6 STOW PARK CIRCLE
PROPOSED FRONT
(SOUTH) ELEVATION

NEIGHBOURING PROPERTY & BOUNDARY



WINDOW MOVE (MATCH OR RETAIN EXISTING UPVC UNITS)

METER

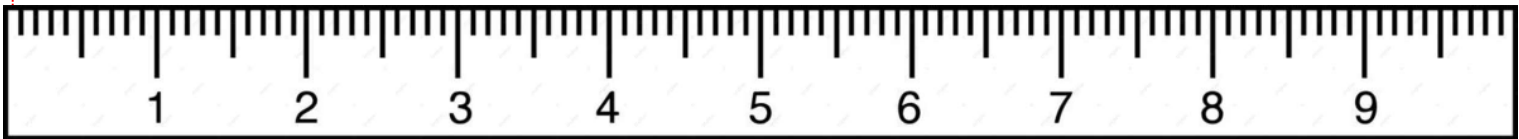

SCALE: 1:200 @A3



METER

SCALE: 1:200 @A3

6 STOW PARK CIRCLE
EXISTING REAR
(NORTH) ELEVATION



NEIGHBOURING PROPERTY & BOUNDARY

6 STOW PARK CIRCLE
PROPOSED REAR
(NORTH) ELEVATION



METER



NEIGHBOURING PROPERTY & BOUNDARY

SCALE: 1:200 @A3

6 STOW PARK CIRCLE
SIDE (EAST)
ELEVATION EXISTING



METER



SCALE: 1:200 @A3

6 STOW PARK CIRCLE
SIDE (EAST)
ELEVATION PROPOSED

