



NOTES:

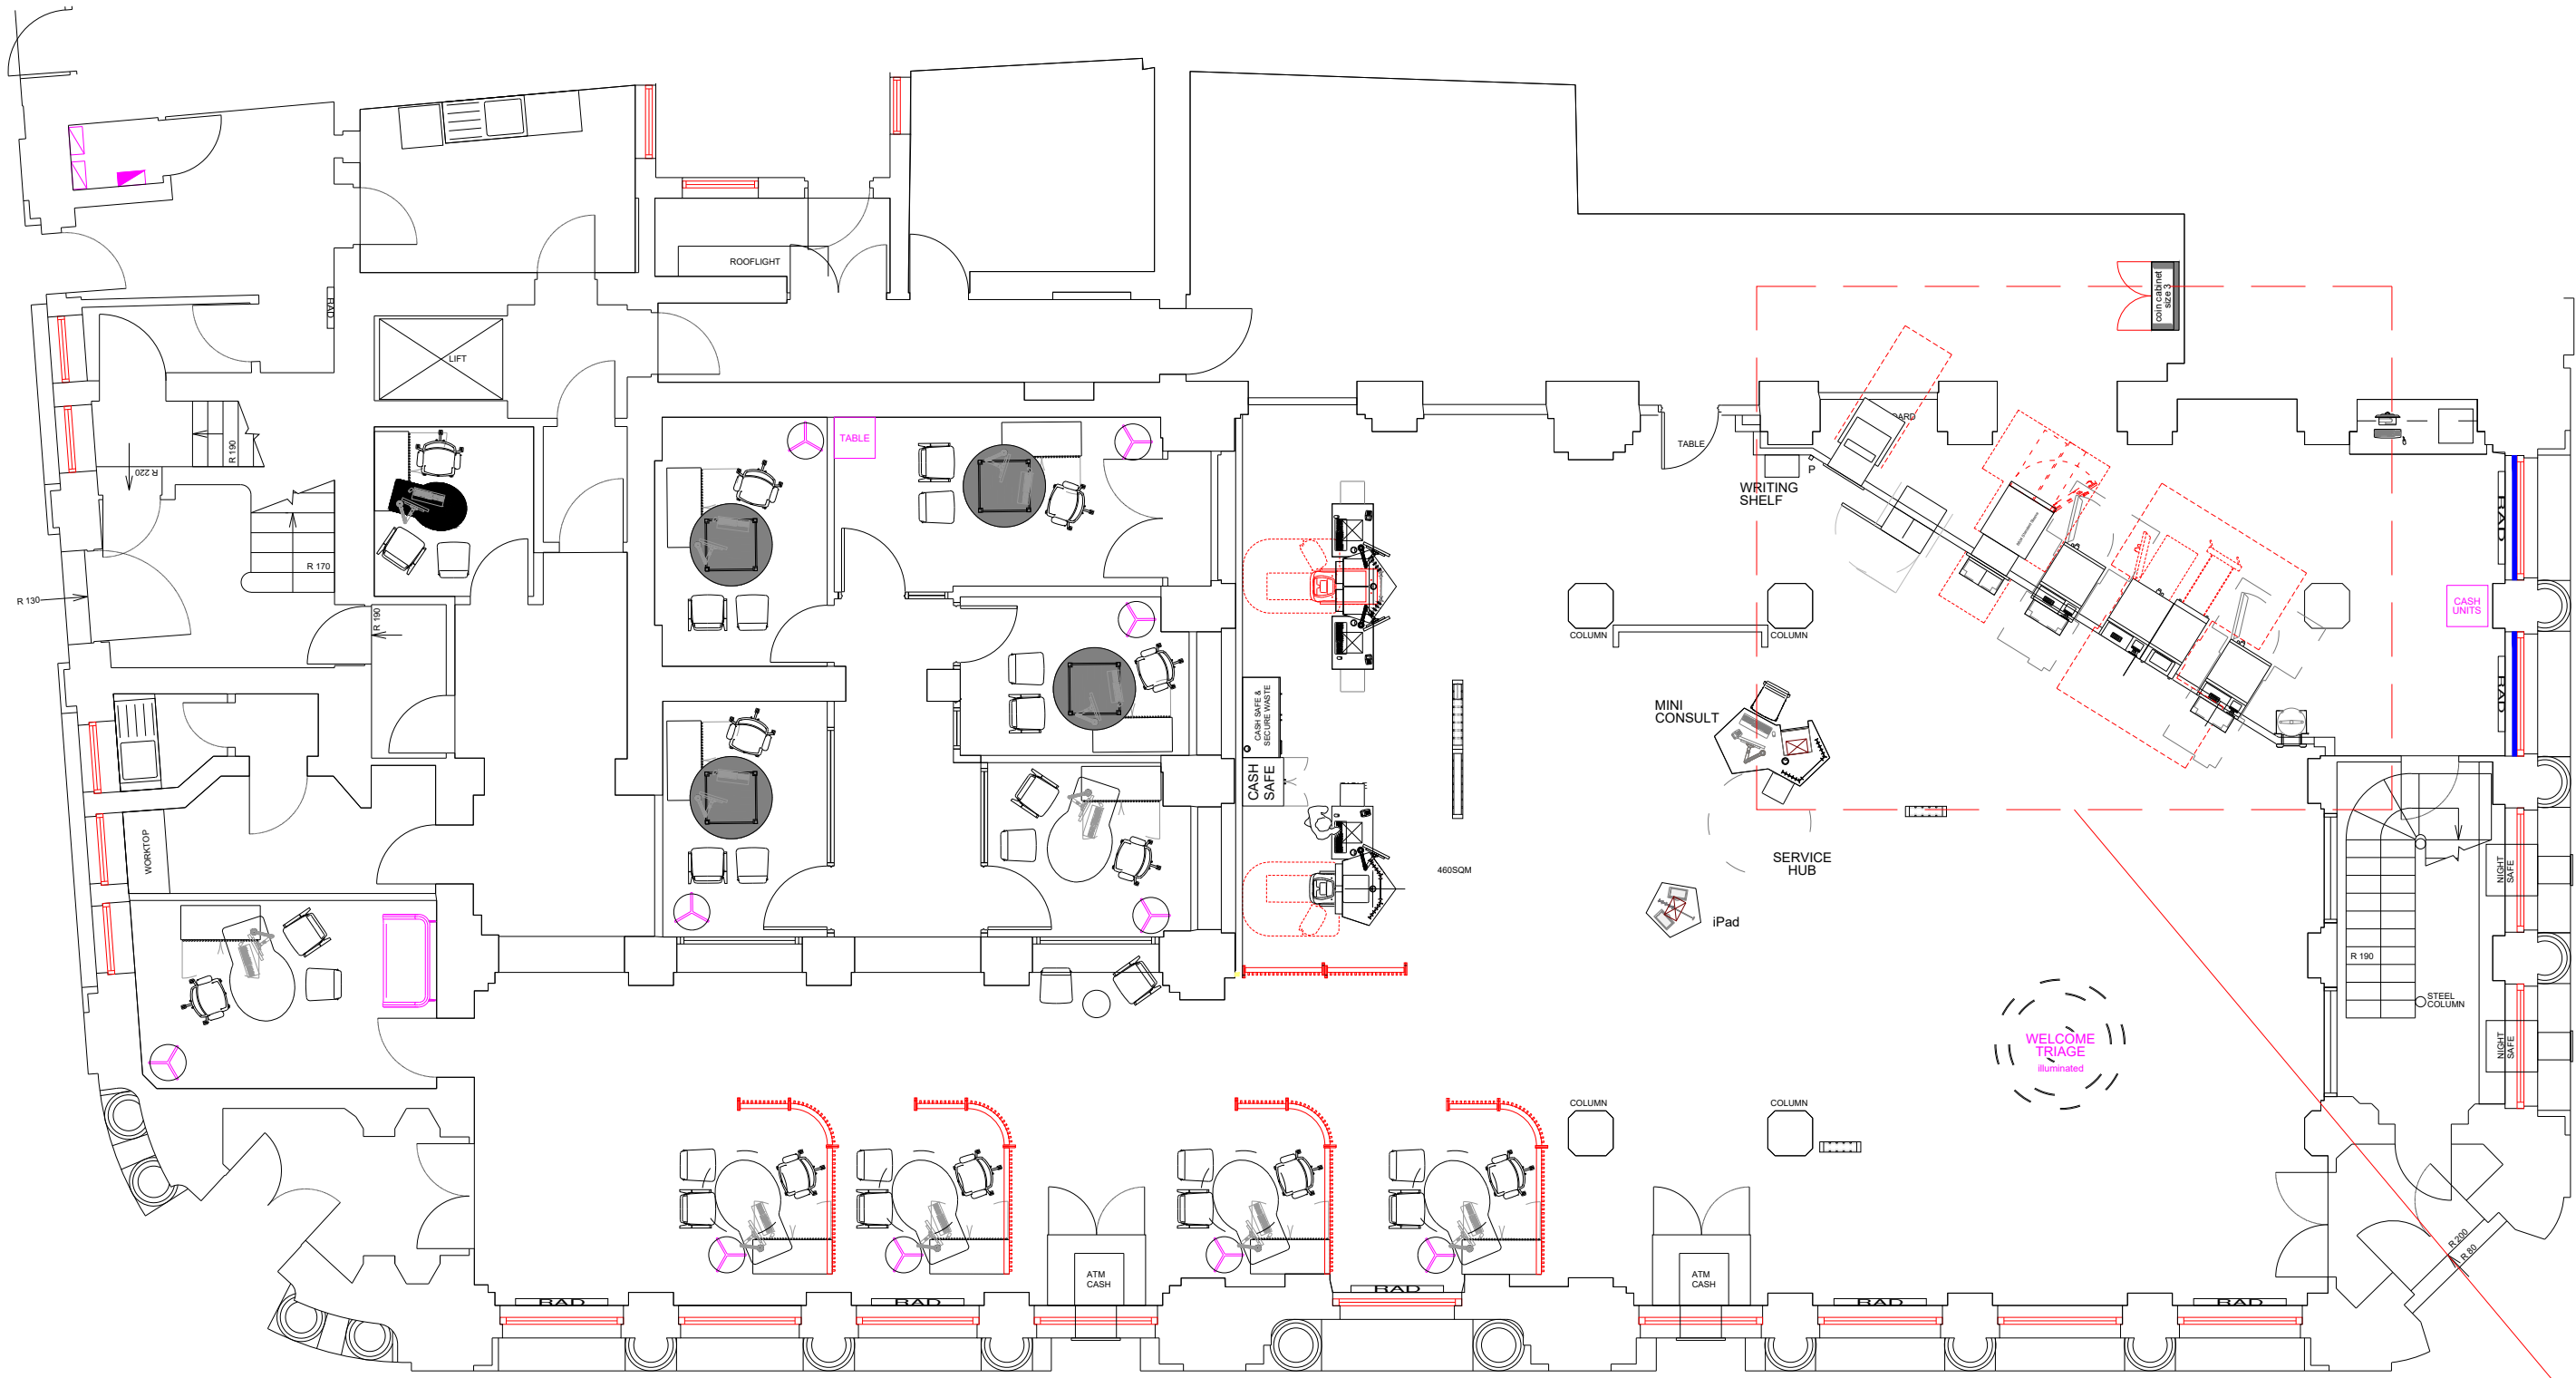

01 EXISTING GROUND FLOOR PLAN
scale 1:100

SCOPE OF WORKS AREA

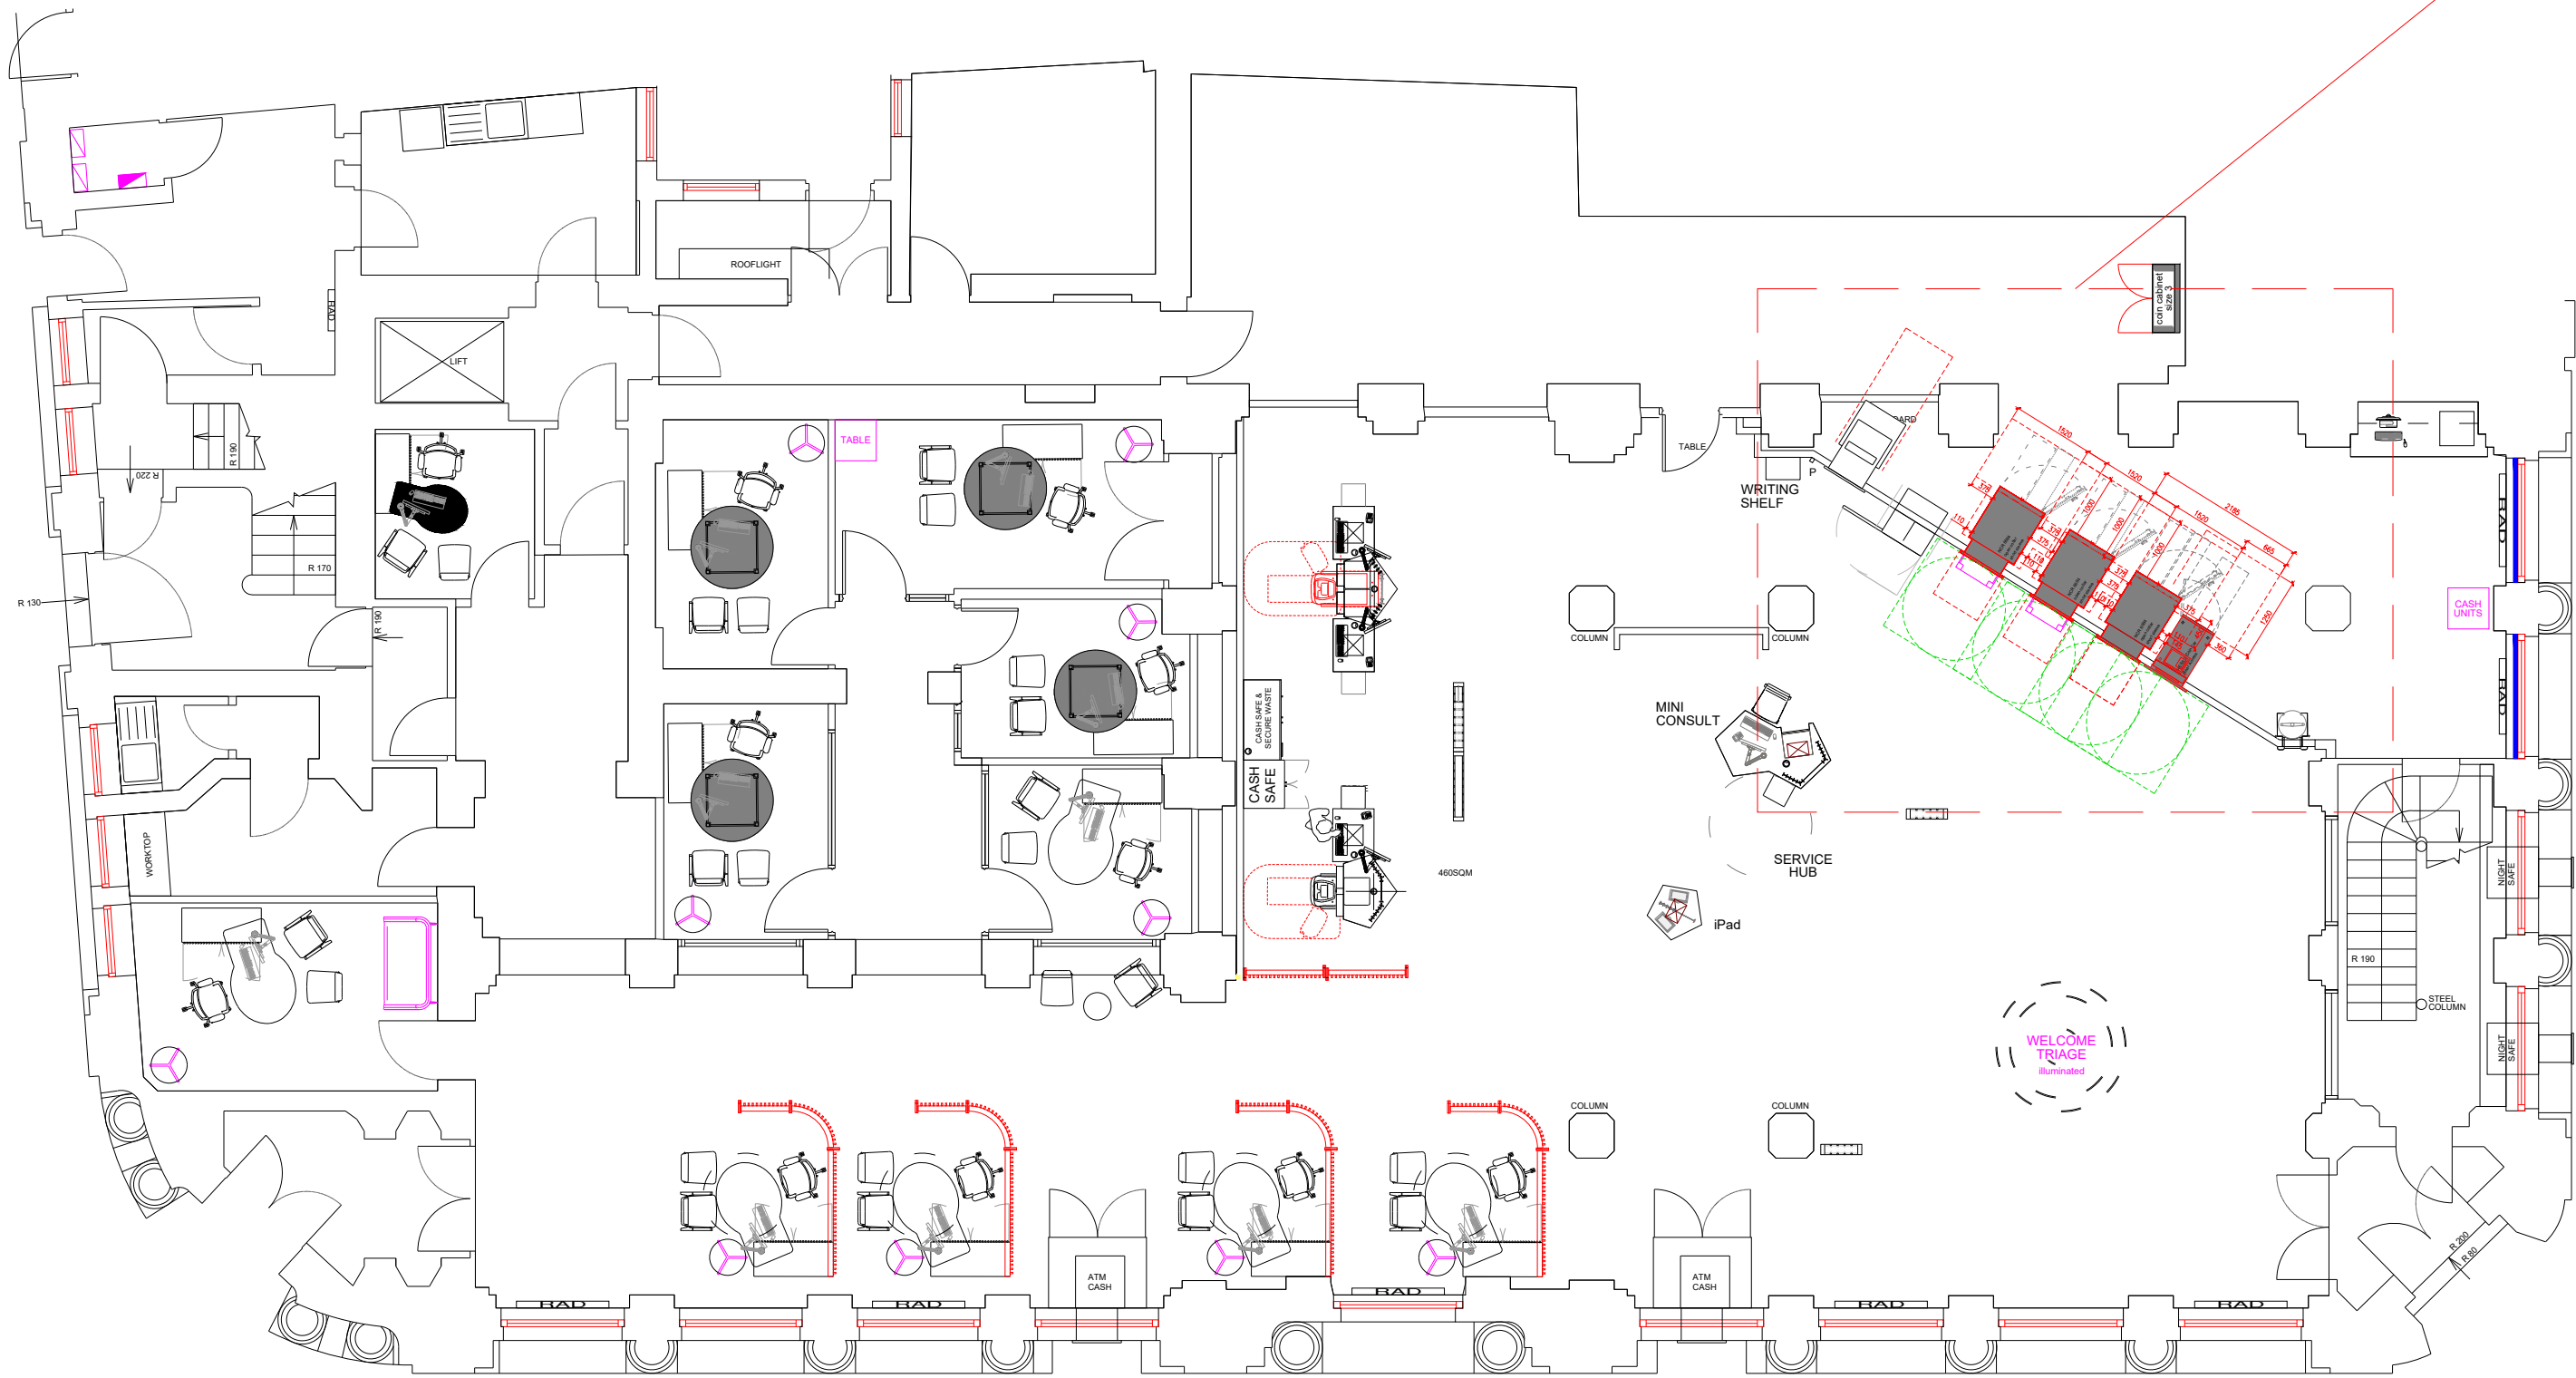

02 PROPOSED GROUND FLOOR PLAN
scale 1:100



NatWest Group

morris &
spottiswood

(C) These drawings are Not to be copied or reproduced in any form without the written permission and Full consent of Morris & Spottiswood Ltd					
[	MAIN CONTRACTOR Morris & Spottiswood	CONTRACT NatWest SSTP 2024	JOB # -----	DATE 19/11/2025	DRAWN BY GH
	SCALE 1:100 @ A1	SITE NWB NEWPORT - HIGH STREET, NEWPORT, GWENT, NP20 1GG			DESIGN ARCHITECT Morris & Spottiswood Design
	DRAWING STATUS CONSTRUCTION	Morris & Spottiswood Ltd, Boleyn House, St Augustine's Business Park, Whitstable, Kent CT5 2QJ			
		TITLE GROUND FLOOR PLAN - INTERNAL EXISTING AND PROPOSED ATM REPLACEMENT			
	REVISION DATE	DRAWING NUMBER NWB-Newport Gwent-NWSSTP24-P2-560059-INT-M&S-Construction-004		SHEET 4 of 4	