





Front Elevation

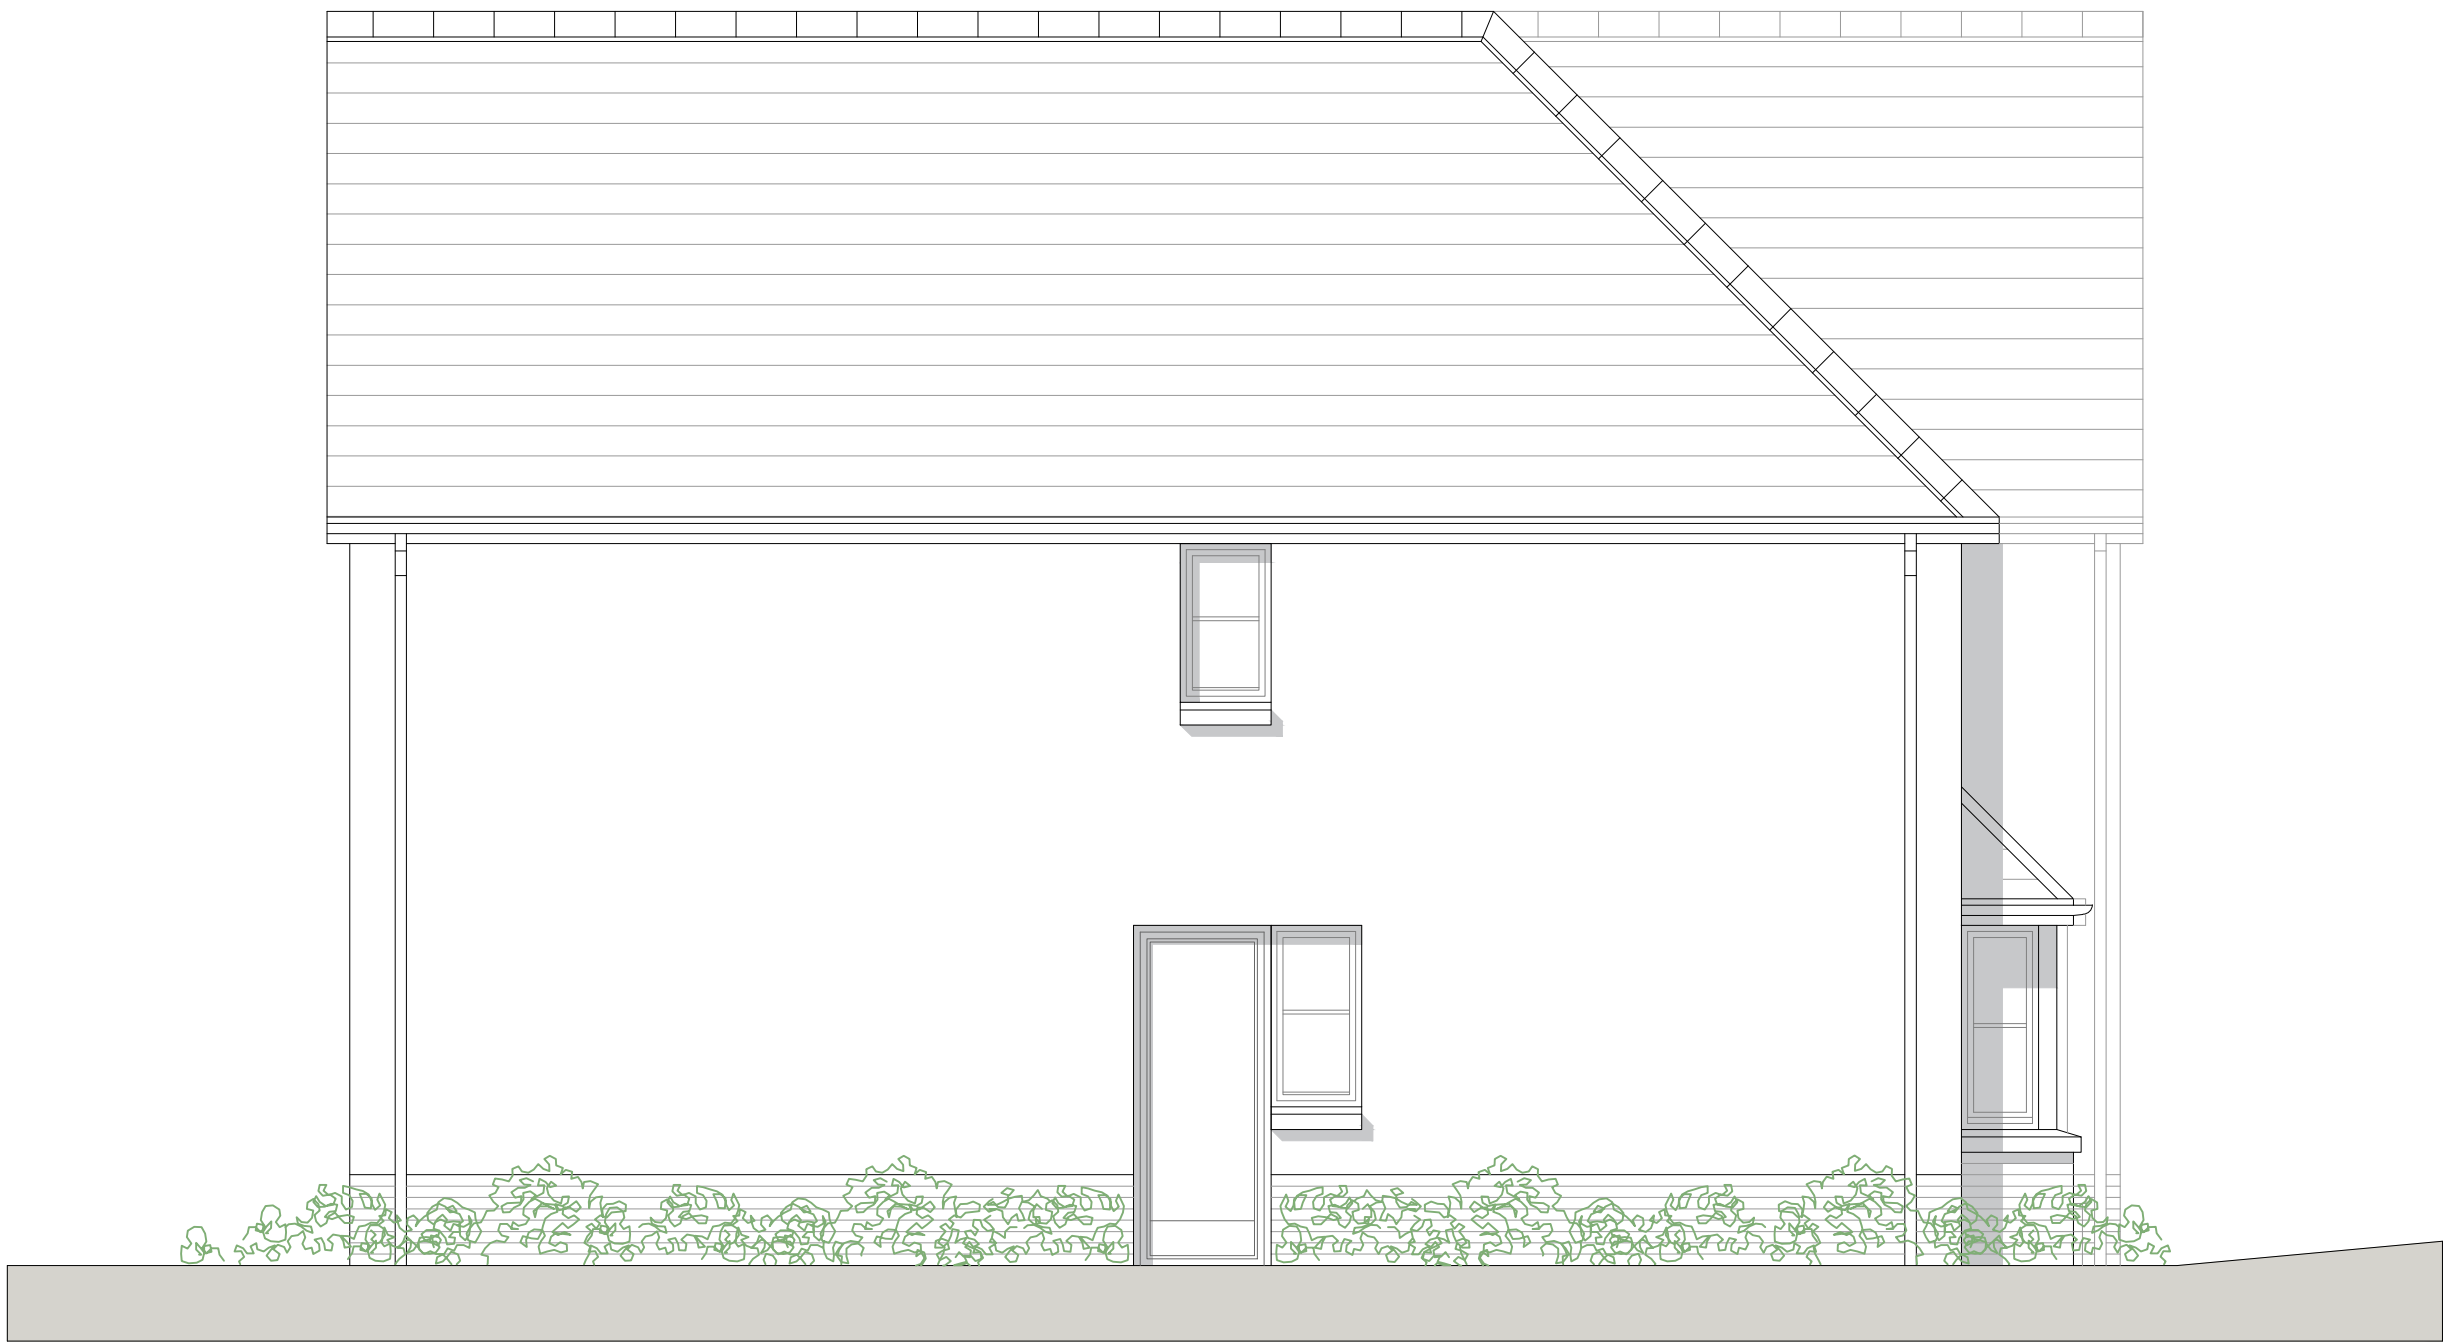

Side Elevation

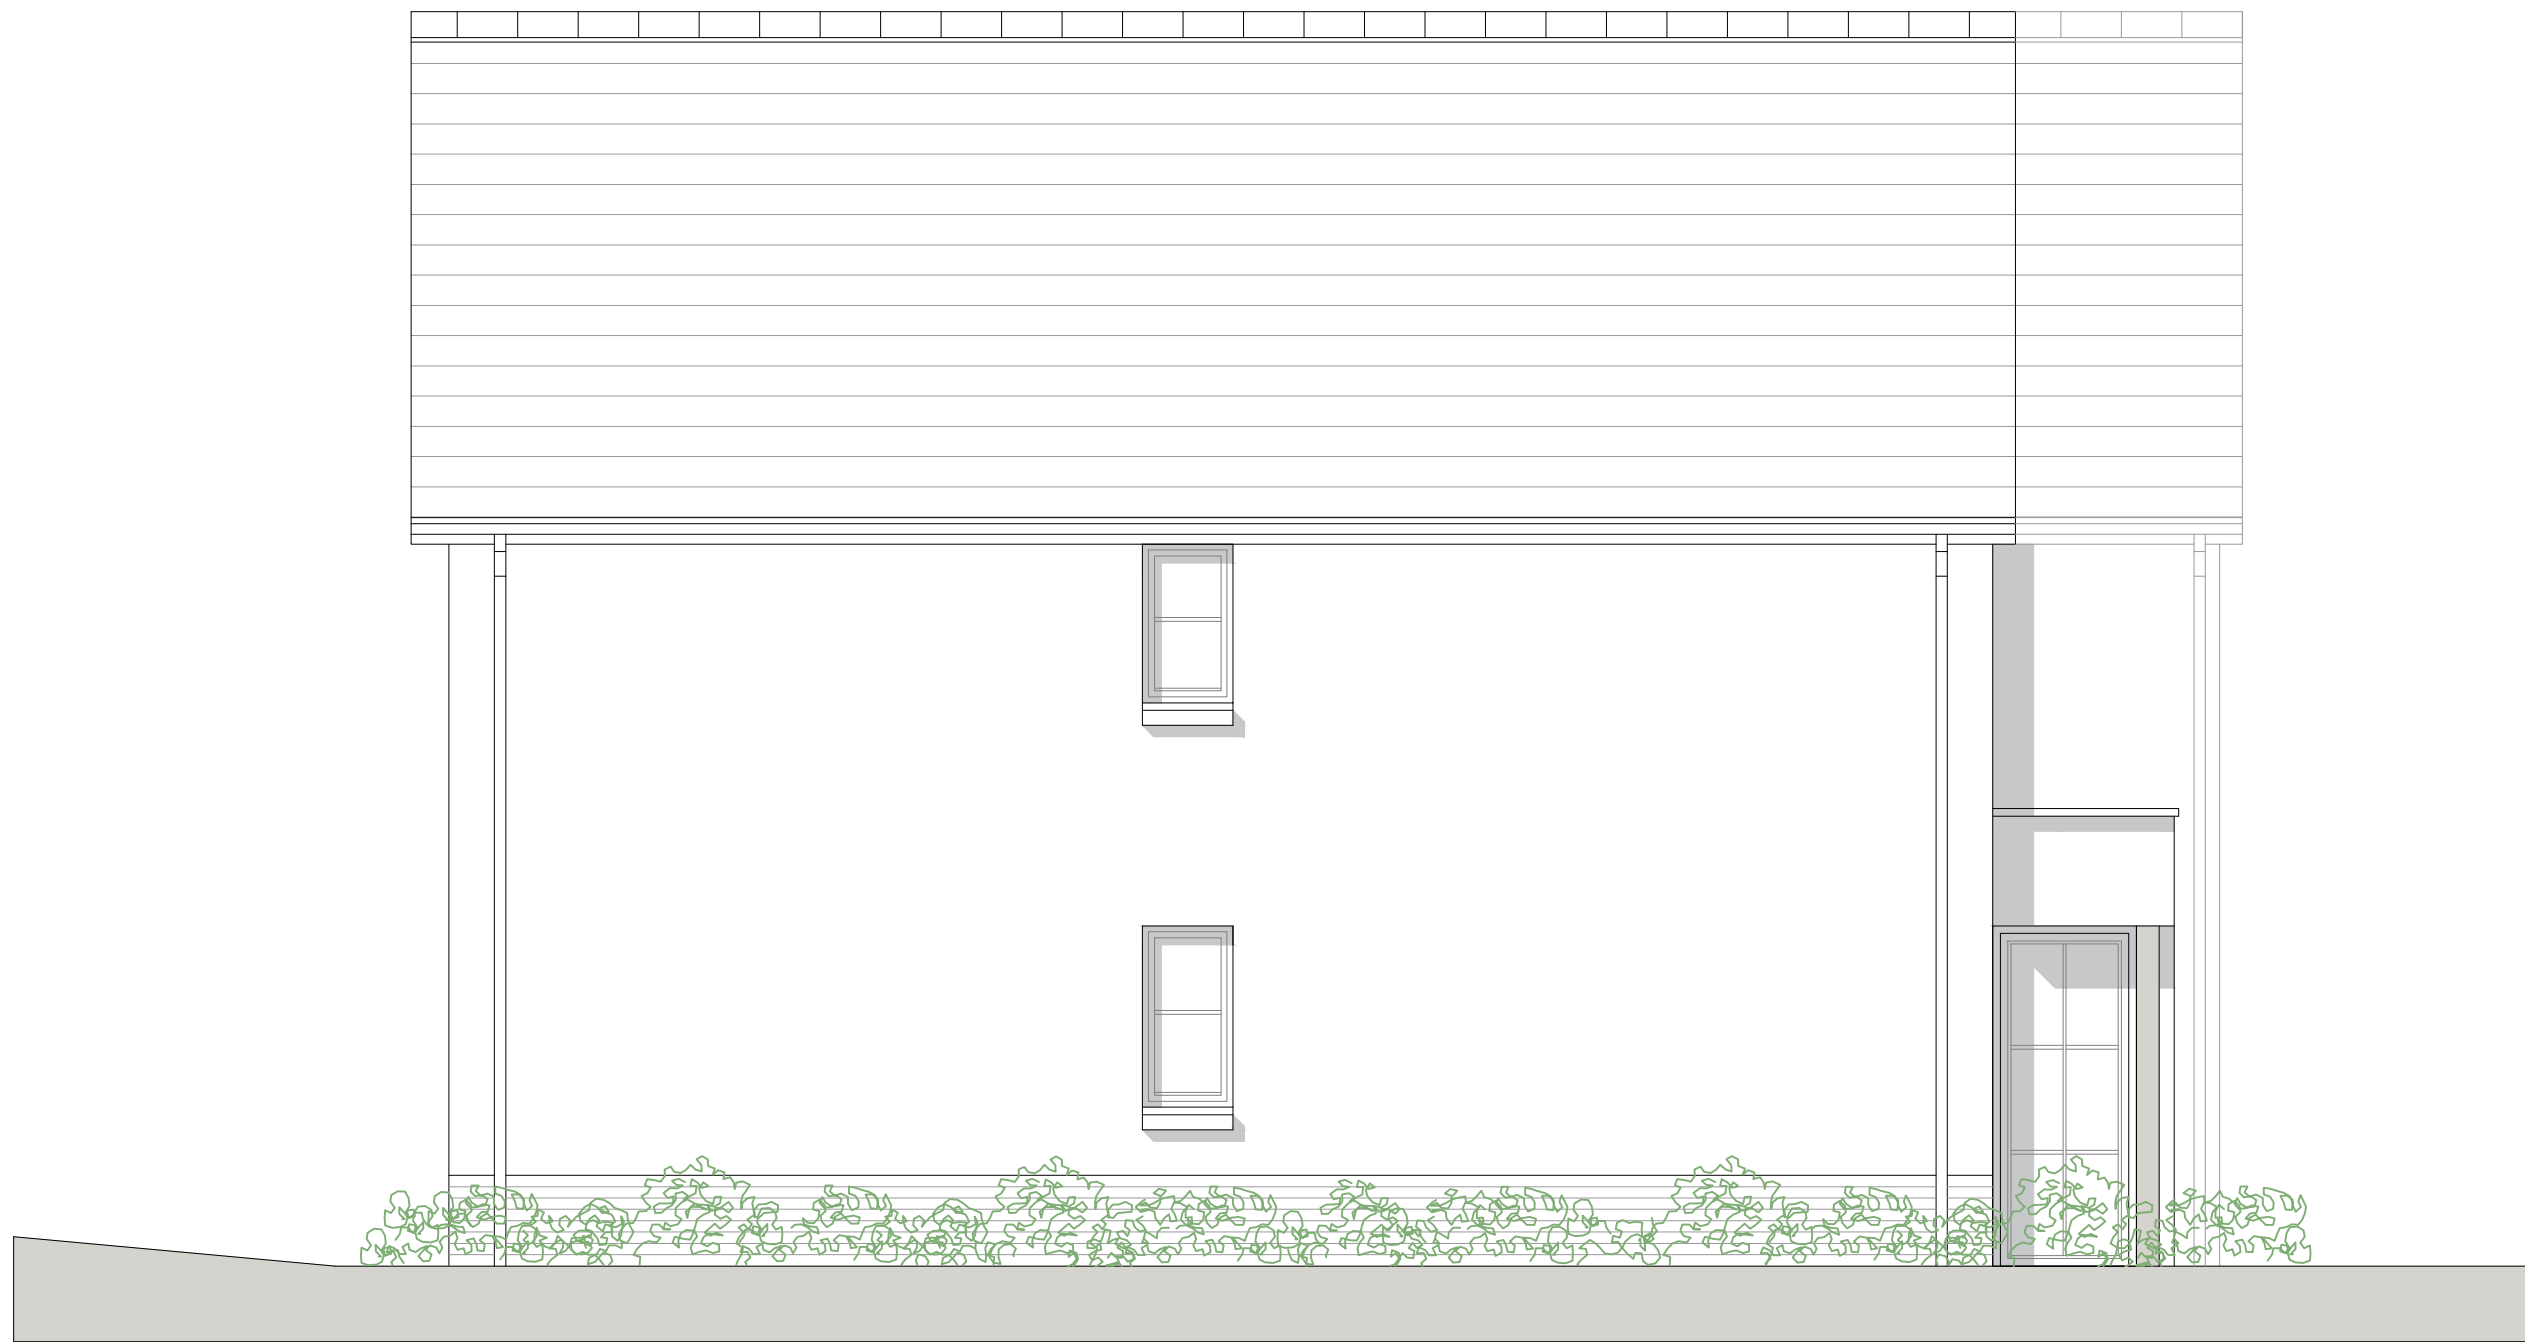


Side Elevation



Rear Elevation

- Materials:
- Roof - artificial blue/black slate with grey clay angles ridge tiles.
 - Fascia and Soffit boards - white upvc.
 - Rainwater goods - Dark grey upvc.
 - External Walls - smooth white render with brick plinth detail and cast stone cill detailing.
 - Fenestration - Agate grey upvc windows with agate grey aluminium external doors.

 Issue	27.03.26	Planning Submission	
 Westfield Architects			
	Job:	Date:	
	Proposed dwelling at land adjacent to Mill House.		27.03.26
	Location:	Scale:	
	Mill House, Mill Lane, Castleton. Newport. CF3 2UT.		1:50@A1
Title:	Dwg No:		
Proposed Elevations.		454 - AL(99)02	
• THIS DRAWING IS TO BE READ IN CONJUNCTION WITH OTHER RELEVANT ARCHITECTS AND ENGINEERS DRAWINGS AND SPECIFICATIONS. • ALL DIMENSIONS ARE IN METRES UNLESS OTHERWISE STATED. • ALL DIMENSIONS TO BE CHECKED ON SITE BEFORE AND DURING WORKS. • ARCHITECT TO BE MADE AWARE OF ANY CHANGES TO DESIGN OR DIMENSIONS. • COPYRIGHT REMAINS WITH WESTFIELD ARCHITECTS			

TEL - 07846 126350. E-MAIL - sam@westfieldarchitects.co.uk
2 Alexander Gate, Florids Pengan, Cardiff. CF24 2SA.