




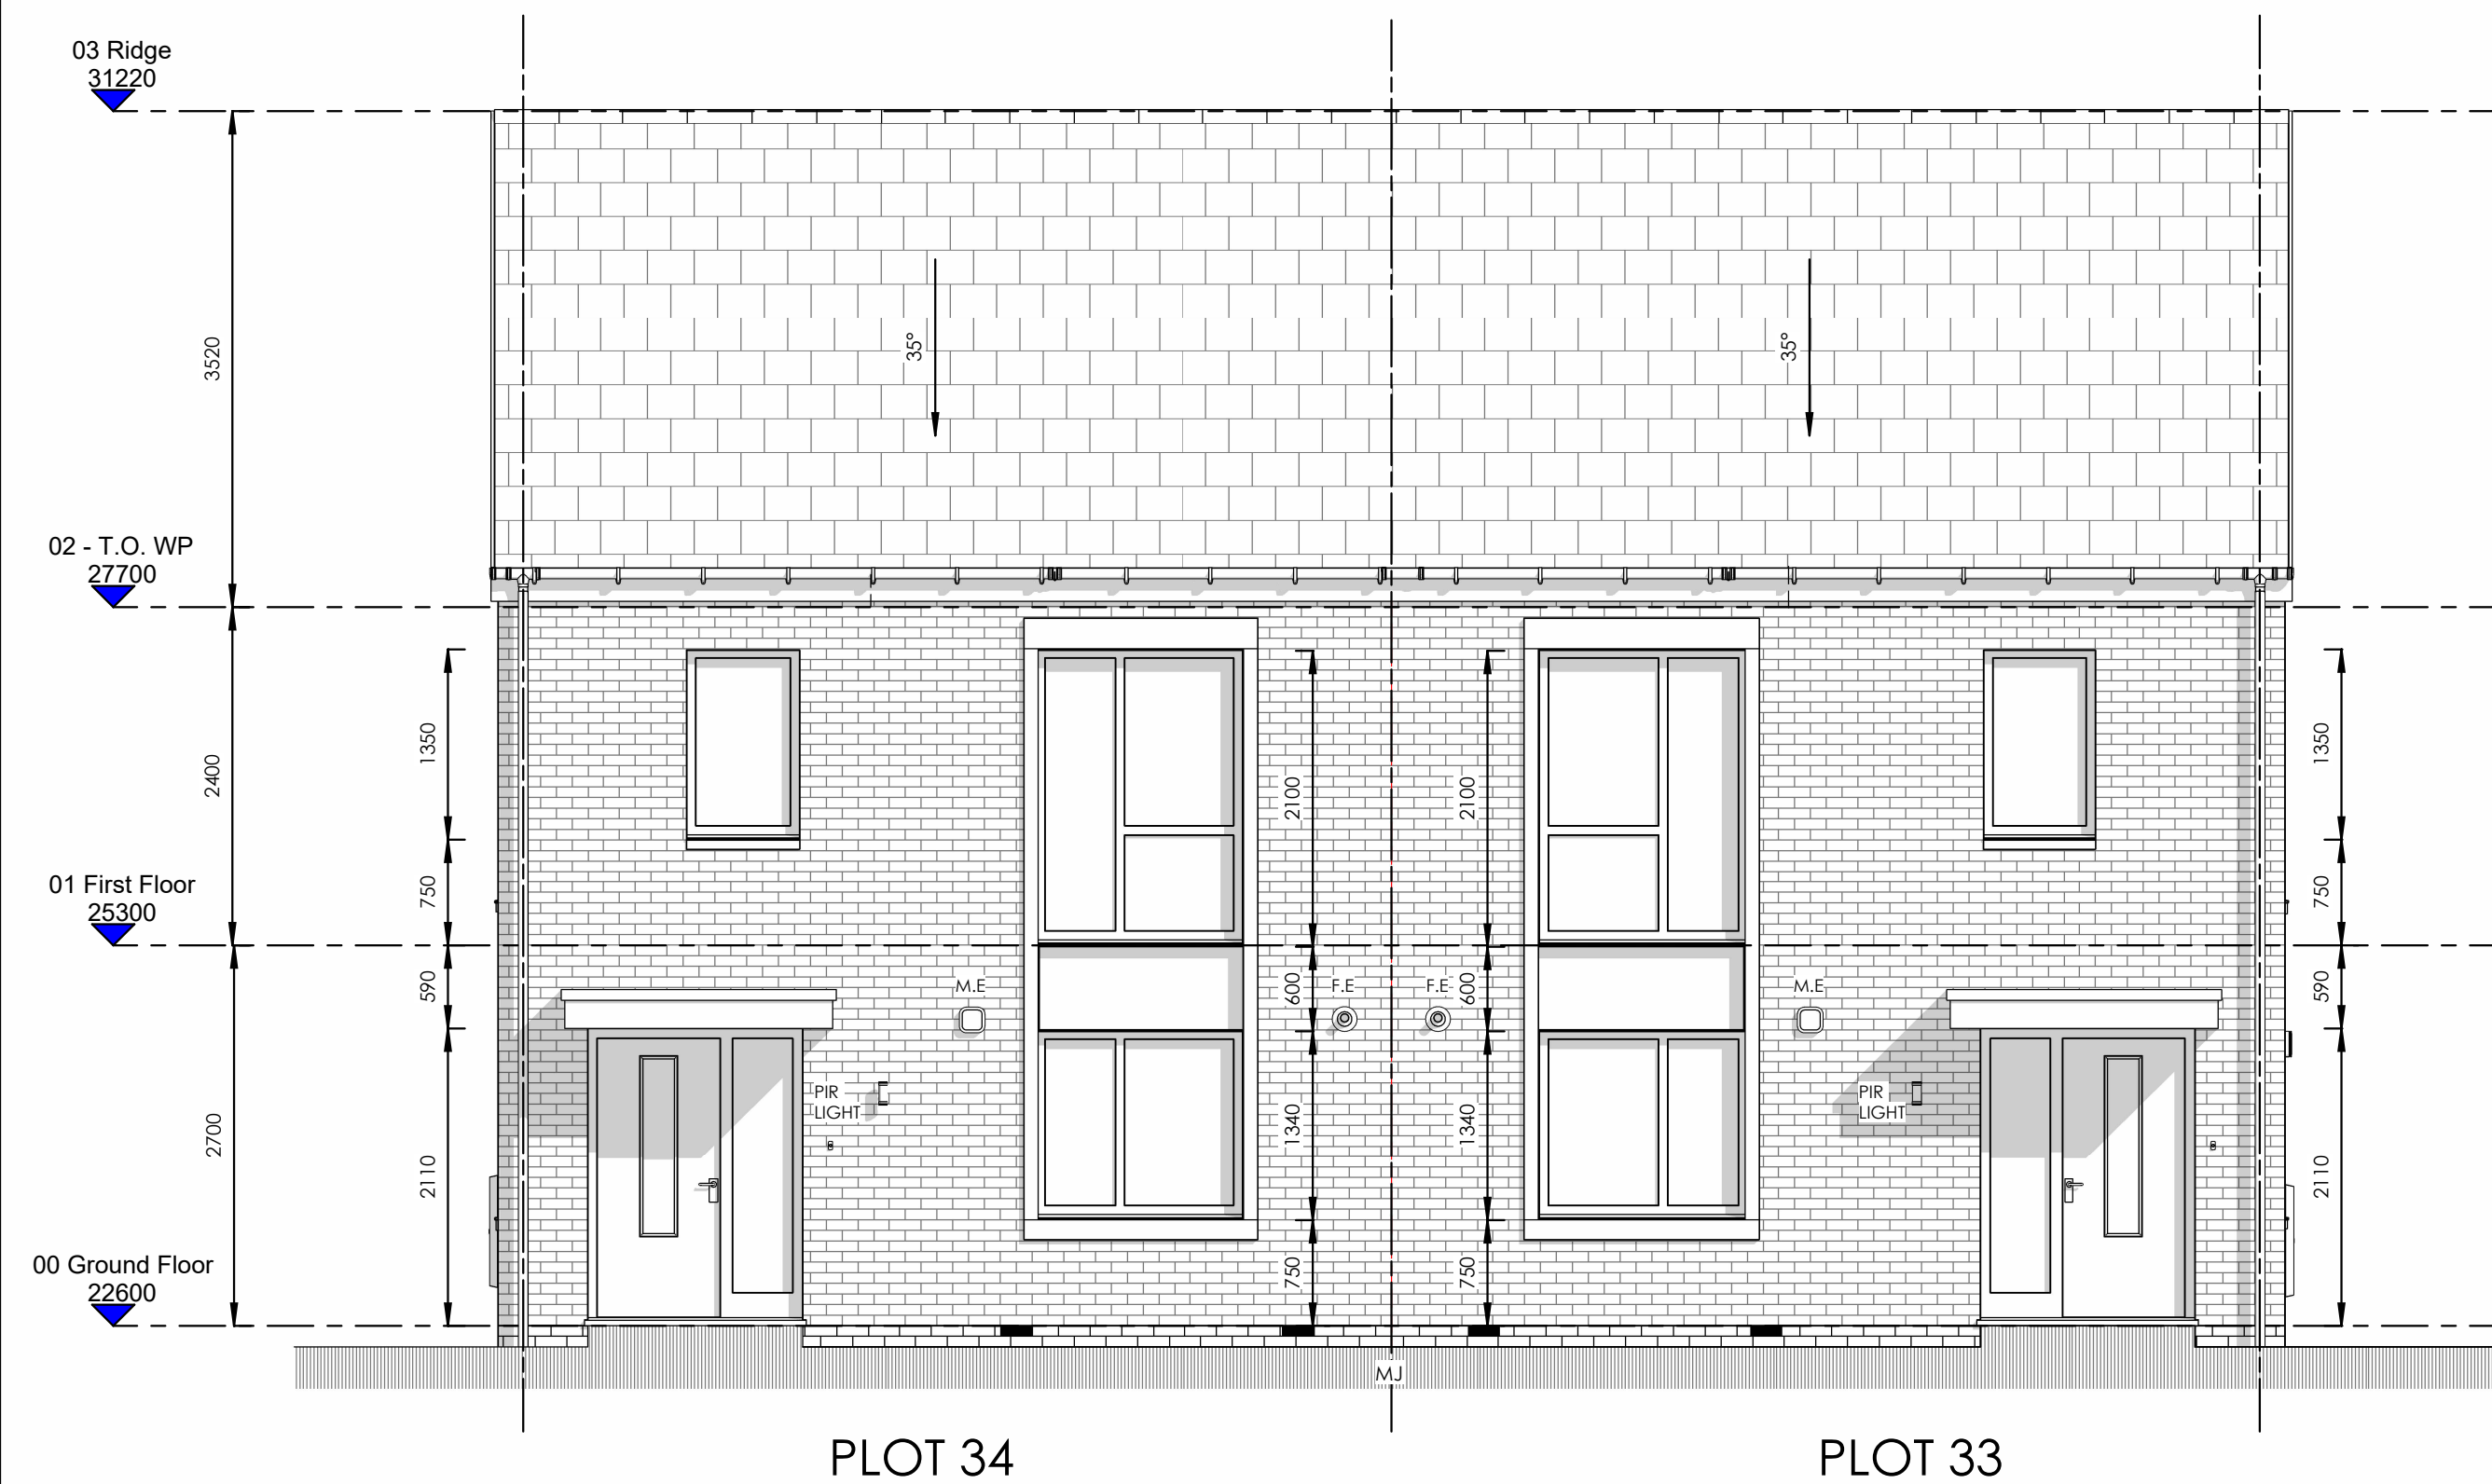

Elevation A (Front Elevation)
SCALE 1:25 @ A1/ 1:50 @ A3

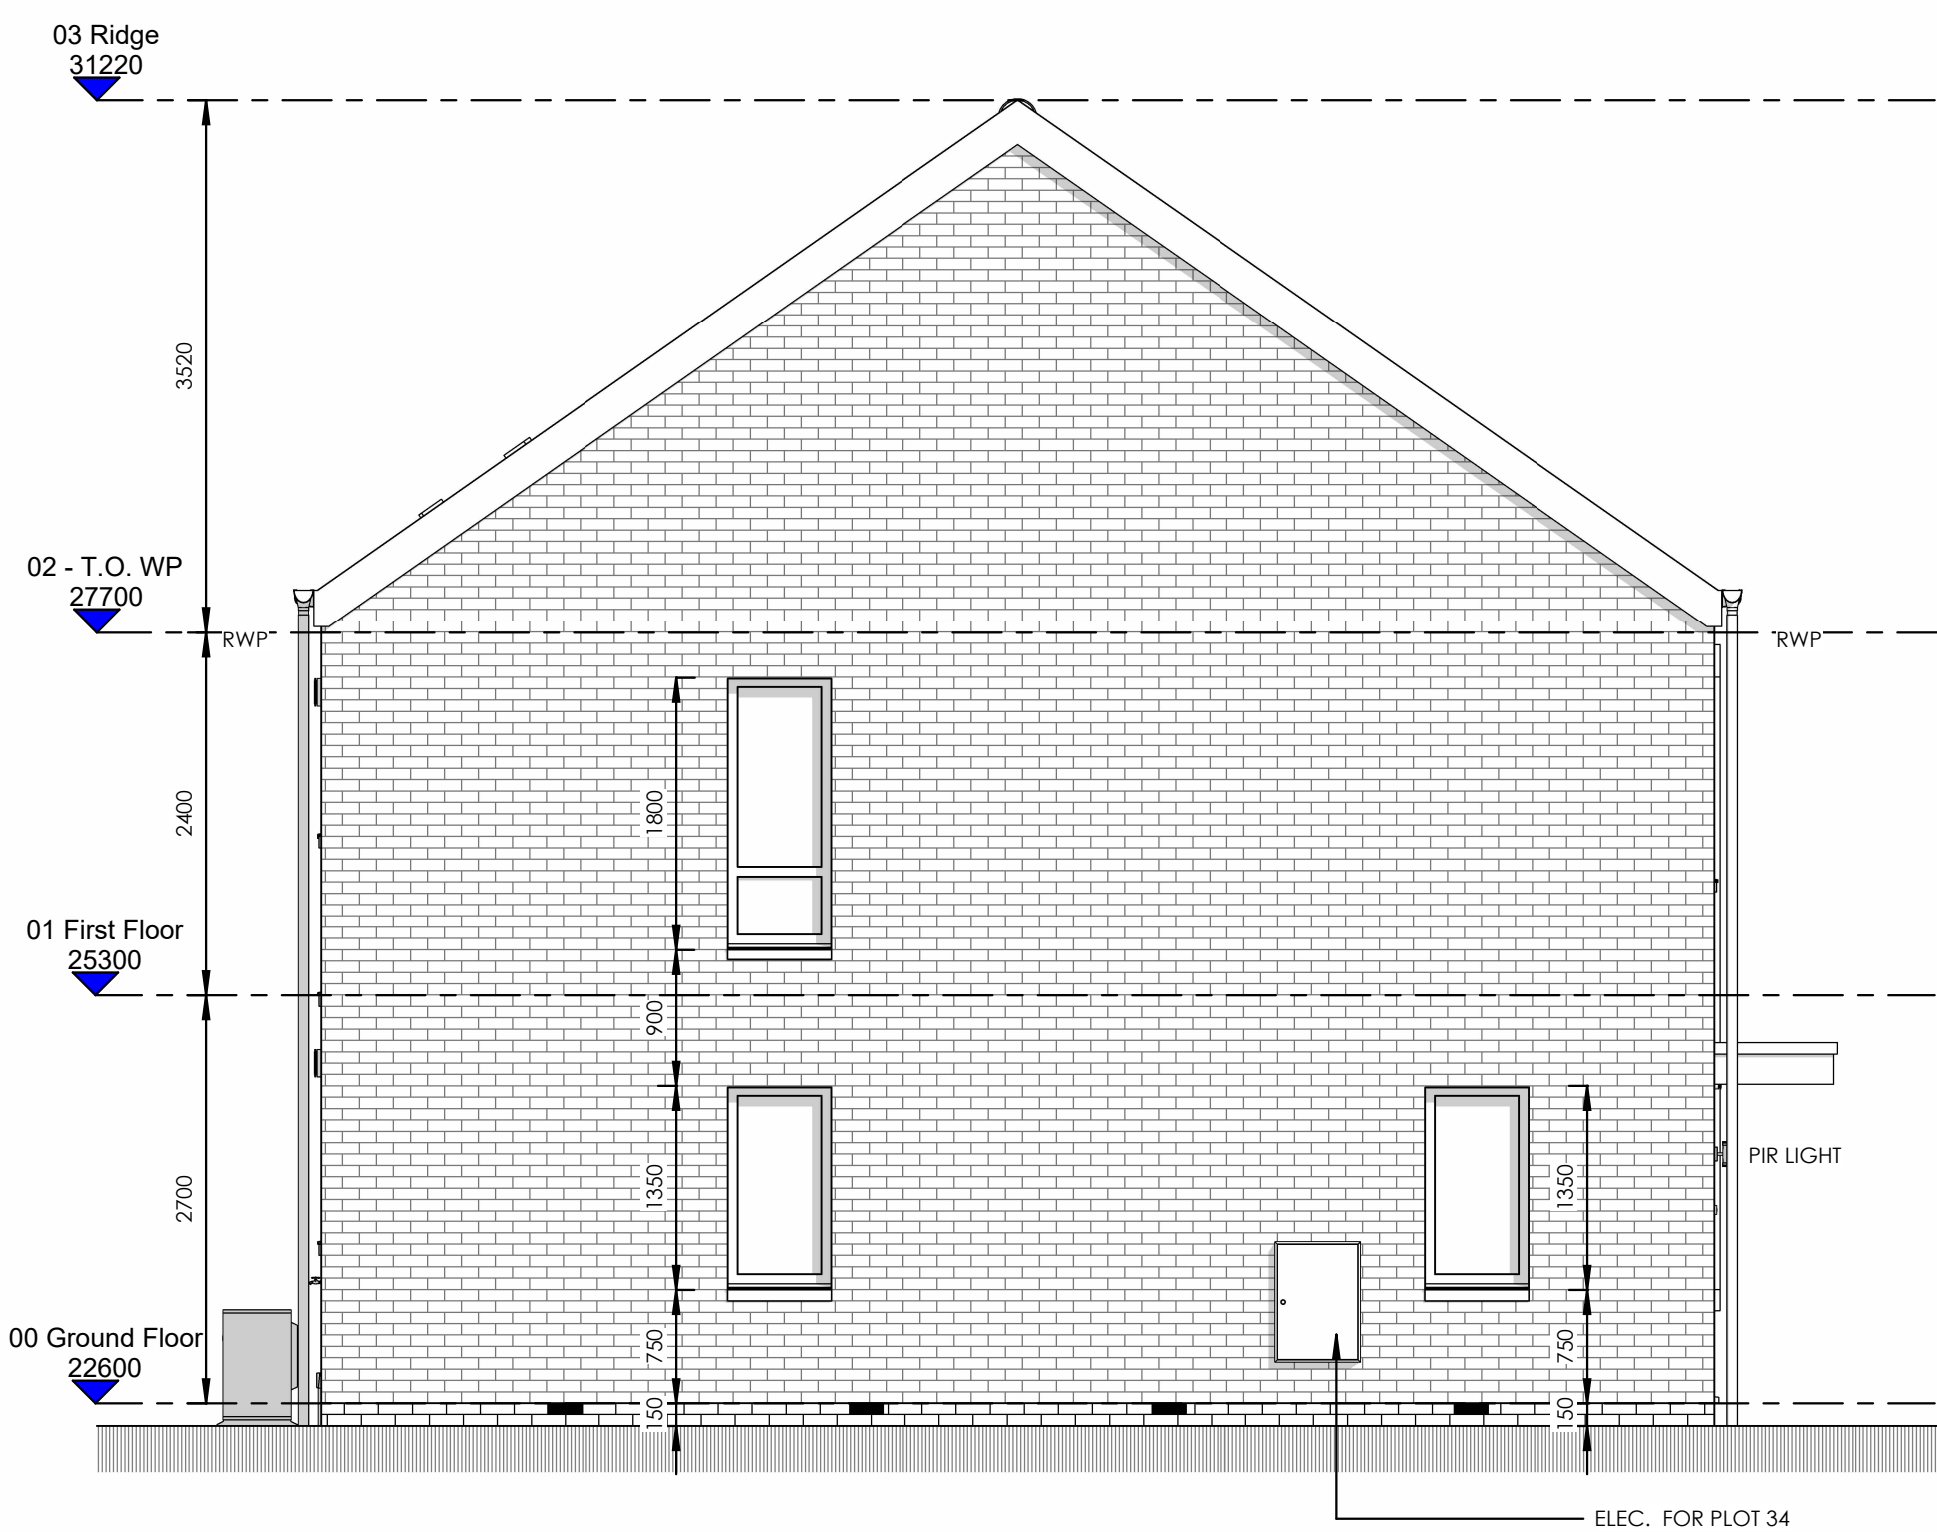

Elevation C (Left Side Elevation)
SCALE 1:50 @ A1

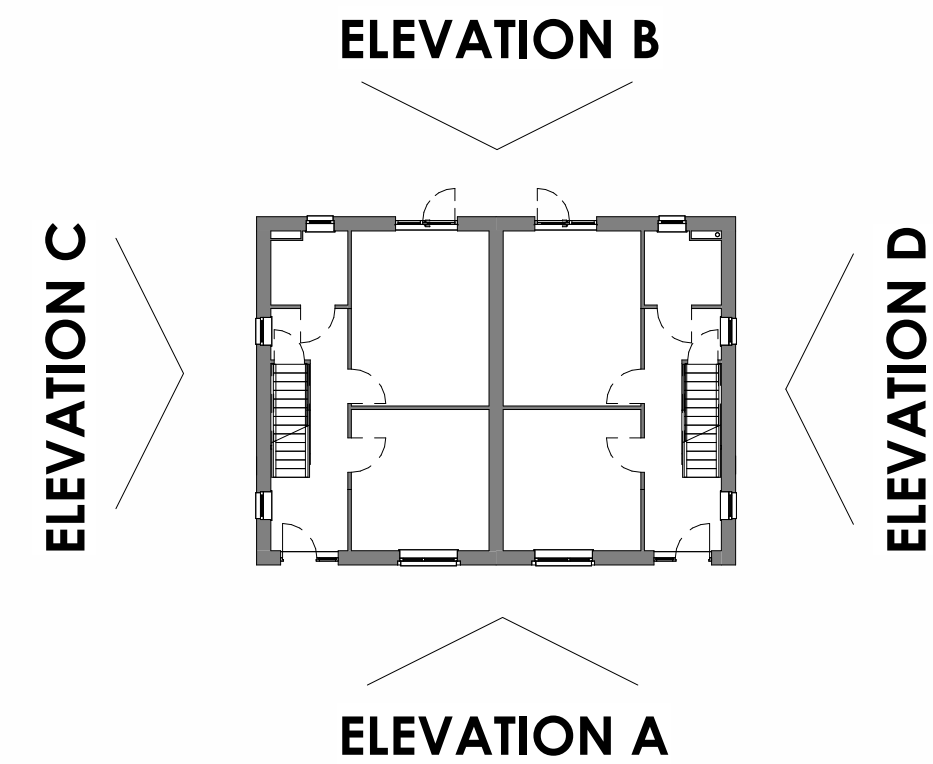


CONTRACTOR TO BE AWARE WHEN WORKING IN CONFINED OR TEMPORARY WORK DEPTHS OF SLIDING EARTH AND EXISTING SERVICES		
Construction Risks	Maintenance/Cleaning Risks	Demolition/Adaption Risks
The table above is provided to assist the Principal Contractor to fulfil his obligations under the Construction (Design & Management) Regulations 2015. It does not include residual risks that a competent Contractor will be aware of nor does it absolve the Principal Contractor of his legal responsibilities.		
SAFETY HEALTH AND ENVIRONMENTAL INFORMATION BOX		



Elevation B (Rear Elevation)

SCALE 1:50 @ A1

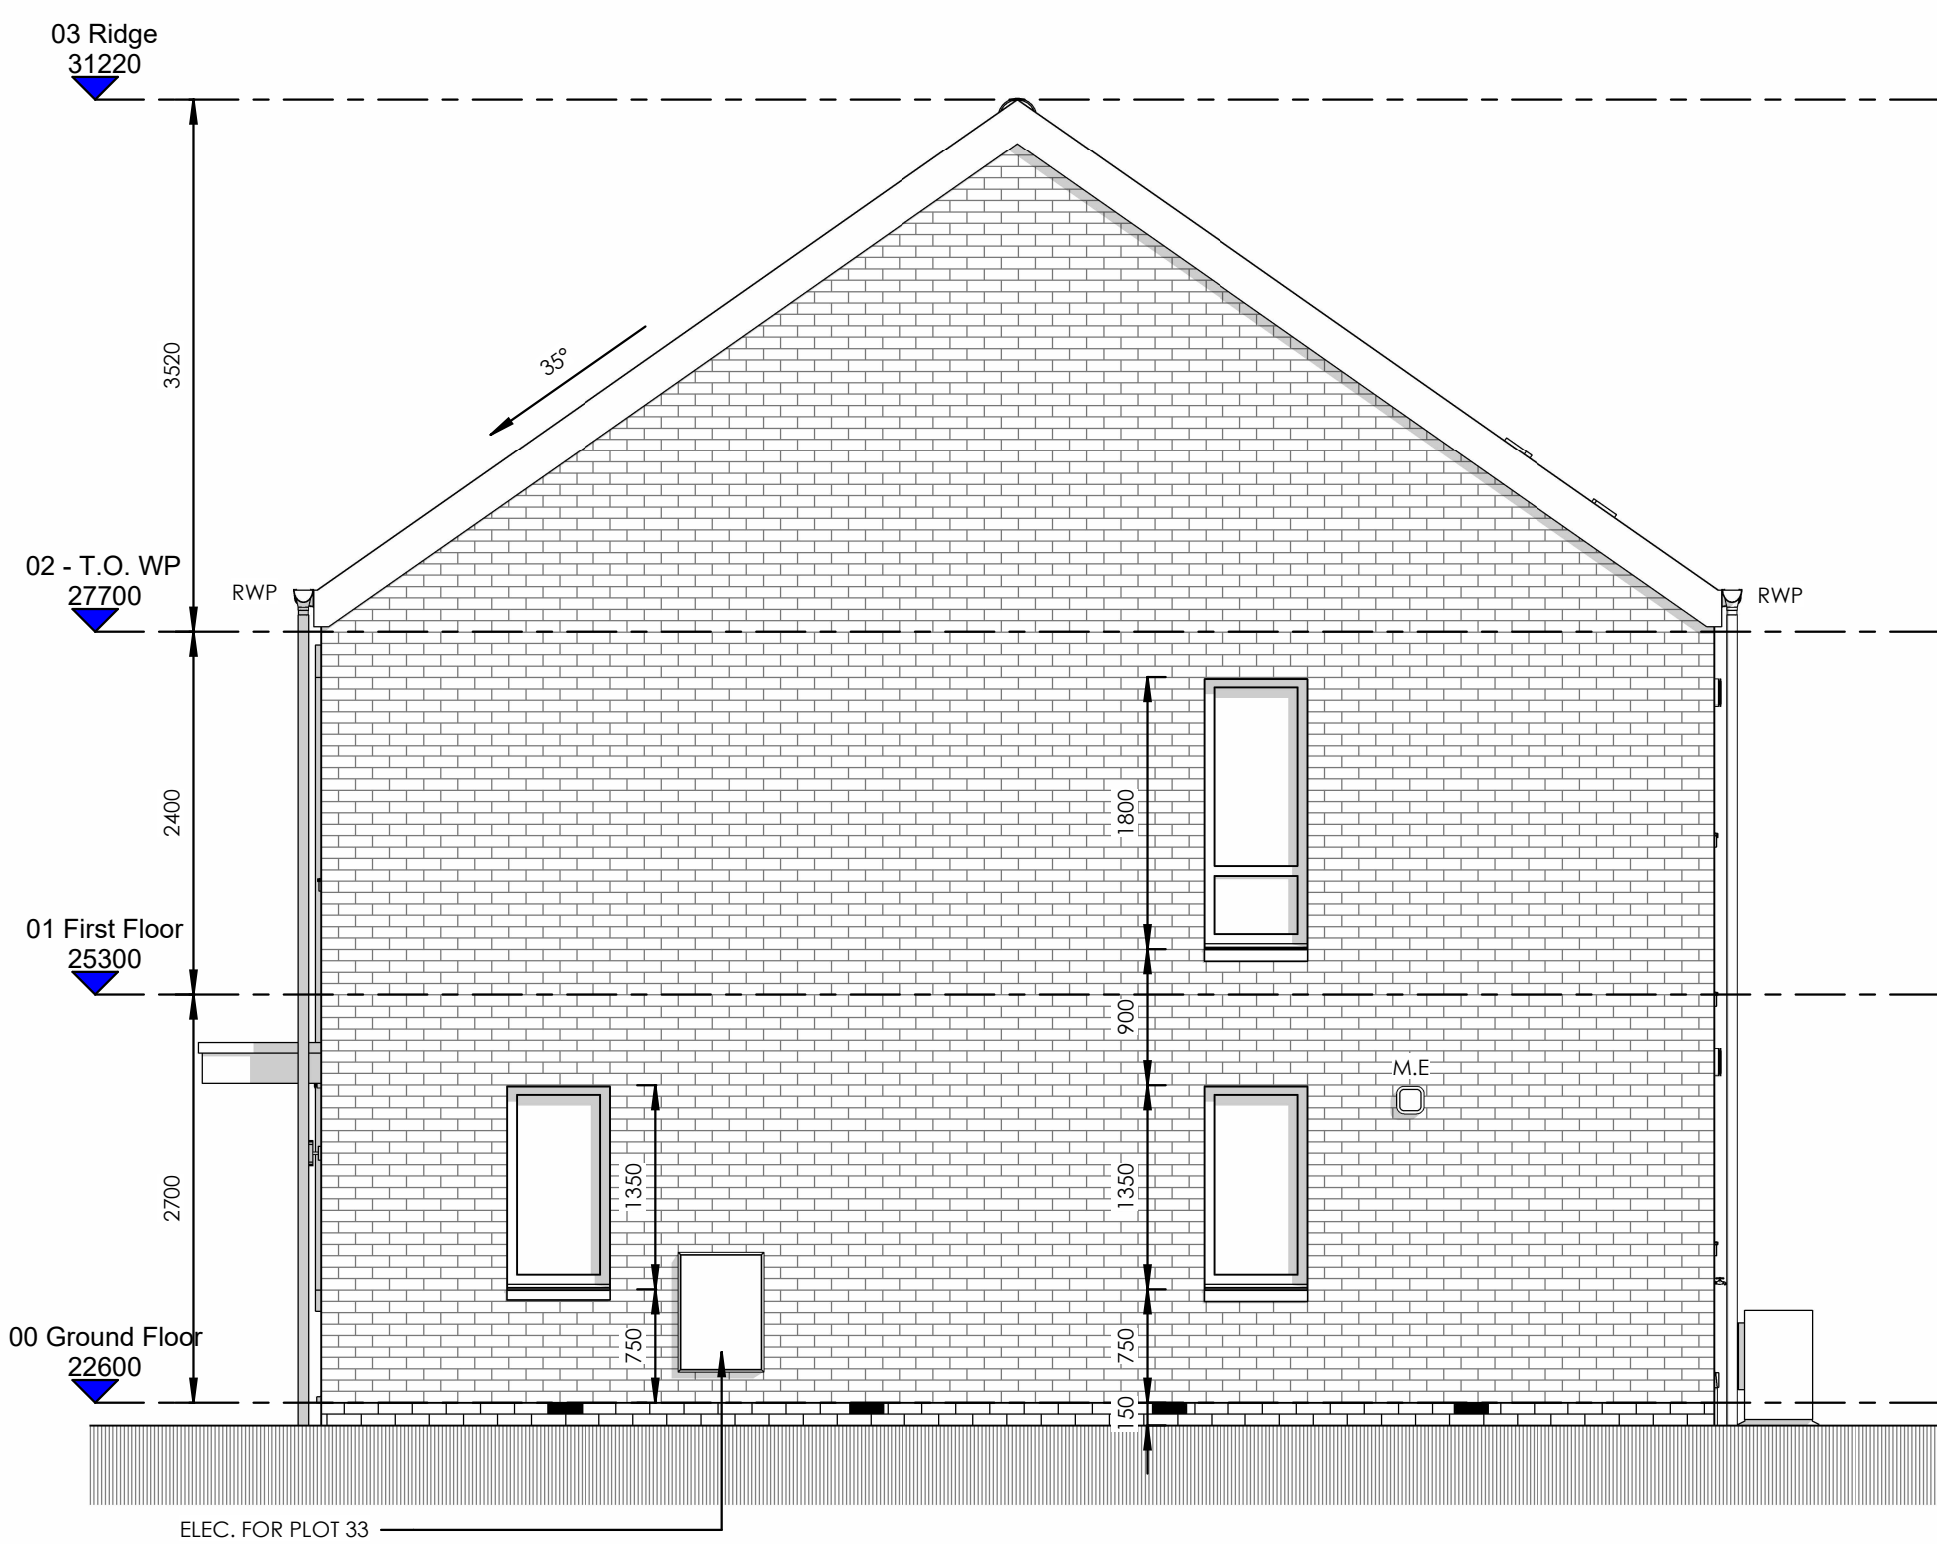

Elevation D (Right Side Elevation)

SCALE 1:50 @ A1

GENERAL NOTES

- THESE DRAWINGS MUST BE REGISTERED WITH THE LOCAL BUILDING CONTROL BODY PRIOR TO 23.11.2022 AND WORK ON SITE MUST HAVE COMMENCED PRIOR TO 23.11.2023. IF THE ABOVE ABOVE TARGET DATES ARE MISSED THEN ALL DESIGN AND CONSTRUCTION WORK WILL BE SUBJECT TO THE LATEST REVISED EDITION OF THE BUILDING REGULATIONS DUE FOR IMPLEMENTATION ON 23.11.2022
 - DO NOT SCALE THIS DRAWING. ONLY USE FIGURED DIMENSIONS. ALL LONGITUDINAL AND TRANSVERSE DIMENSIONS ARE MEASURED IN MILLIMETERS, EITHER HORIZONTALLY IN PLAN OR VERTICALLY IN SECTION UNLESS OTHERWISE NOTED.
 - THIS DRAWING IS TO BE READ IN CONJUNCTION WITH ALL OTHER DESIGN INFORMATION PROVIDED BY SPRING DESIGN AND OTHER EXTERNAL CONSULTANTS & SUPLIERS ON BEHALF OF THIS PROJECT.
 - IT IS THE CONTRACTOR RESPONSIBILITY TO DOUBLE CHECK DIMENSIONS PRIOR TO FABRICATION AND REPORT ANY DISCREPANCIES TO SPRING DESIGN IN SUFFICIENT TIME SO AS NOT TO HINDER THE PROGRESS OF THE WORKS.
 - ALL STATUTORY SERVICES INFORMATION SHOWN HAS BEEN PROVIDED BY THE RELEVANT STATUTORY AUTHORITIES. THE CONTRACTOR IS TO SATISFY HIMSELF AS TO THE ACCURACY OF THE LOCATIONS, SIZE AND OWNERSHIP OF THE SERVICES PRIOR TO ANY WORKS BEING CARRIED OUT.
- FOR SPECIFIC HOUSE TYPE C DRAWING AND INFORMATION, INCLUDING M&E, INTERNAL DIMENSION, LAYOUT AND SCHEDULES, PLEASE REFER TO HOUSE TYPE C PACK WORKING DRAWINGS.

Elevation Legend

ALL FINISHES BELOW ARE PROVISIONAL SUBJECT TO CONFIRMATION BY THE CONTRACTOR AND REQUIRE APPROVAL BY THE LOCAL PLANNING AUTHORITY

- TYPE: PROPRIETARY SINGLE LAP INTERLOCKING CONCRETE ROOF SLATES. MANUFACTURER: MARLEY ETERNIT DUO EDGEMERE OR EQUIVALENT TO BS EN 490 TO CONTRACTORS SPECIFICATION. NOMINAL SIZE & LAP: 420X330mm & 75mm LAP @ 22.5 DEG > COLOURS: SMOOTH GREY / SMOOTH BROWN TO CONTRACTORS SCHEDULE BY PLOT NUMBER. BATTEN SIZE: 50X25 C16/C24 TREATED
- TYPE: STOCK FACING BRICK 215x65X102 LAID IN STRETCHER BOND. FACING BRICK COLOURS: SMOKED ORANGE MULTI GILT TRINITY CREAM MULTI GILT TO CONTRACTORS SCHEDULE BY PLOT NUMBER. MANUFACTURER: WIENERBERGER MORTAR: BUCKET HANDLE PROFILE, COLOUR: TO CONTRACTORS PROPOSAL
- FRAMED OPENINGS: (WINDOWS AND DOORS) PROPRIETARY SYSTEM TO SECURE BY DESIGN APPROVAL. COLOUR: PEBBLE GREY (NOMINAL RAL 7032) TYPE: PROPRIETARY DOUBLE GLAZED UPVC TO SECURE BY DESIGN APPROVAL. CILLS AND WINDOW SURROUNDS: SEE SPECIFIC HOUSE TYPE PACK EXTERNAL DOOR LEAF: DOOR PATTERN & COLOURS TO CONTRACTORS PROPOSAL
- RAIN WATER GUTTERS AND DOWN PIPES: ANTHRACITE GREY RAL 7016

This drawing is copyright and its use or reproduction without the permission of spring design consultancy limited is prohibited. All rights are reserved until invoices are paid in full. No responsibility will be taken for any design used for construction prior to receipt of relevant approvals.

A	21.08.26	Amended to step blocks uplifted to tender issue. Open nest bird boxes added to elevations. Gas meter removed and electric cupboard amended to a 3 phase unit. Stab levels updated. First issue	NB
/	16.09.22		
Rev	Date	Description	By

Project Status

TENDER

Drawn: BG
Checker: MLM
Date: 05.09.2022
Scale @ A1: As indicated

Client: Lovell
Project: Ringland Regeneration
Title: HTC - BLOCK PLAN PLOTS 33-34 ELEVATIONS
Ref: 2603 BP 13 (90) 03 Rev: A

spring
design
Unit 2 Chapel Barns | Merthyr Mawr
Bridgend | CF32 0LS | 01656 656267
mail@spring-consultancy.co.uk