
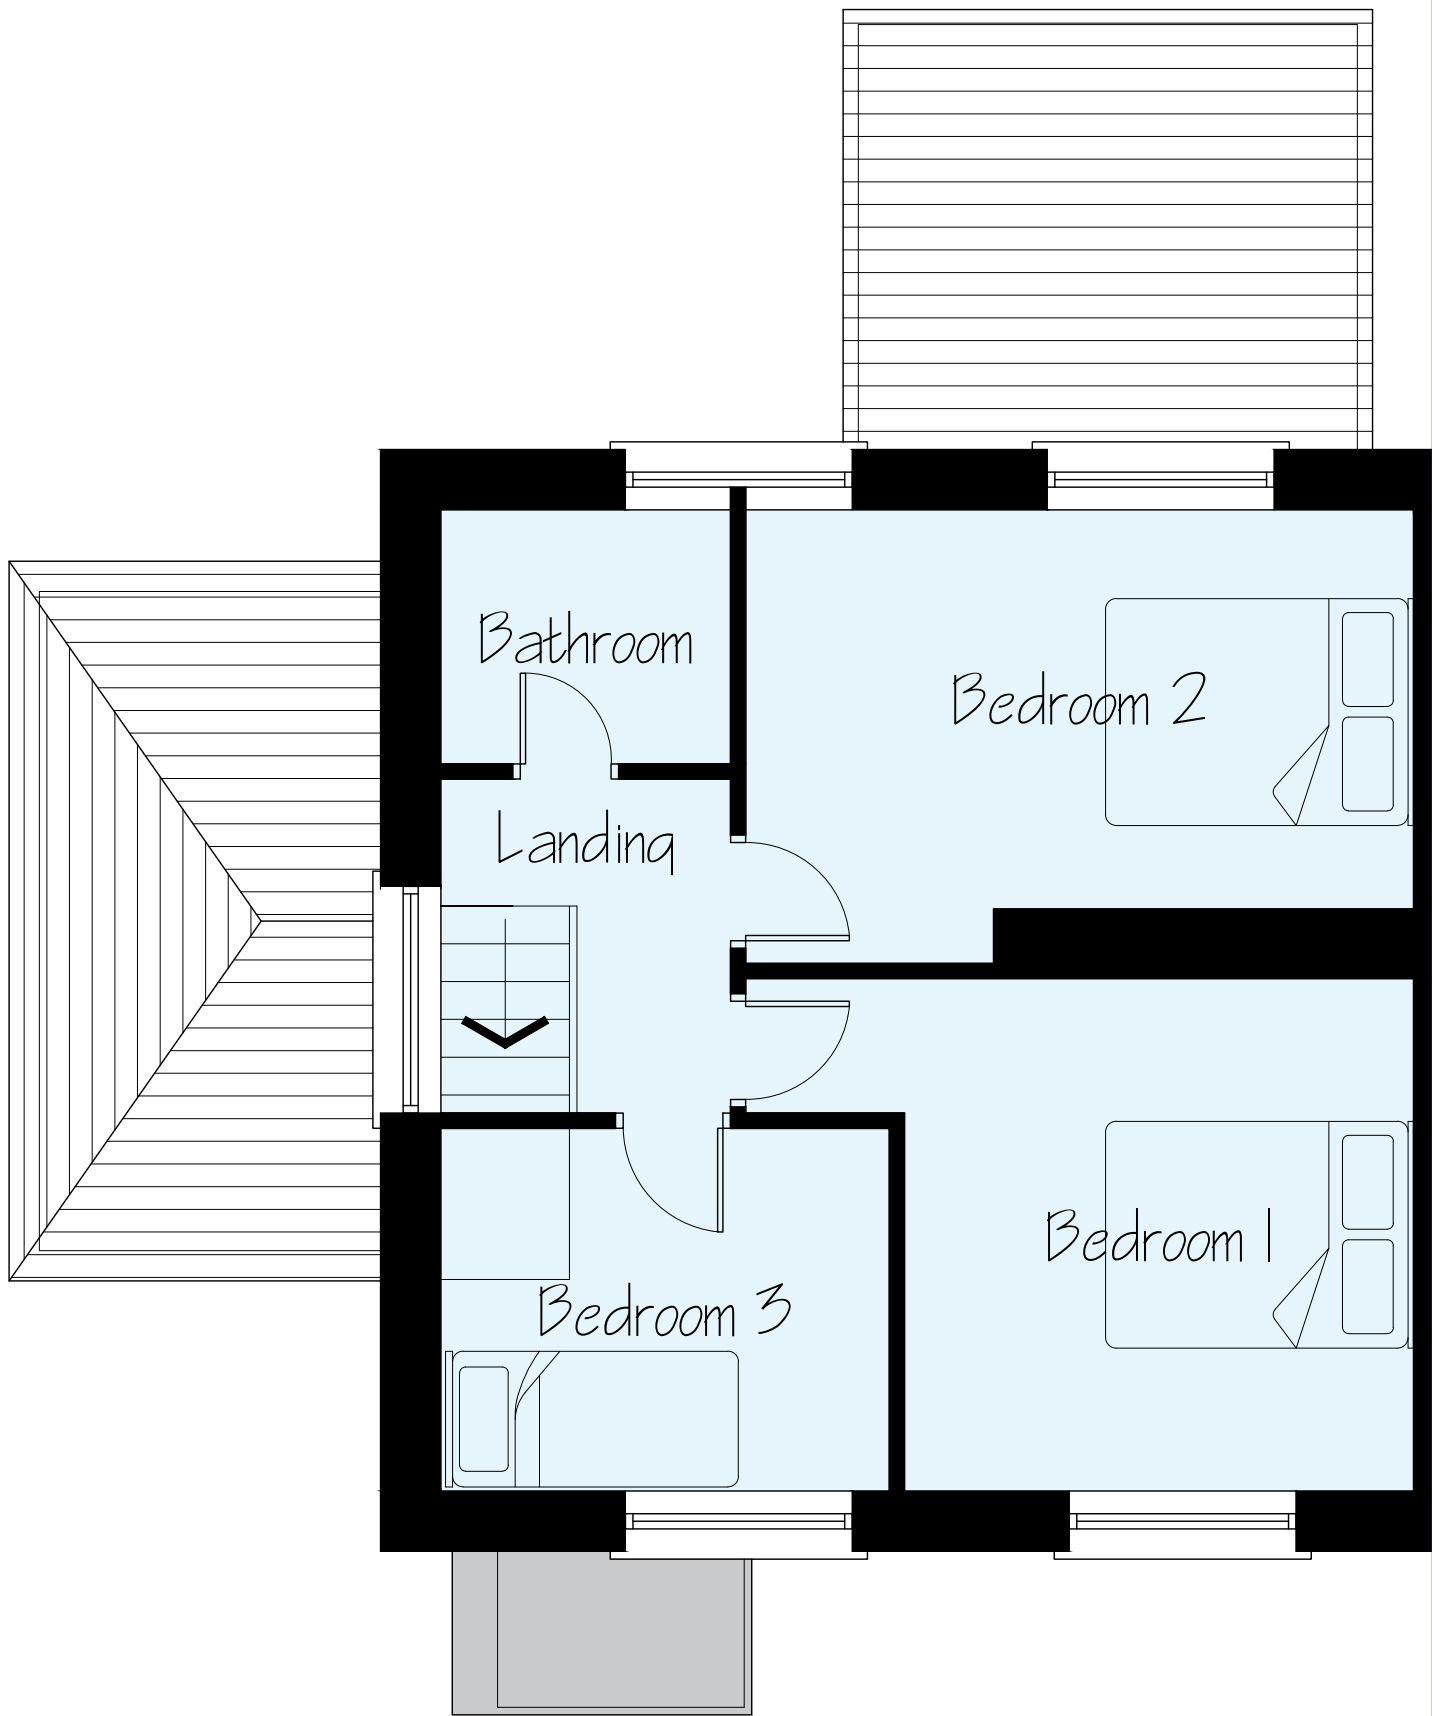
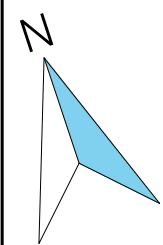


elev8architectural

Revisions:

Existing First Floor Plan

 

Scale Bar

Project:
38 Laurel Rd, Bassaleg,
Newport, NP10 8NT

Drawing:
Existing First Floor Plan

Scale @ A3
1:50

Date:
17.08.2026

Drawing No:
PL02