




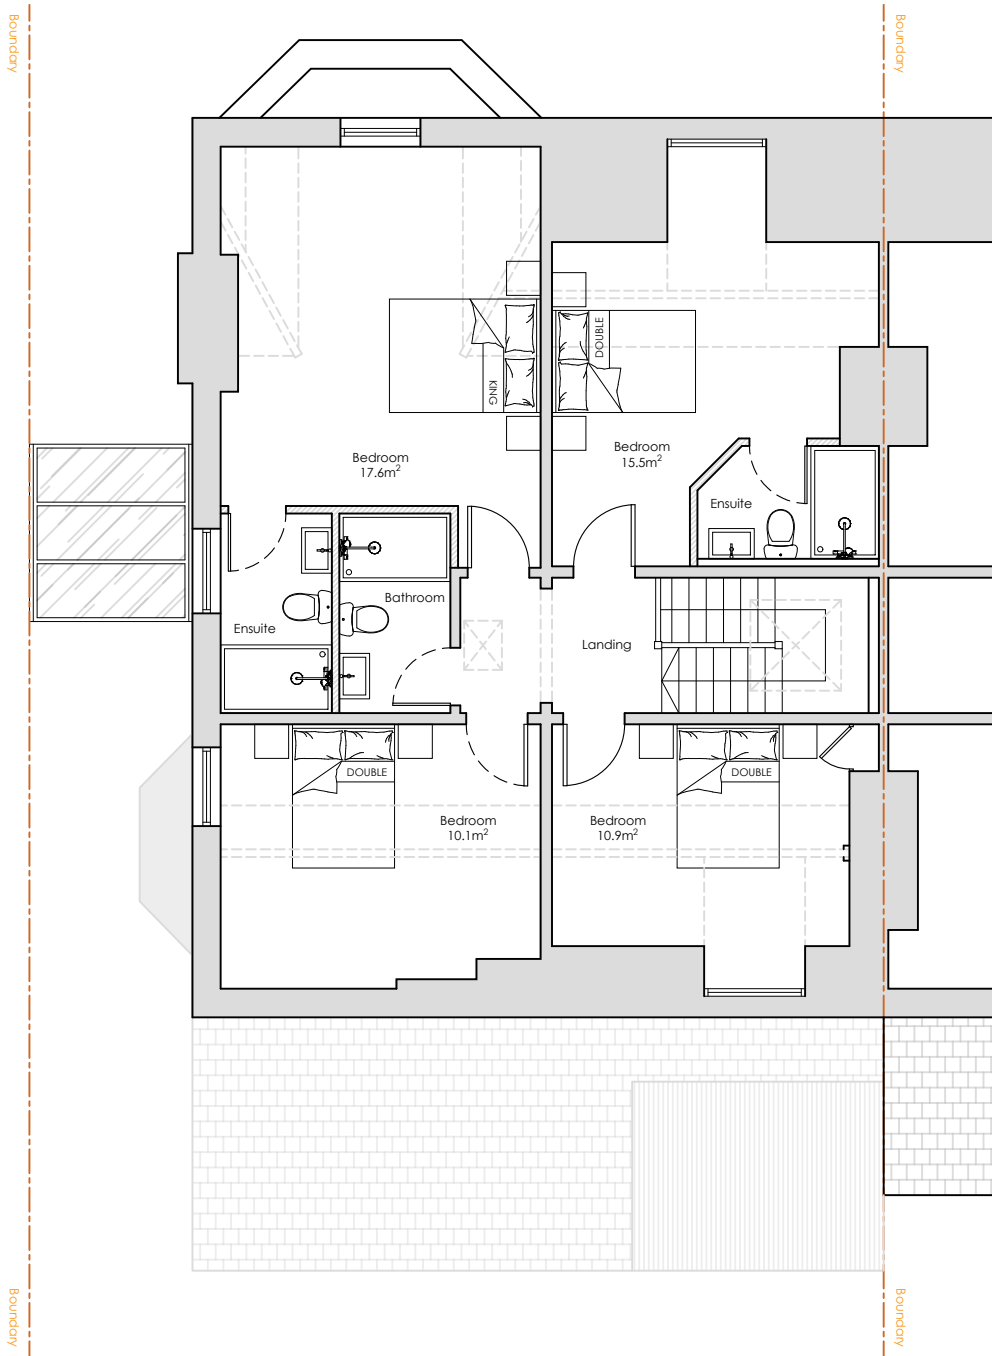

Loft Plan
1:100
All dimensions to be checked on site

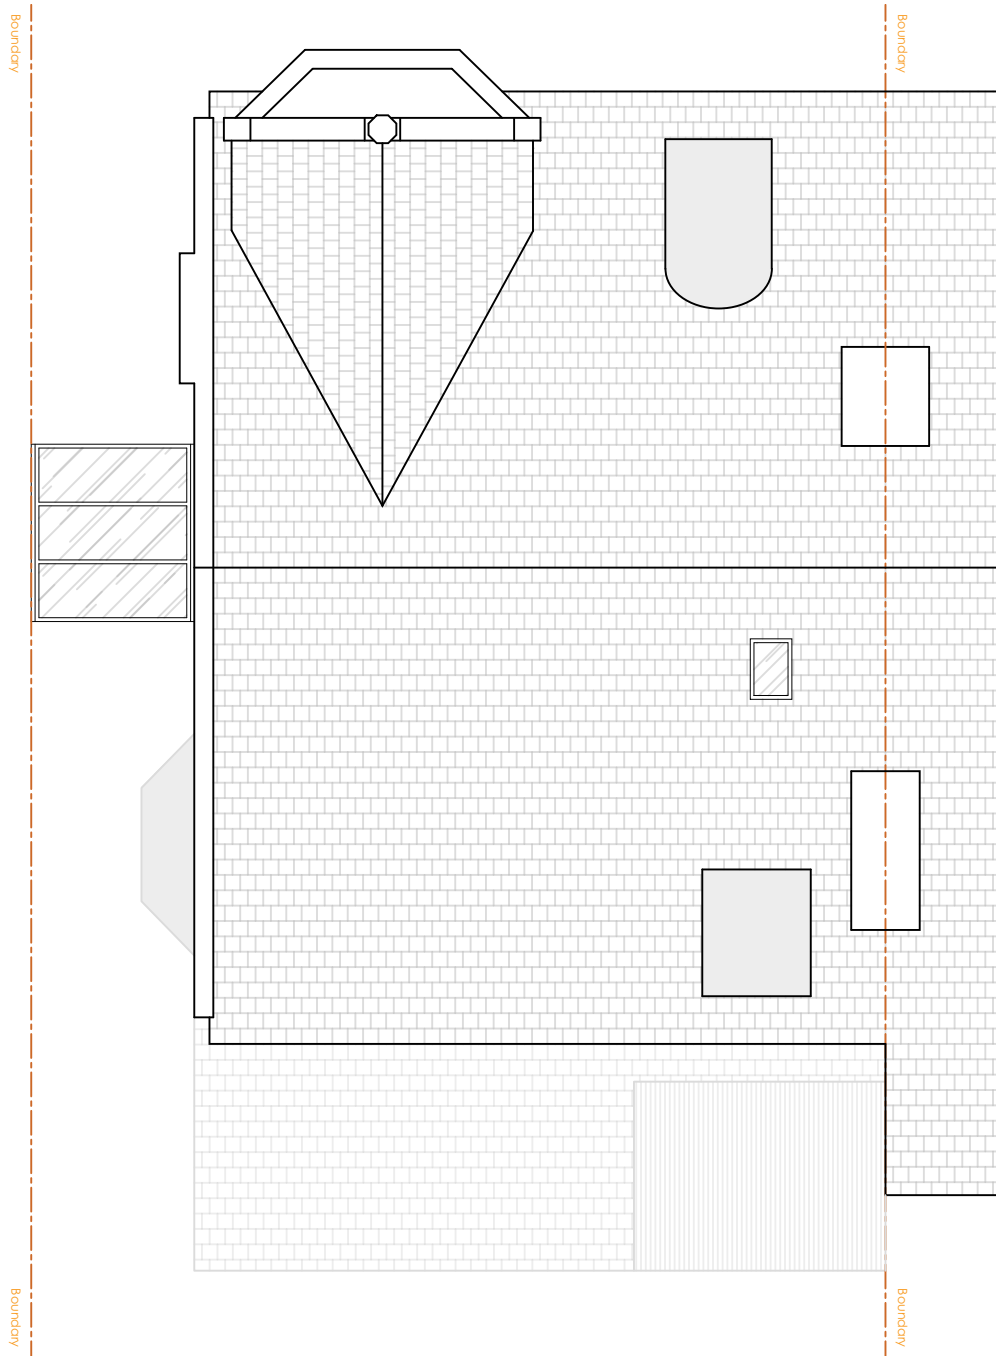

Roof Plan
1:100
All dimensions to be checked on site

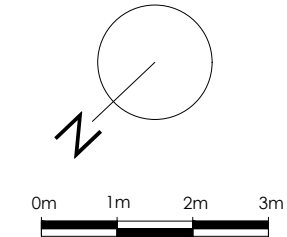

Party Wall Etc Act 1996
The works indicated on these drawings may be within the provisions of the Act. It is the building owner's responsibility to serve the requisite notice(s) to adjoining owners and otherwise comply with the Act.

Responsibility is not accepted for errors made by others scaling from this drawing. All discrepancies should be reported to Western Building Consultants

Copyright: 2026 Western Building Consultants. This document and the design are the copyright of Western Building Consultants. This drawing is not to be used or copied without written authorised consent



DRAWING:
Proposed Plans

PROJECT:
31 Fields Road
Newport
NP20 5BP

Date : 16/03/2026
Scale: 1:100 @ A3
Drawn By: TL
Job No : 1260008
Checked By: SG



Western House
2 Rush Hill, Bath
BA2 2QH
01225 789 307
enquiries@westernbuildingconsultants.co.uk

Drawing No: (3)005
Revision : ---