




5 GLANWERN RISE, NEWPORT.

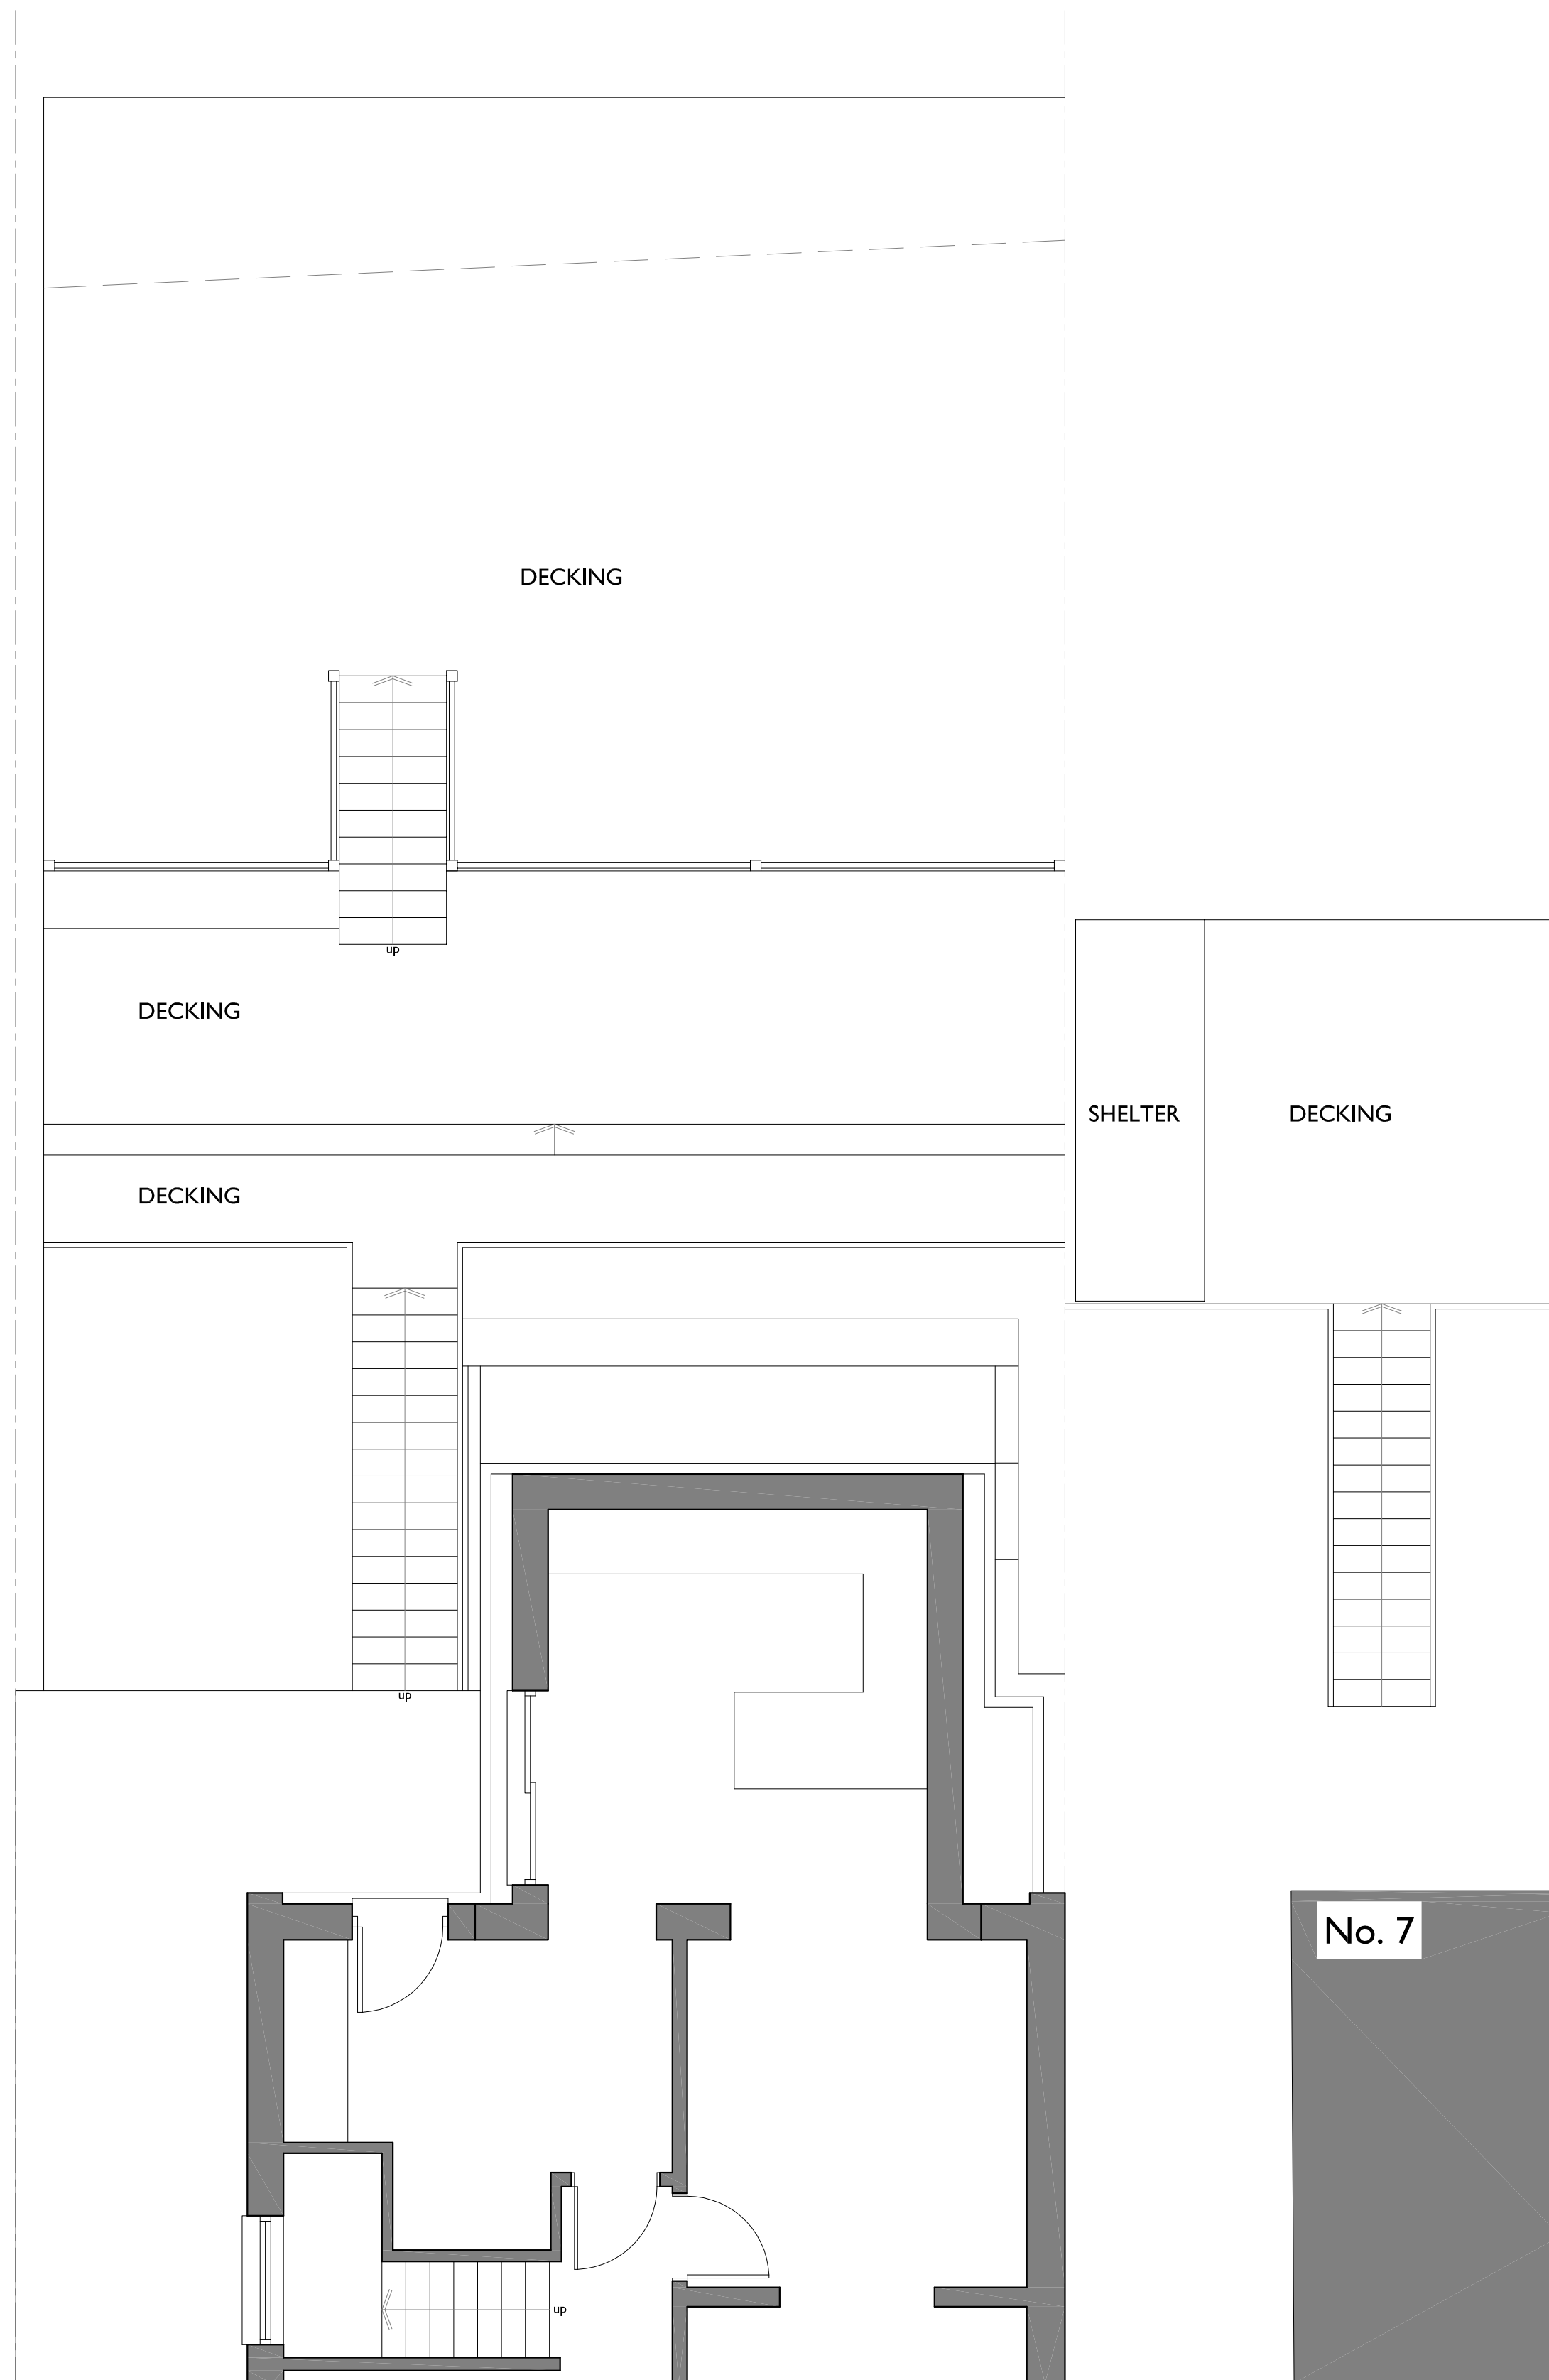


REAR GARDEN PLAN

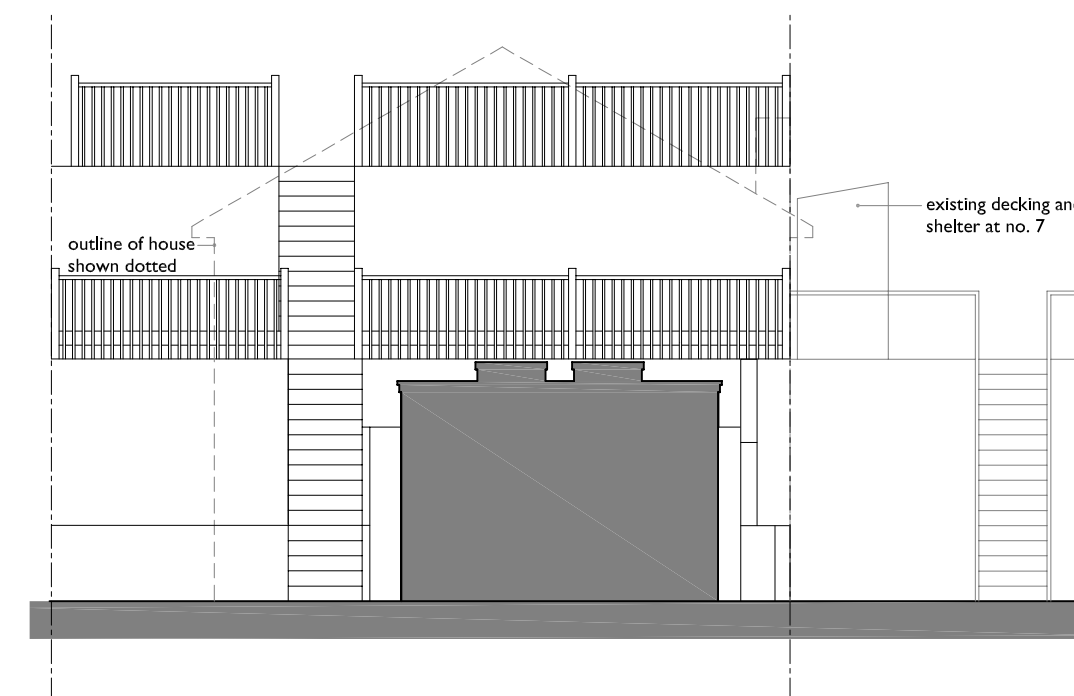


FRONT ELEVATION /
SECTION THROUGH
EXTENSION

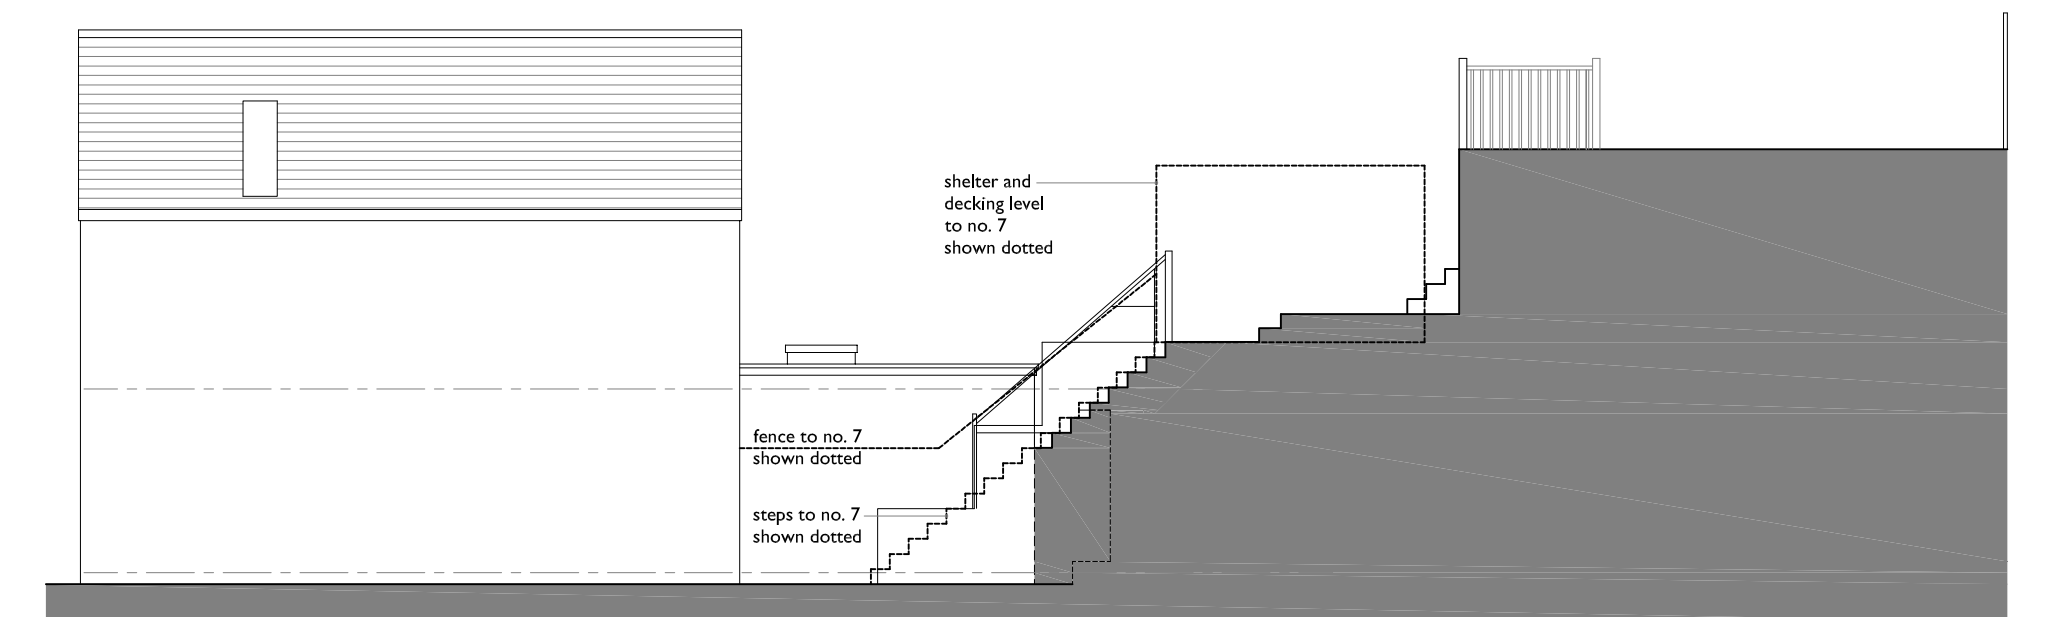

SIDE ELEVATION
VIEW FROM 7 GLANWERN RISE

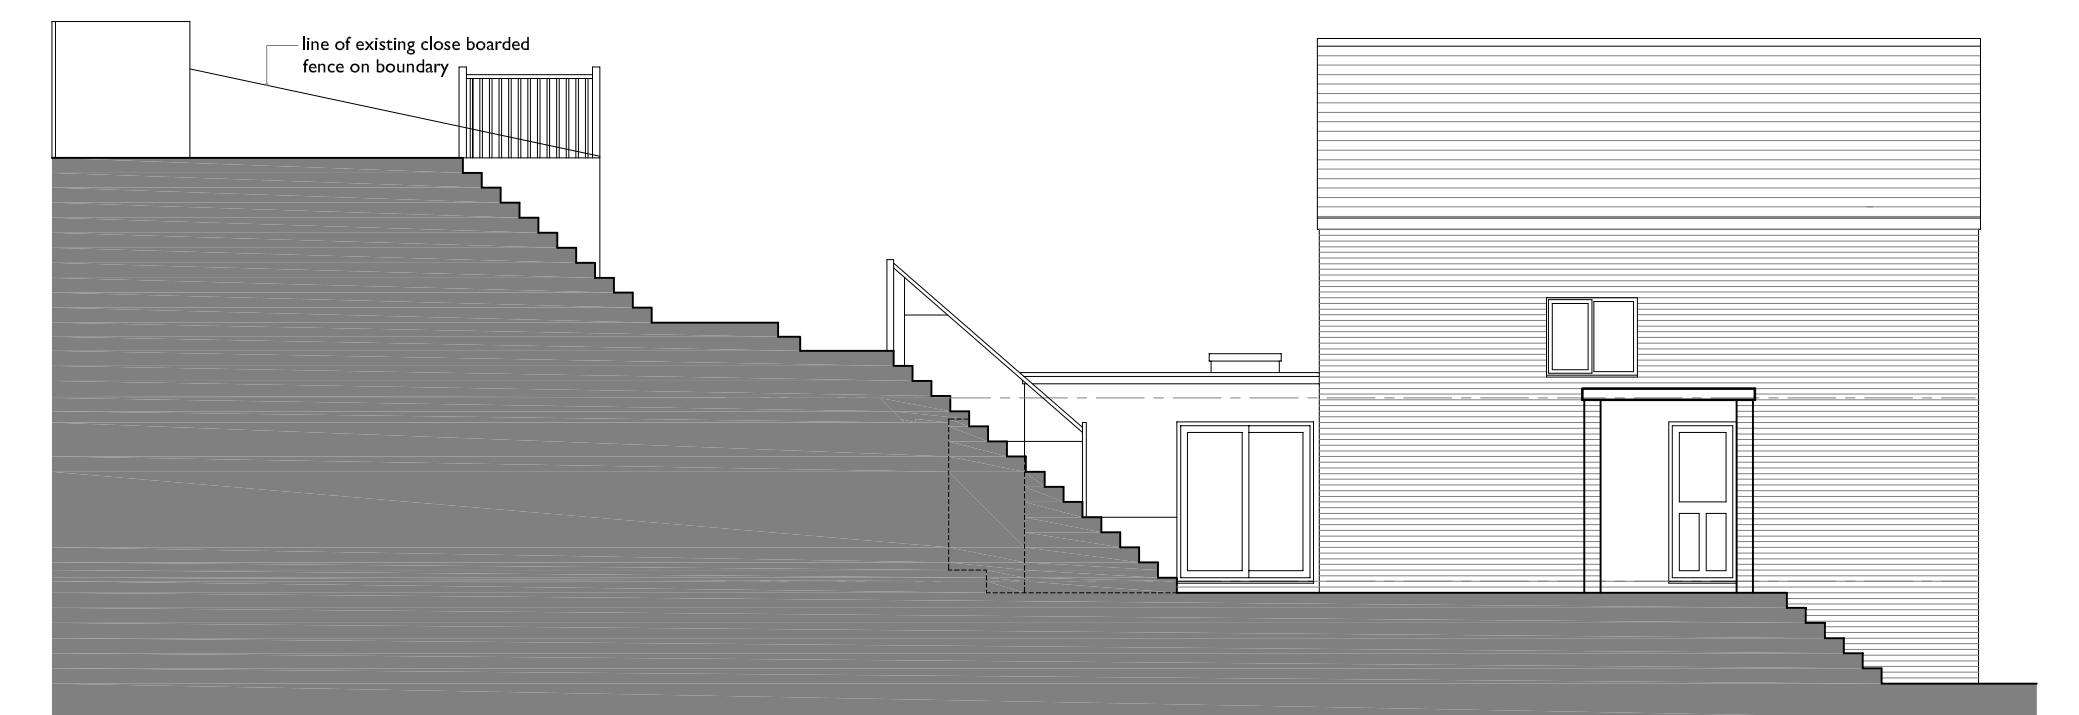

SIDE ELEVATION

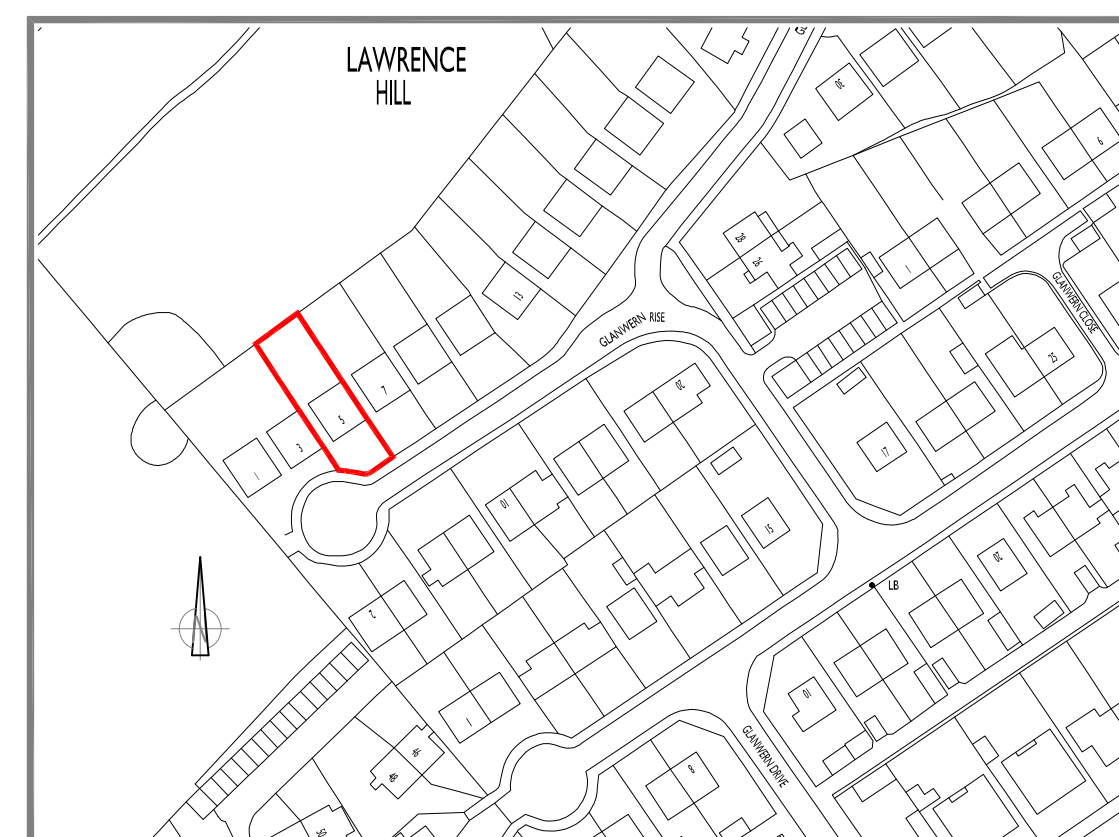

SITE LOCATION PLAN
SCALE 1:1250

SCALE THIS DRAWING ONLY FOR
PLANNING PURPOSES CHECK ALL
DIMENSIONS ON SITE

This drawing is to establish design intent. The contractor is responsible for quantities, dimensions, verification of site conditions, compliance with contract documents for information that pertains to the fabrication processes or techniques of construction and for the co-ordination of work with all trades. All errors or omissions are to be reported to the designers.

Original drawing size A1

[illegible]

Client	MR. J. HUSSAIN				
Project	RETENTION OF GARDEN ROOM AT 5 GLANWERN RISE, NEWPORT.				
Title	PLANS AND ELEVATIONS AS EXISTING			Scale	1:50, 1:100, 1:250 @ A1 1:100, 1:200, 1:250 @ A3
Status	PLANNING		Drawn JMT	Date	Nov 2024
Job No	2024.465		Draw No	PLO1	
			Rev.	-	