




5 GLANWERN RISE, NEWPORT.

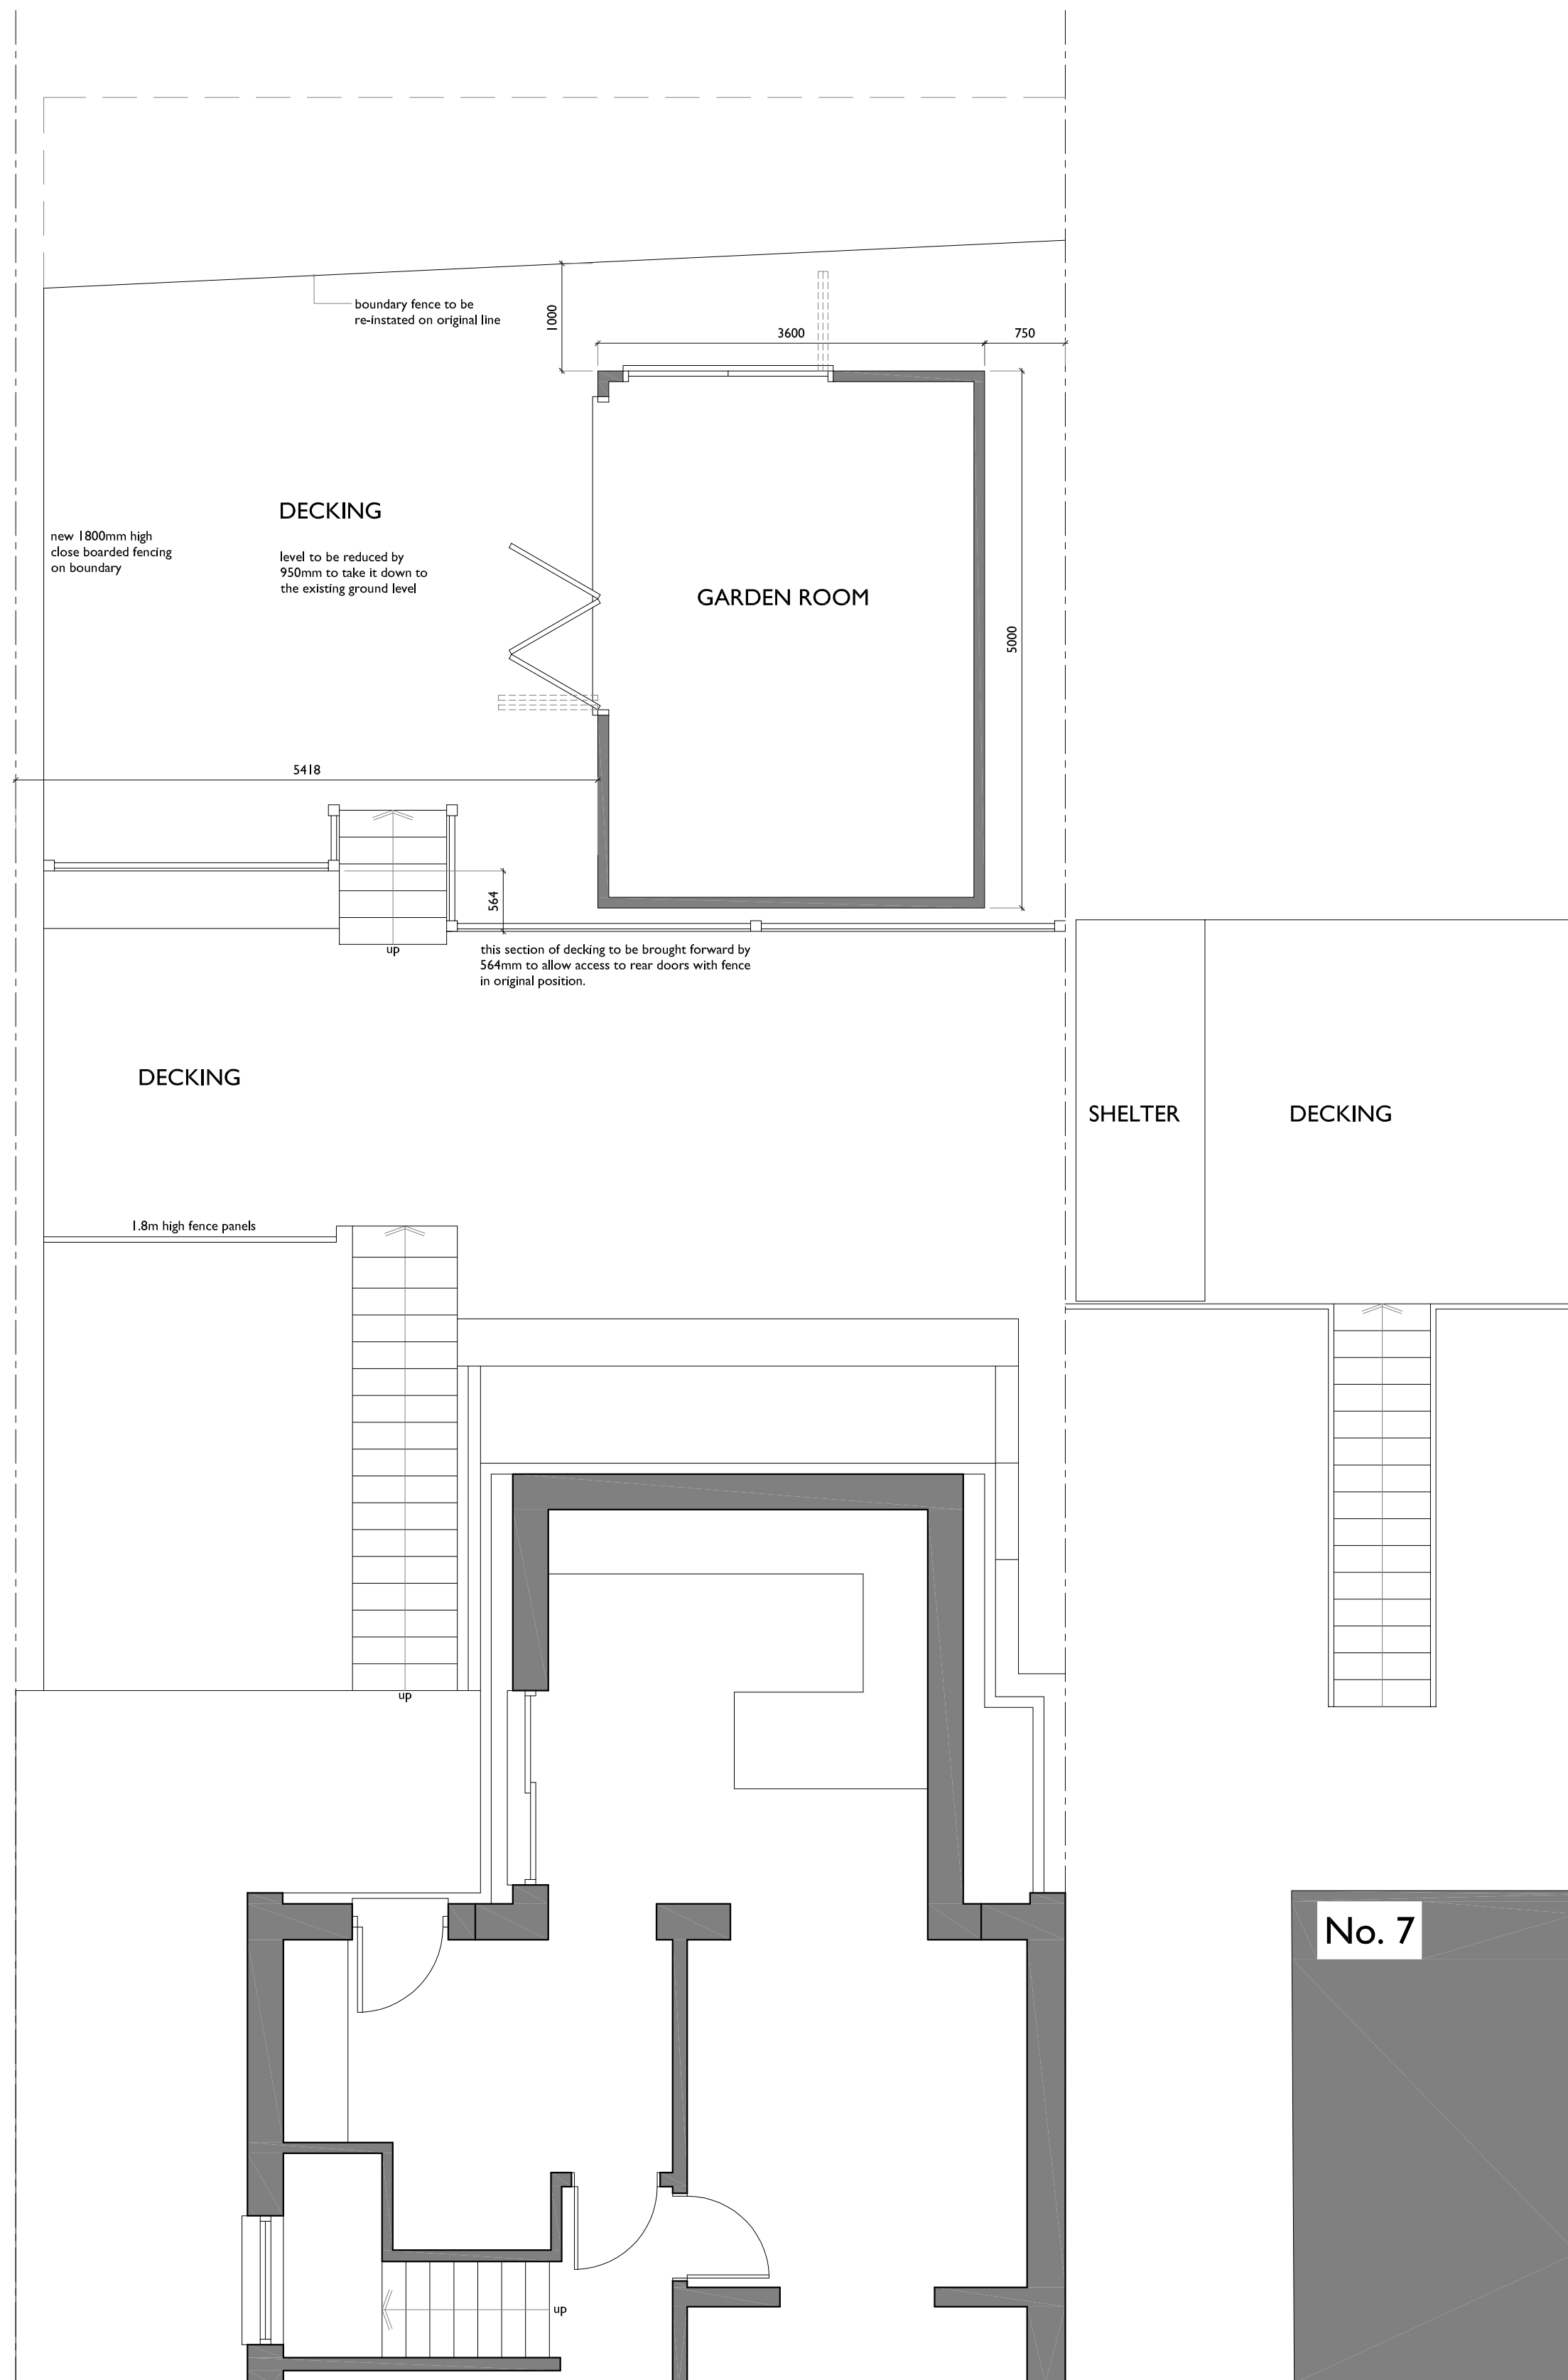

REAR GARDEN PLAN

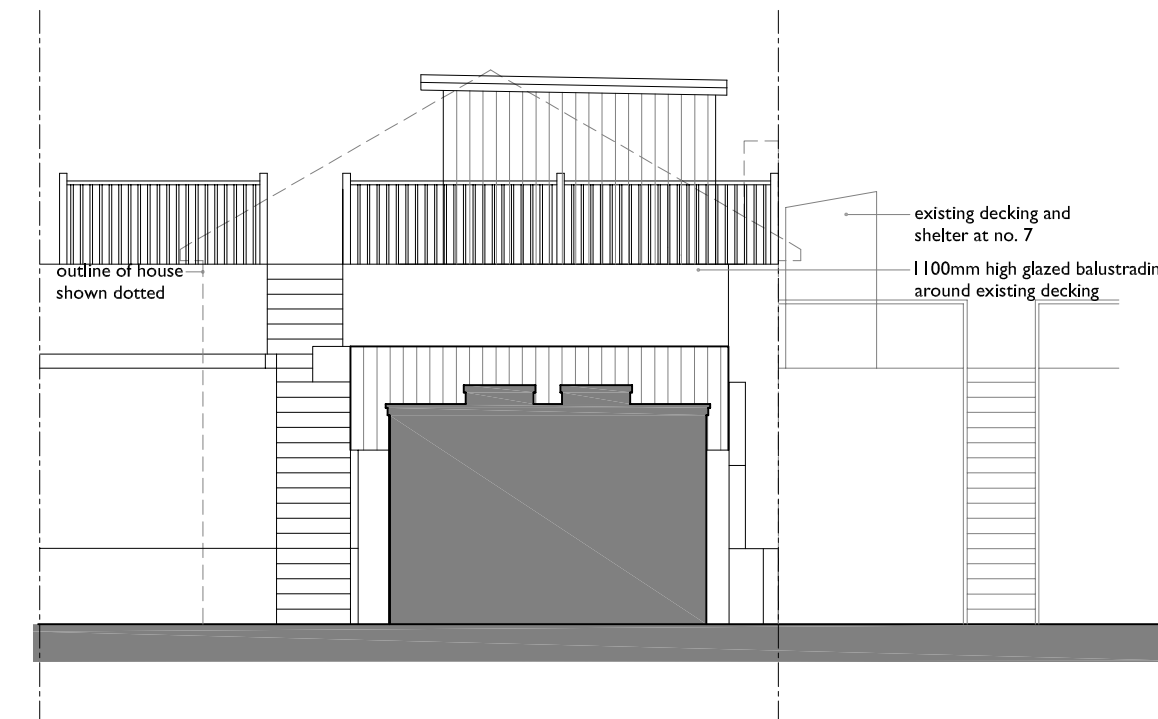


FRONT ELEVATION /
SECTION THROUGH
EXTENSION

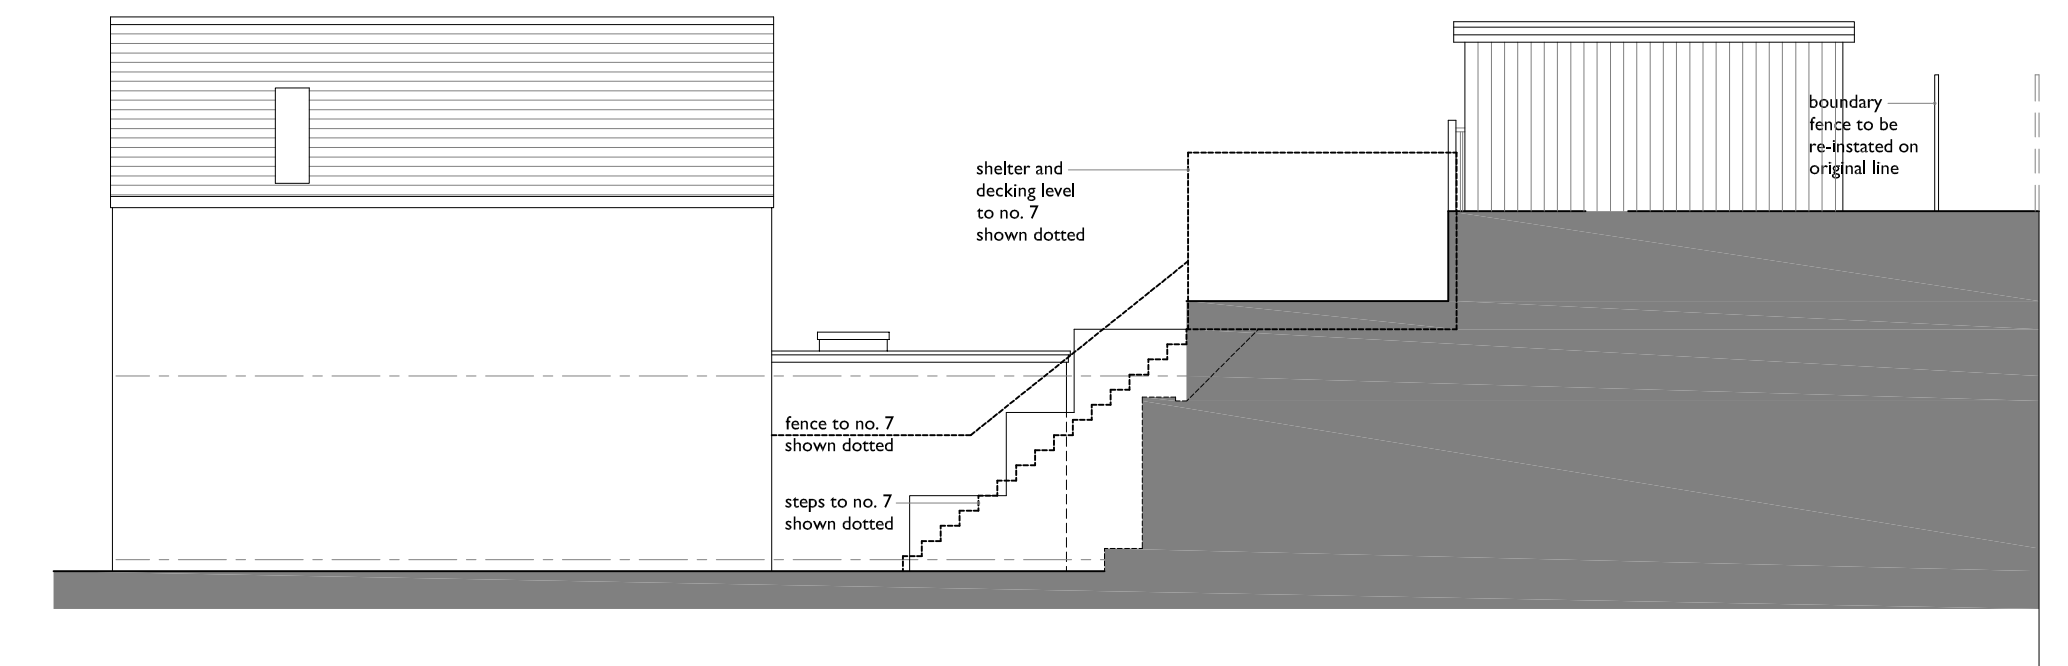

SIDE ELEVATION
VIEW FROM 7 GLANWERN RISE



SIDE ELEVATION

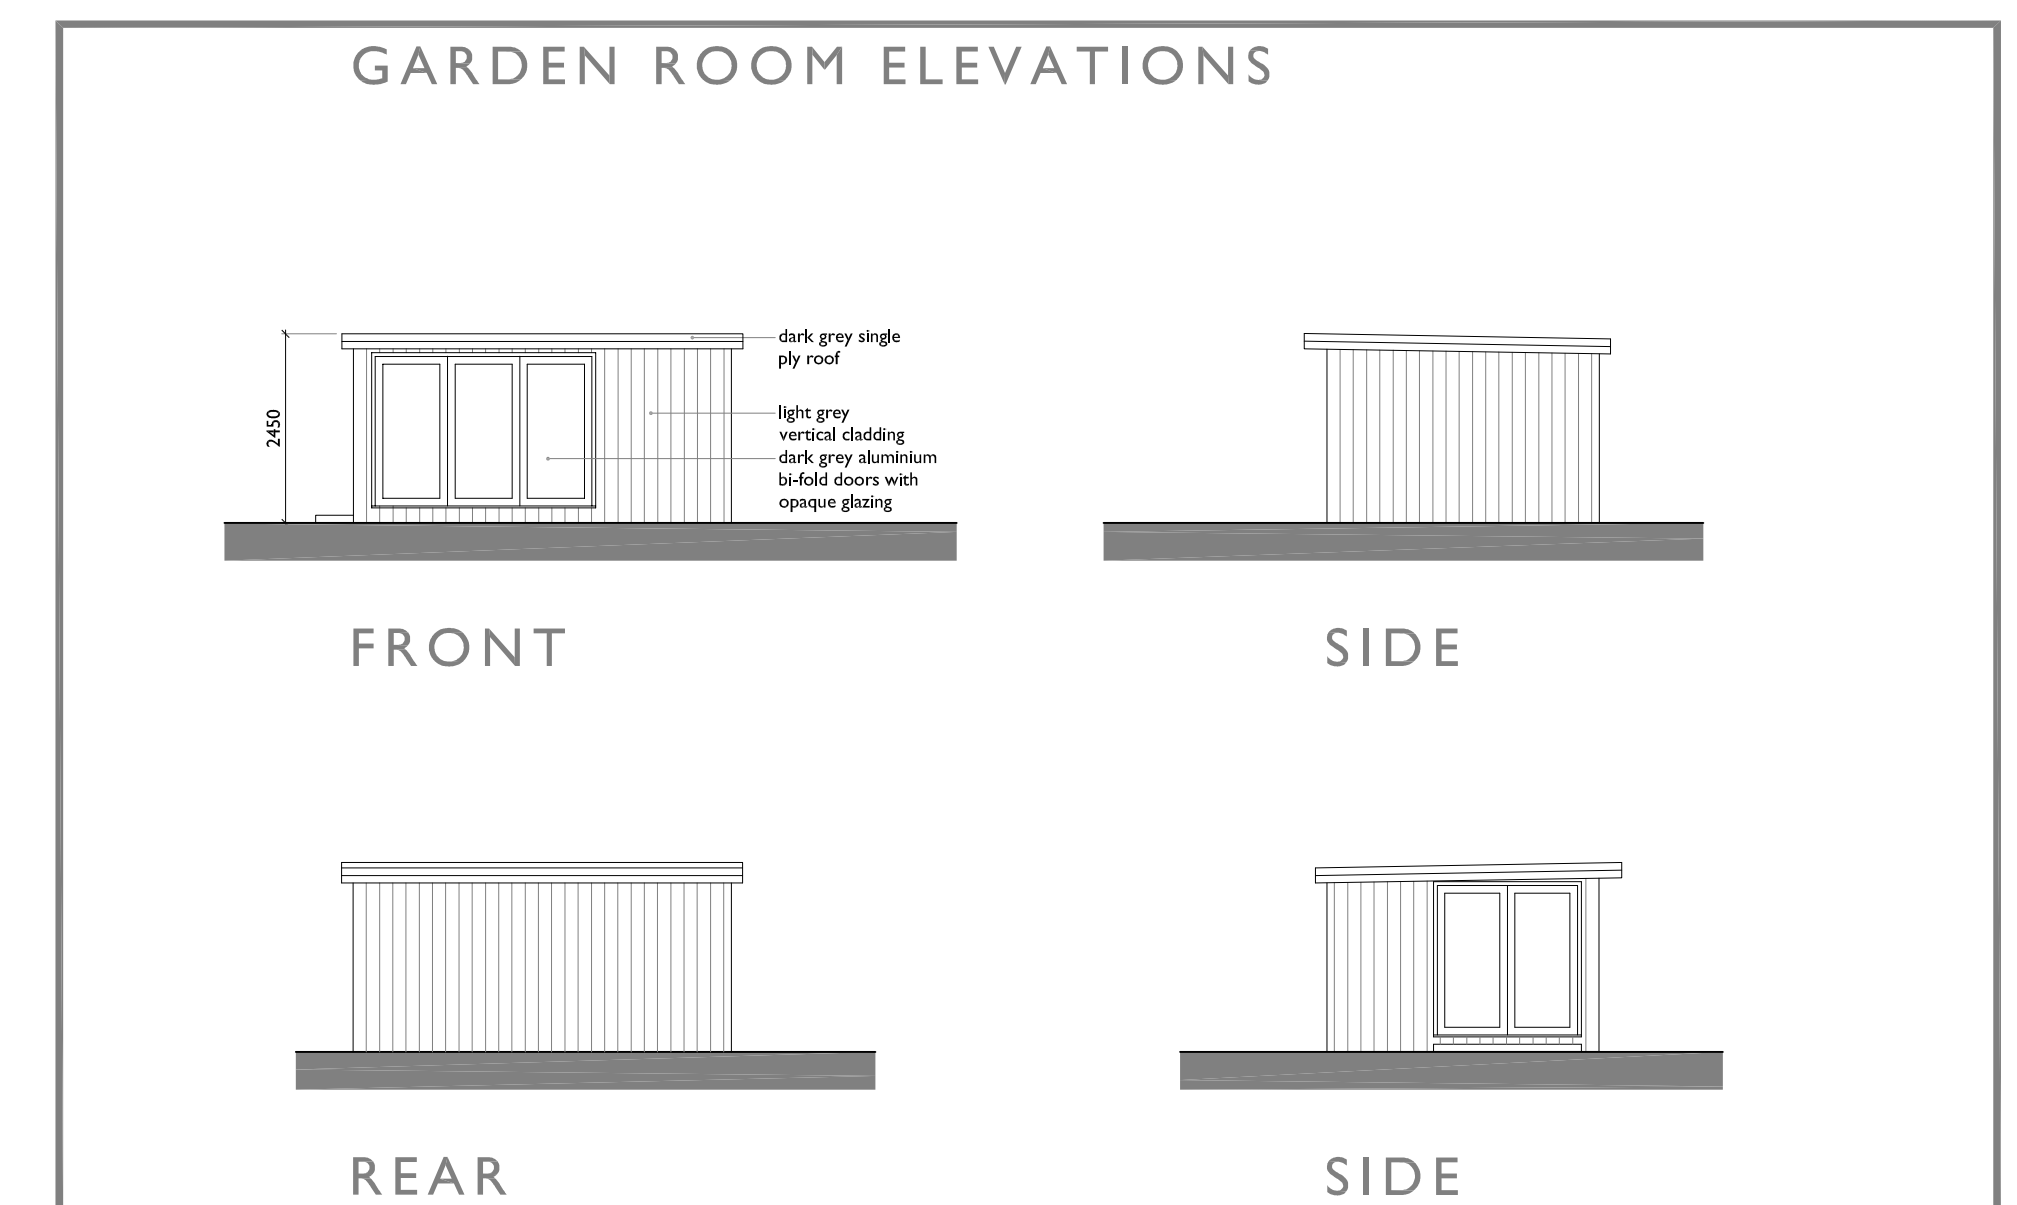

GARDEN ROOM ELEVATIONS

SCALE THIS DRAWING ONLY FOR
PLANNING PURPOSES CHECK ALL
DIMENSIONS ON SITE

This drawing is to establish design intent. The contractor is responsible for quantities, dimensions, verification of site conditions, compliance with contract documents for information that pertains to the fabrication processes or techniques of construction and for the co-ordination of work with all trades. All errors or omissions are to be reported to the designers.

Original drawing size A1

[illegible]

Name		MR. J. HUSSAIN			
Project		RETENTION OF GARDEN ROOM AT 5 GLANWERN RISE, NEWPORT.			
Title		PLANS AND ELEVATIONS AS PROPOSED		Scale 1:50, 1:100 @ A4 1:100, 1:200 @ A3	
Status		PLANNING		Drawn jmc	Checked
Job No.		2024.465		Client	PL10 -