


WYNOT, LLANDEVAUD



SITE LOCATION PLAN
SCALE 1:1250



SITE PLAN - EXISTING
SCALE 1:200

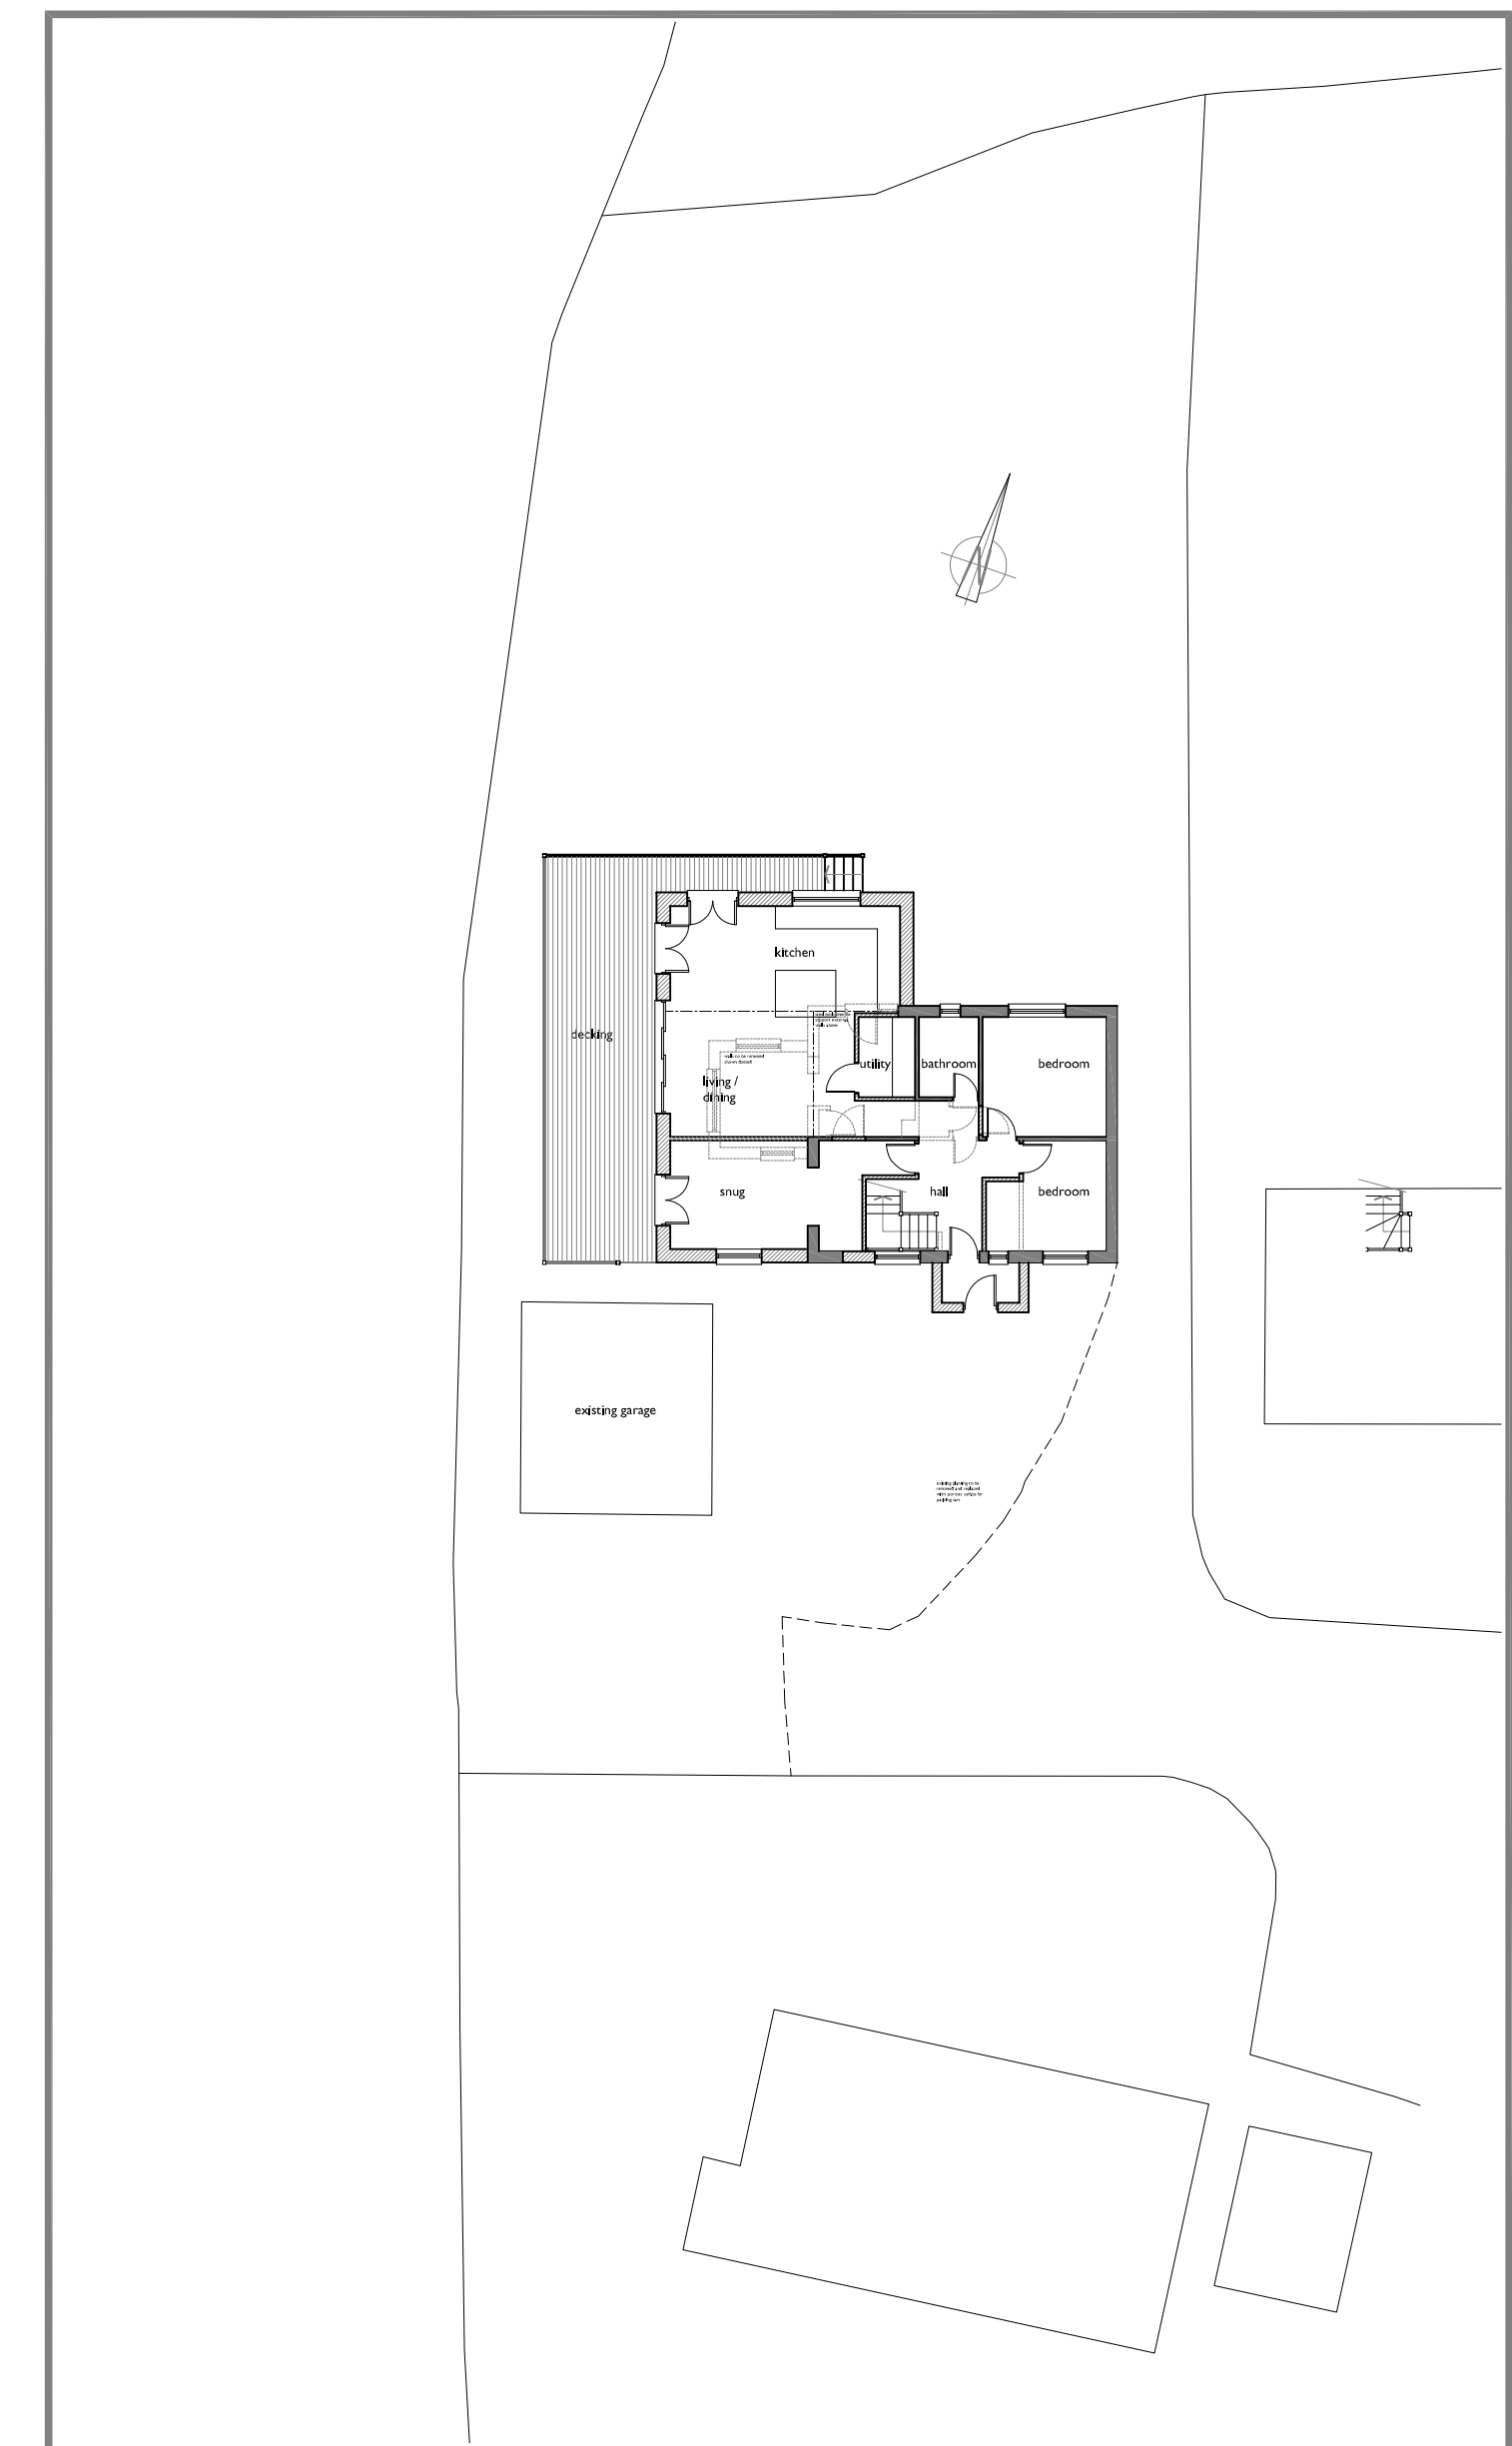

SITE PLAN - PROPOSED
SCALE 1:200

SCALE THIS DRAWING ONLY FOR
PLANNING PURPOSES CHECK ALL
DIMENSIONS ON SITE

This drawing is to establish design intent. The contractor is responsible for quantities, dimensions, verification of site conditions, compliance with contract documents for information that pertains to the fabrication processes or techniques of construction and for the co-ordination of work with all trades. All errors or omissions are to be reported to the designers.

Original drawing size A1

[illegible]

Client	MR G. HILLIER			
Project	NEW ROOF, EXTENSION AND ALTERATIONS AT WYNOT, LLANDEVAUD.			
Title	SITE PLANS AS EXISTING AND PROPOSED		Scale	1:200, 1:1250 @ A1 1:400, 1:2500 @ A3
Status	PLANNING	Consent	Date	Agreement
		PLT	Mar 2025	2025
Job No.	2025-490	Draw No.	PL01	Rev.
				-

