


WYNOT, LLANDEVAUD

AS EXISTING - VOLUME = 254.4m³




FRONT ELEVATION

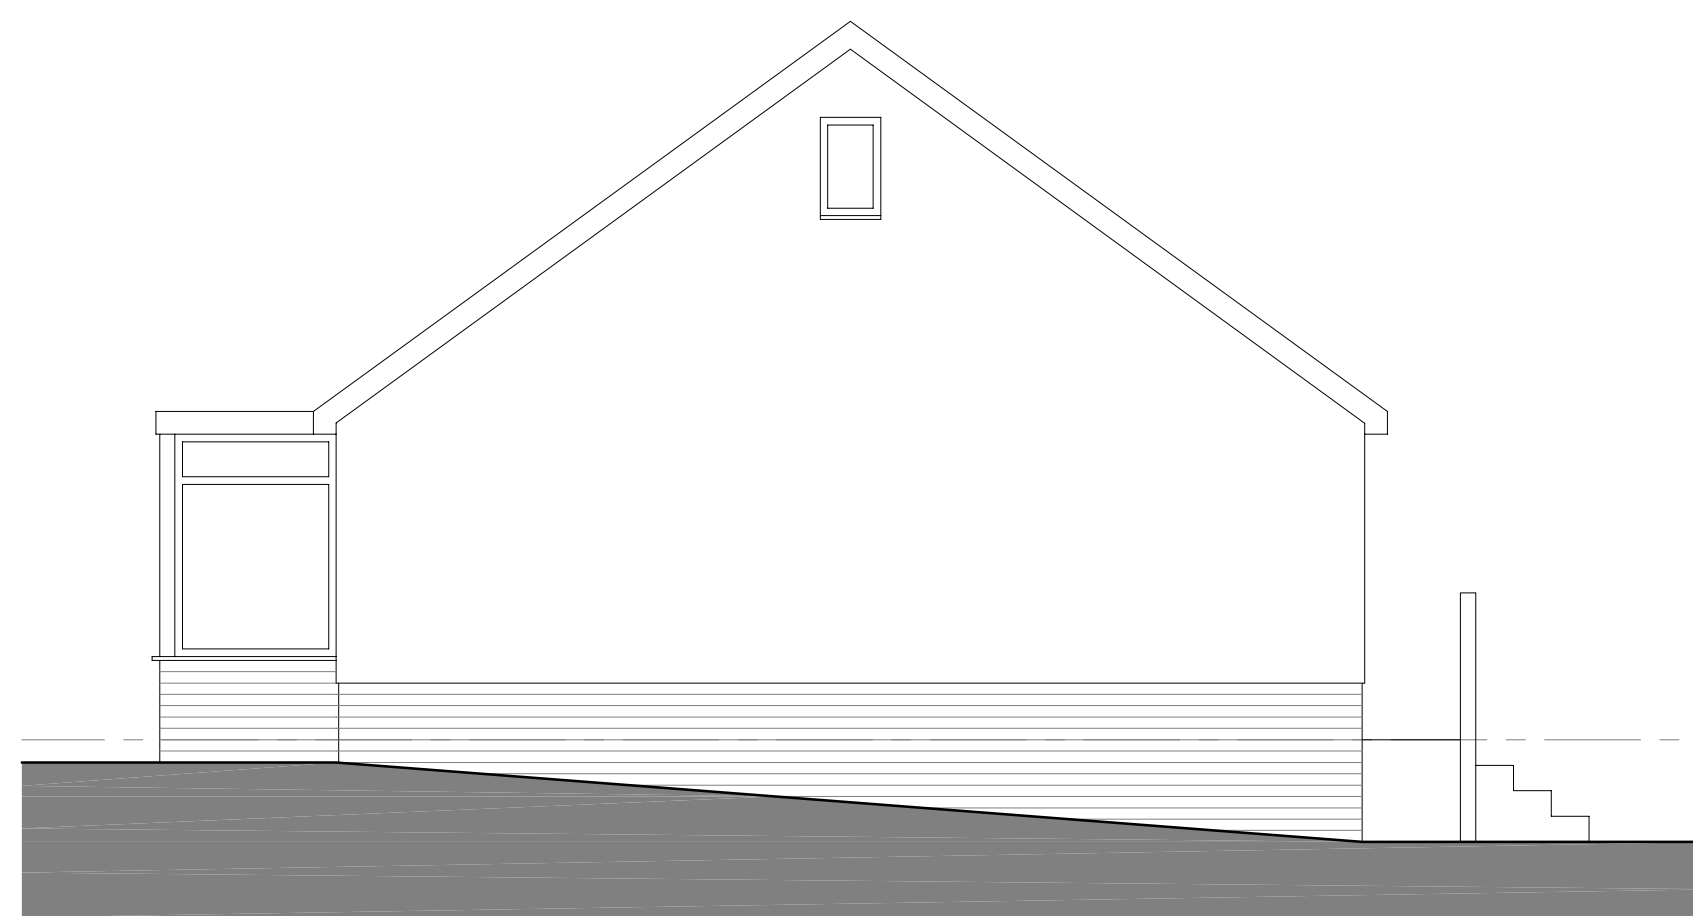

SIDE ELEVATION



REAR ELEVATION

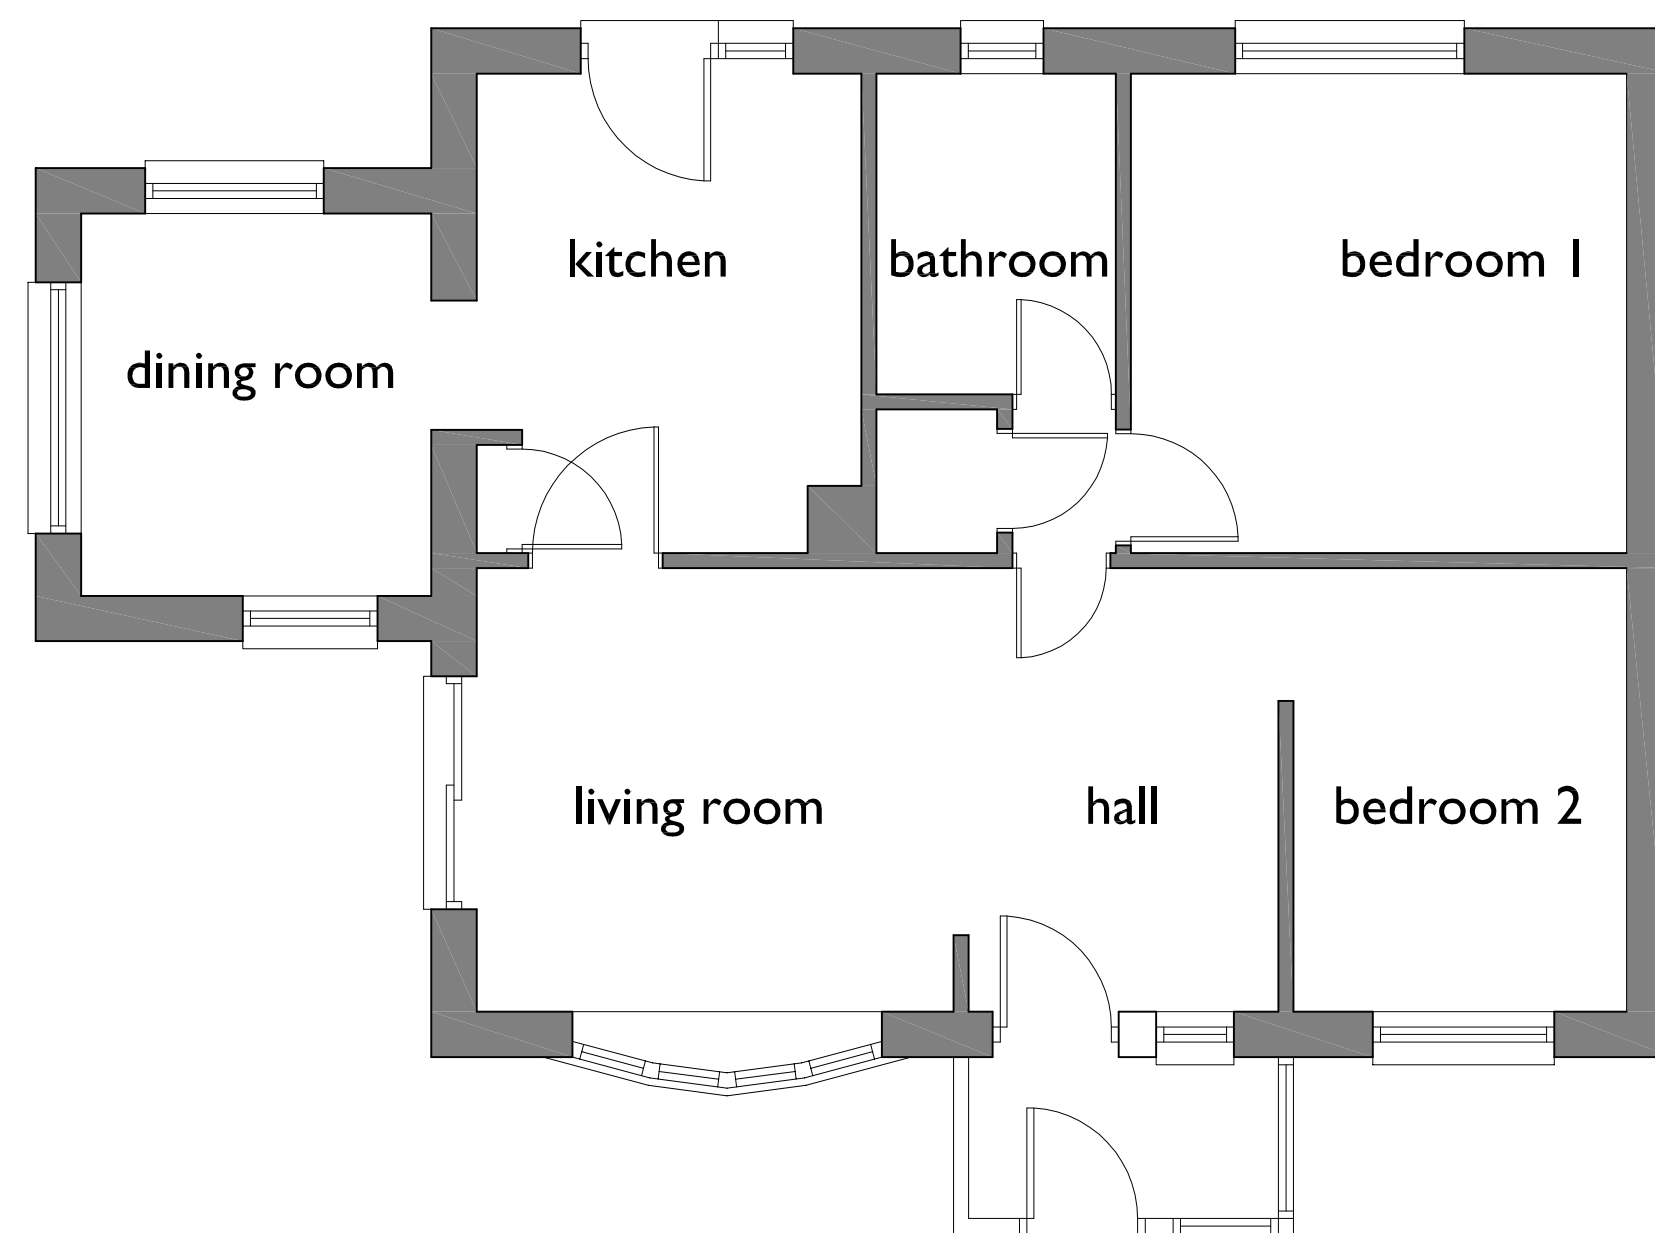

GROUND FLOOR PLAN



SIDE ELEVATION

SCALE THIS DRAWING ONLY FOR
PLANNING PURPOSES CHECK ALL
DIMENSIONS ON SITE

This drawing is to establish design intent. The contractor is responsible for quantities, dimensions, verification of site conditions, compliance with contract documents for information that pertains to the fabrication processes or techniques of construction and for the co-ordination of work with all trades. All errors or omissions are to be reported to the designers.

Original drawing size A1

[illegible]

Client		MR G. HILLIER			
Project		NEW ROOF, EXTENSION AND ALTERATIONS AT WYNOT, LLANDEVAUD.			
Title		FLOOR PLAN AND ELEVATIONS AS EXISTING		Scale: 1:50 @ A1 1:100 @ A3	
Status	PLANNING	Consent	JMTE	Date	Mar 2025
Appr. No.	2025.490	Plan No.	PL02	Rev.	-
Approved	_____	Approved	_____	Approved	_____

