

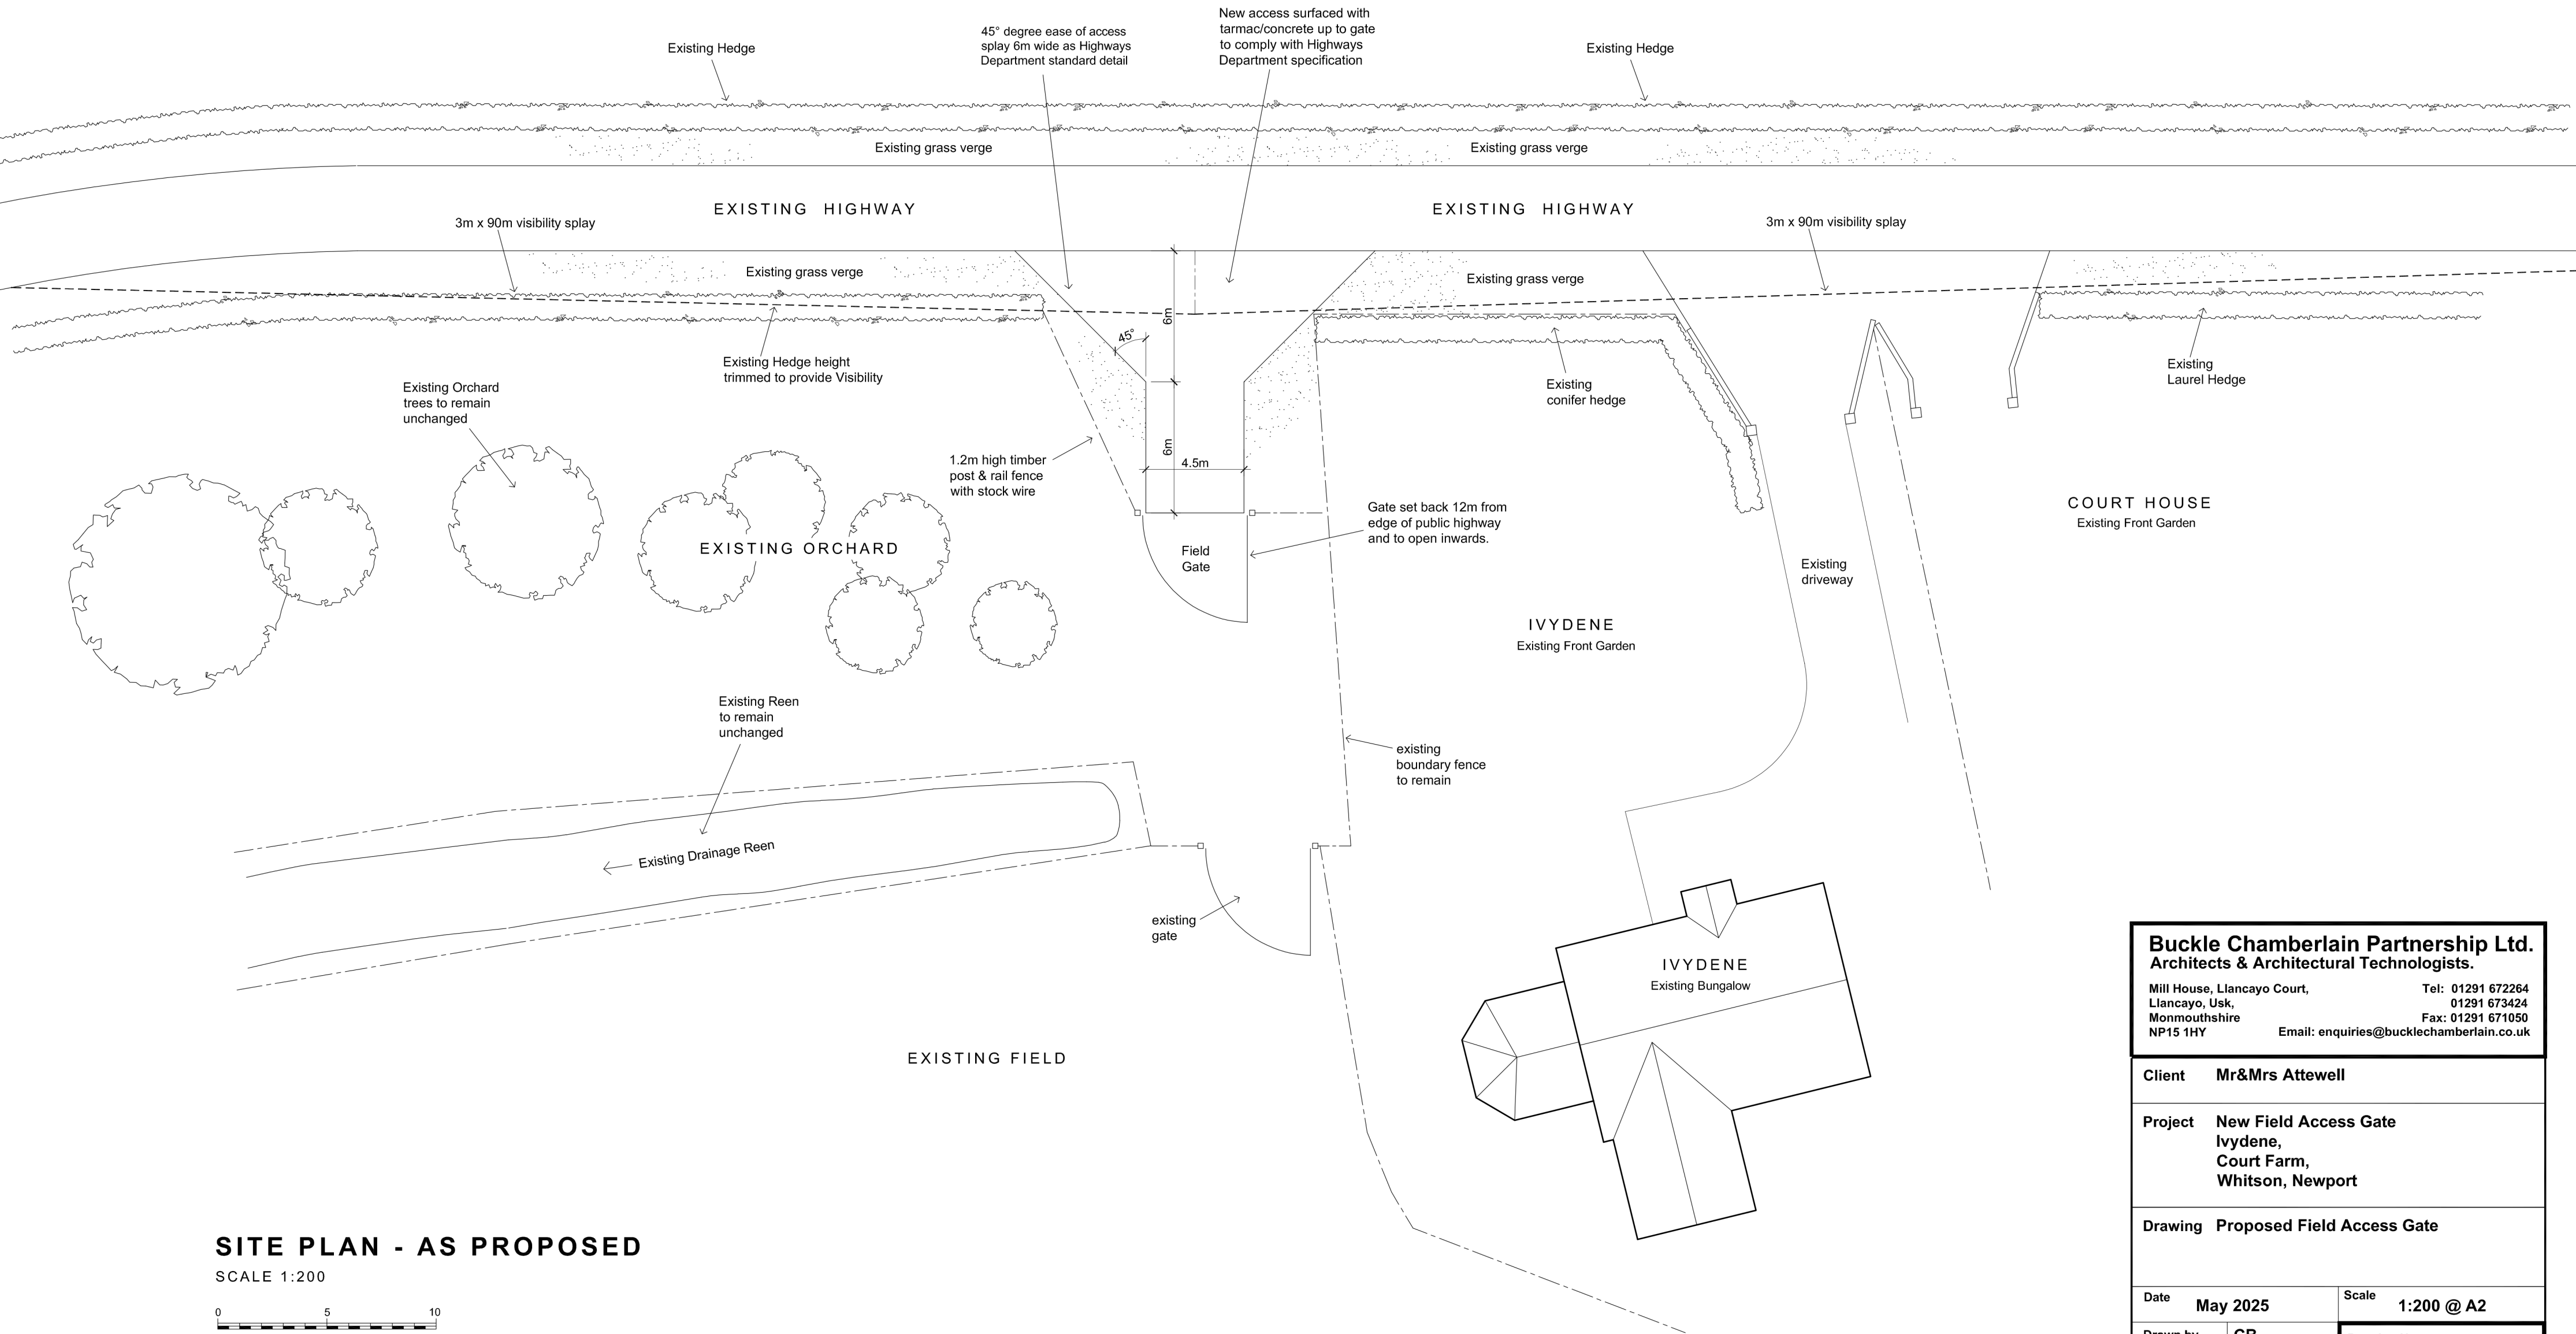


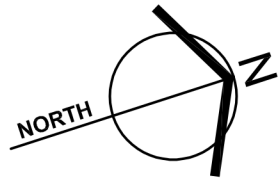

SITE PLAN - AS PROPOSED

SCALE 1:200

 

Buckle Chamberlain Partnership Ltd. Architects & Architectural Technologists.

Mill House, Llancayo Court,
Llancayo, Usk,
Monmouthshire
NP15 1HY

Tel: 01291 672264
01291 673424
Fax: 01291 671050
Email: enquiries@bucklechamberlain.co.uk

Client Mr&Mrs Attewell

Project New Field Access Gate
Ivydene,
Court Farm,
Whitson, Newport

Drawing Proposed Field Access Gate

Date May 2025

Scale 1:200 @ A2

Drawn by CB
Checked by
Status

Drawing No
1825[PL]01