
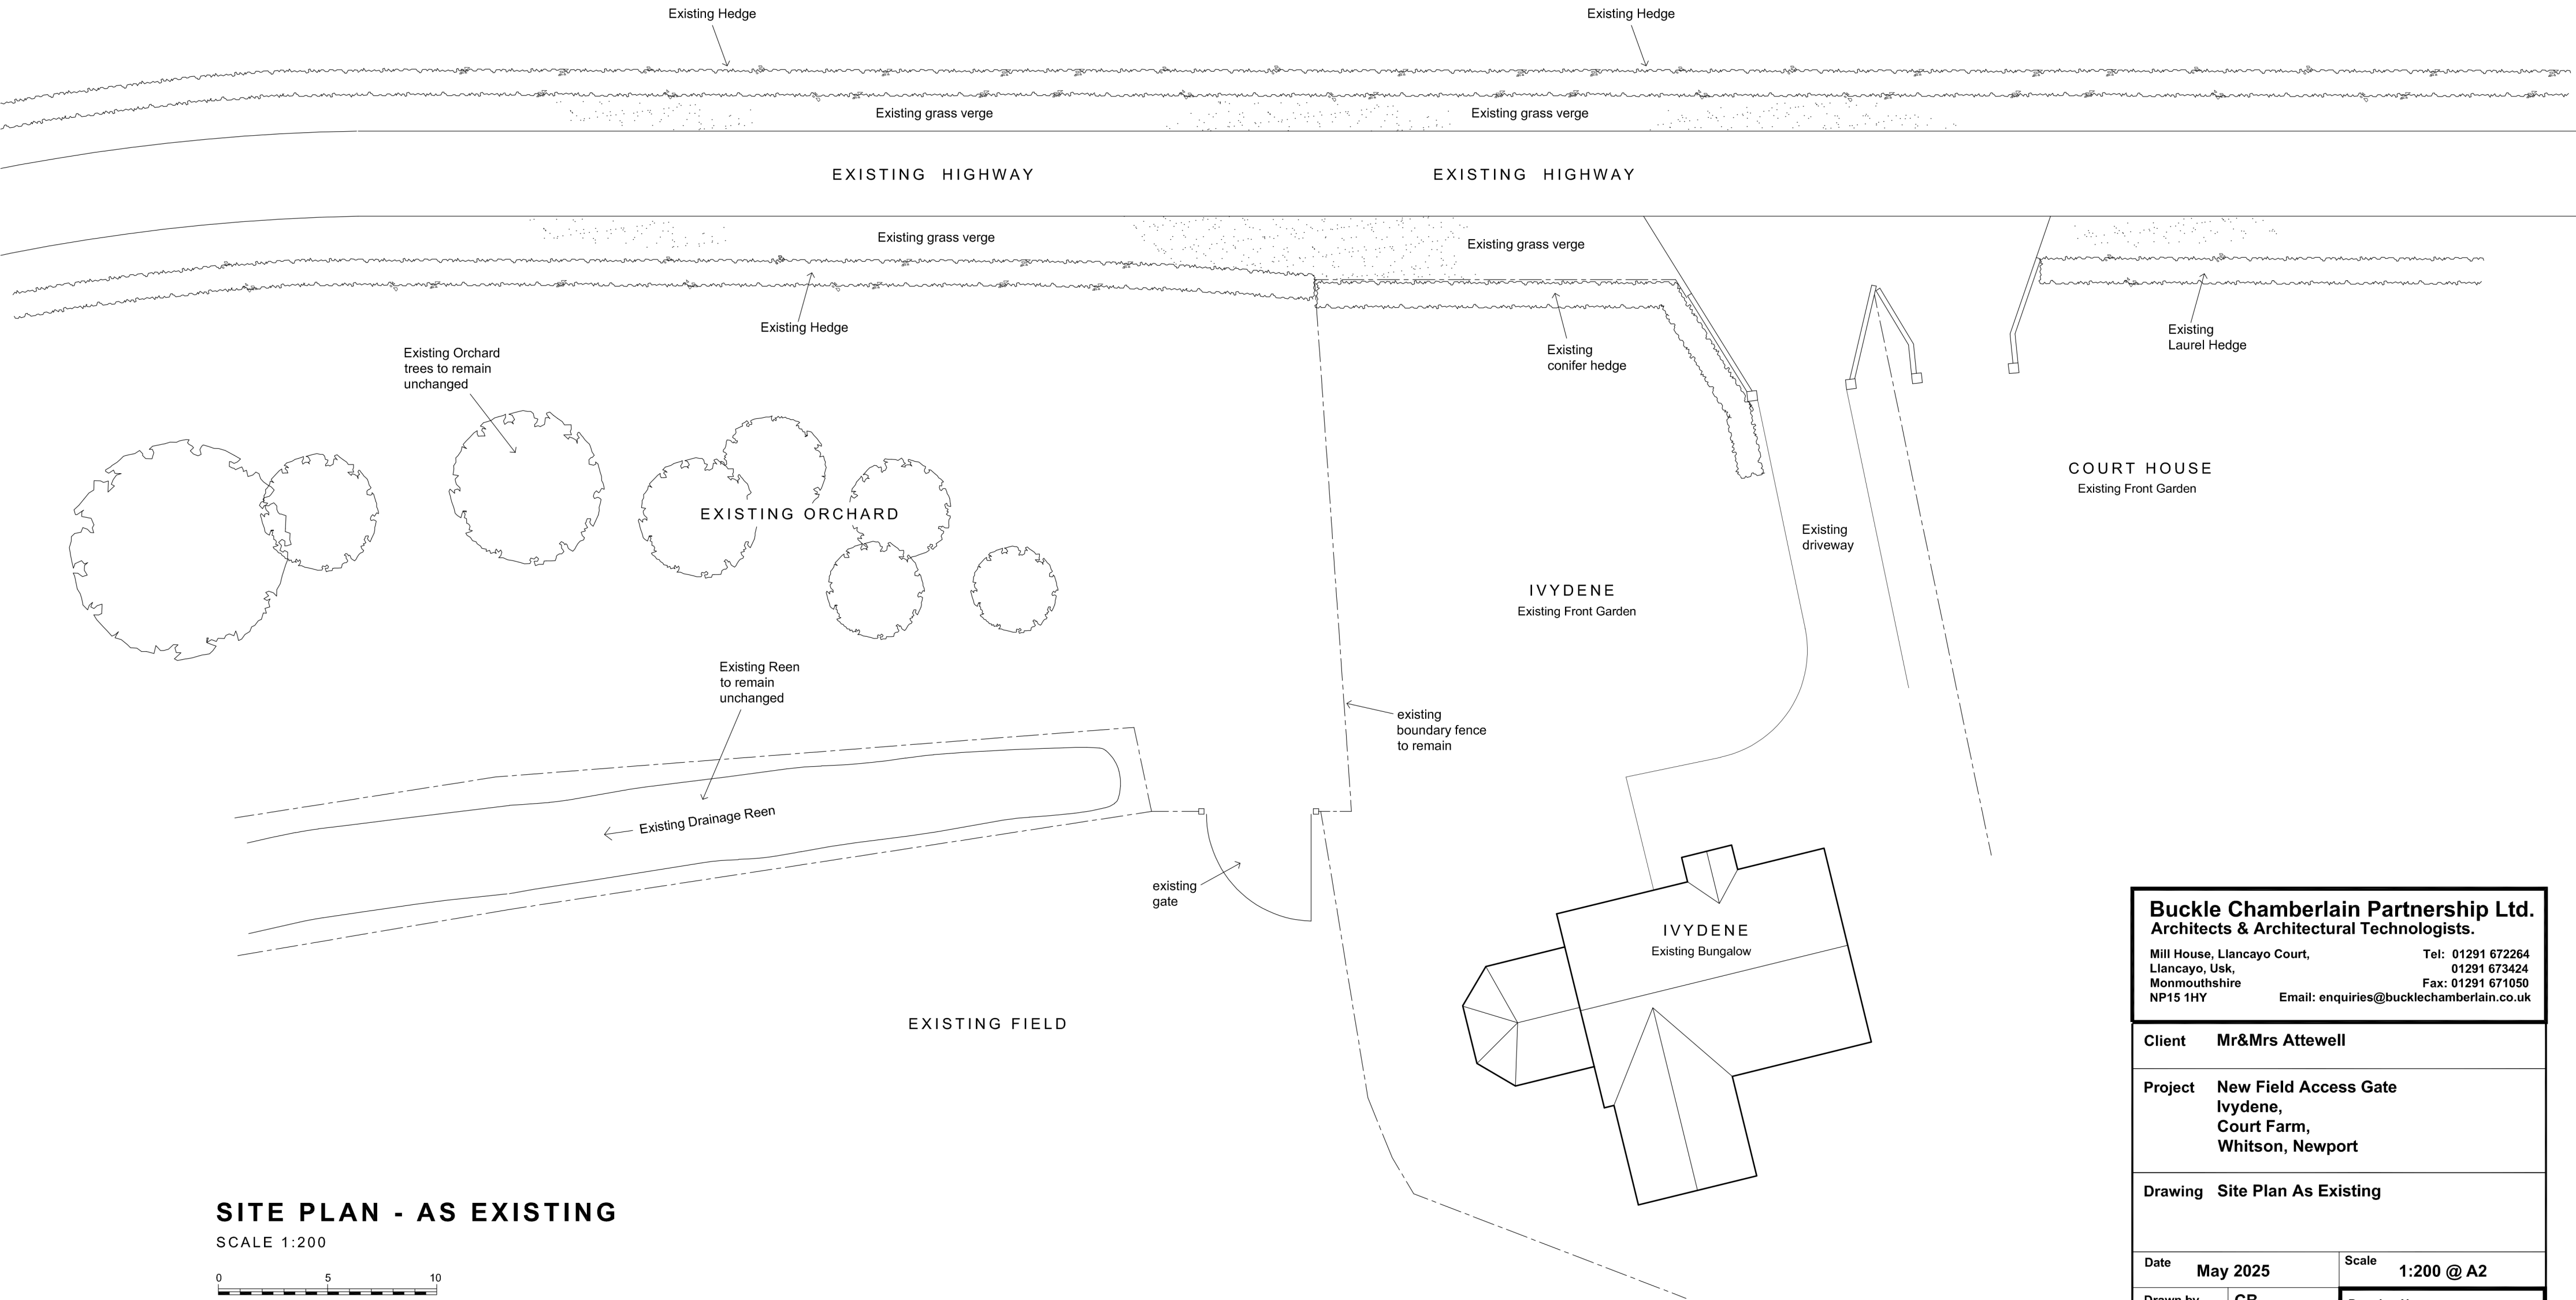


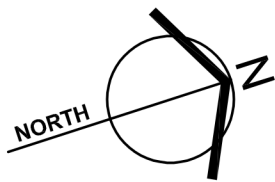

Buckle Chamberlain Partnership Ltd. Architects & Architectural Technologists. Mill House, Llancayo Court, Llancayo, Usk, Monmouthshire NP15 1HY Tel: 01291 672264 01291 673424 Fax: 01291 671050 Email: enquiries@bucklechamberlain.co.uk			
Client	Mr&Mrs Attewell		
Project	New Field Access Gate Ivydene, Court Farm, Whitson, Newport		
Drawing	Site Plan As Existing		
Date	May 2025	Scale	1:200 @ A2
Drawn by	CB	Drawing No 1825[PL]02	
Checked by			
Status			