


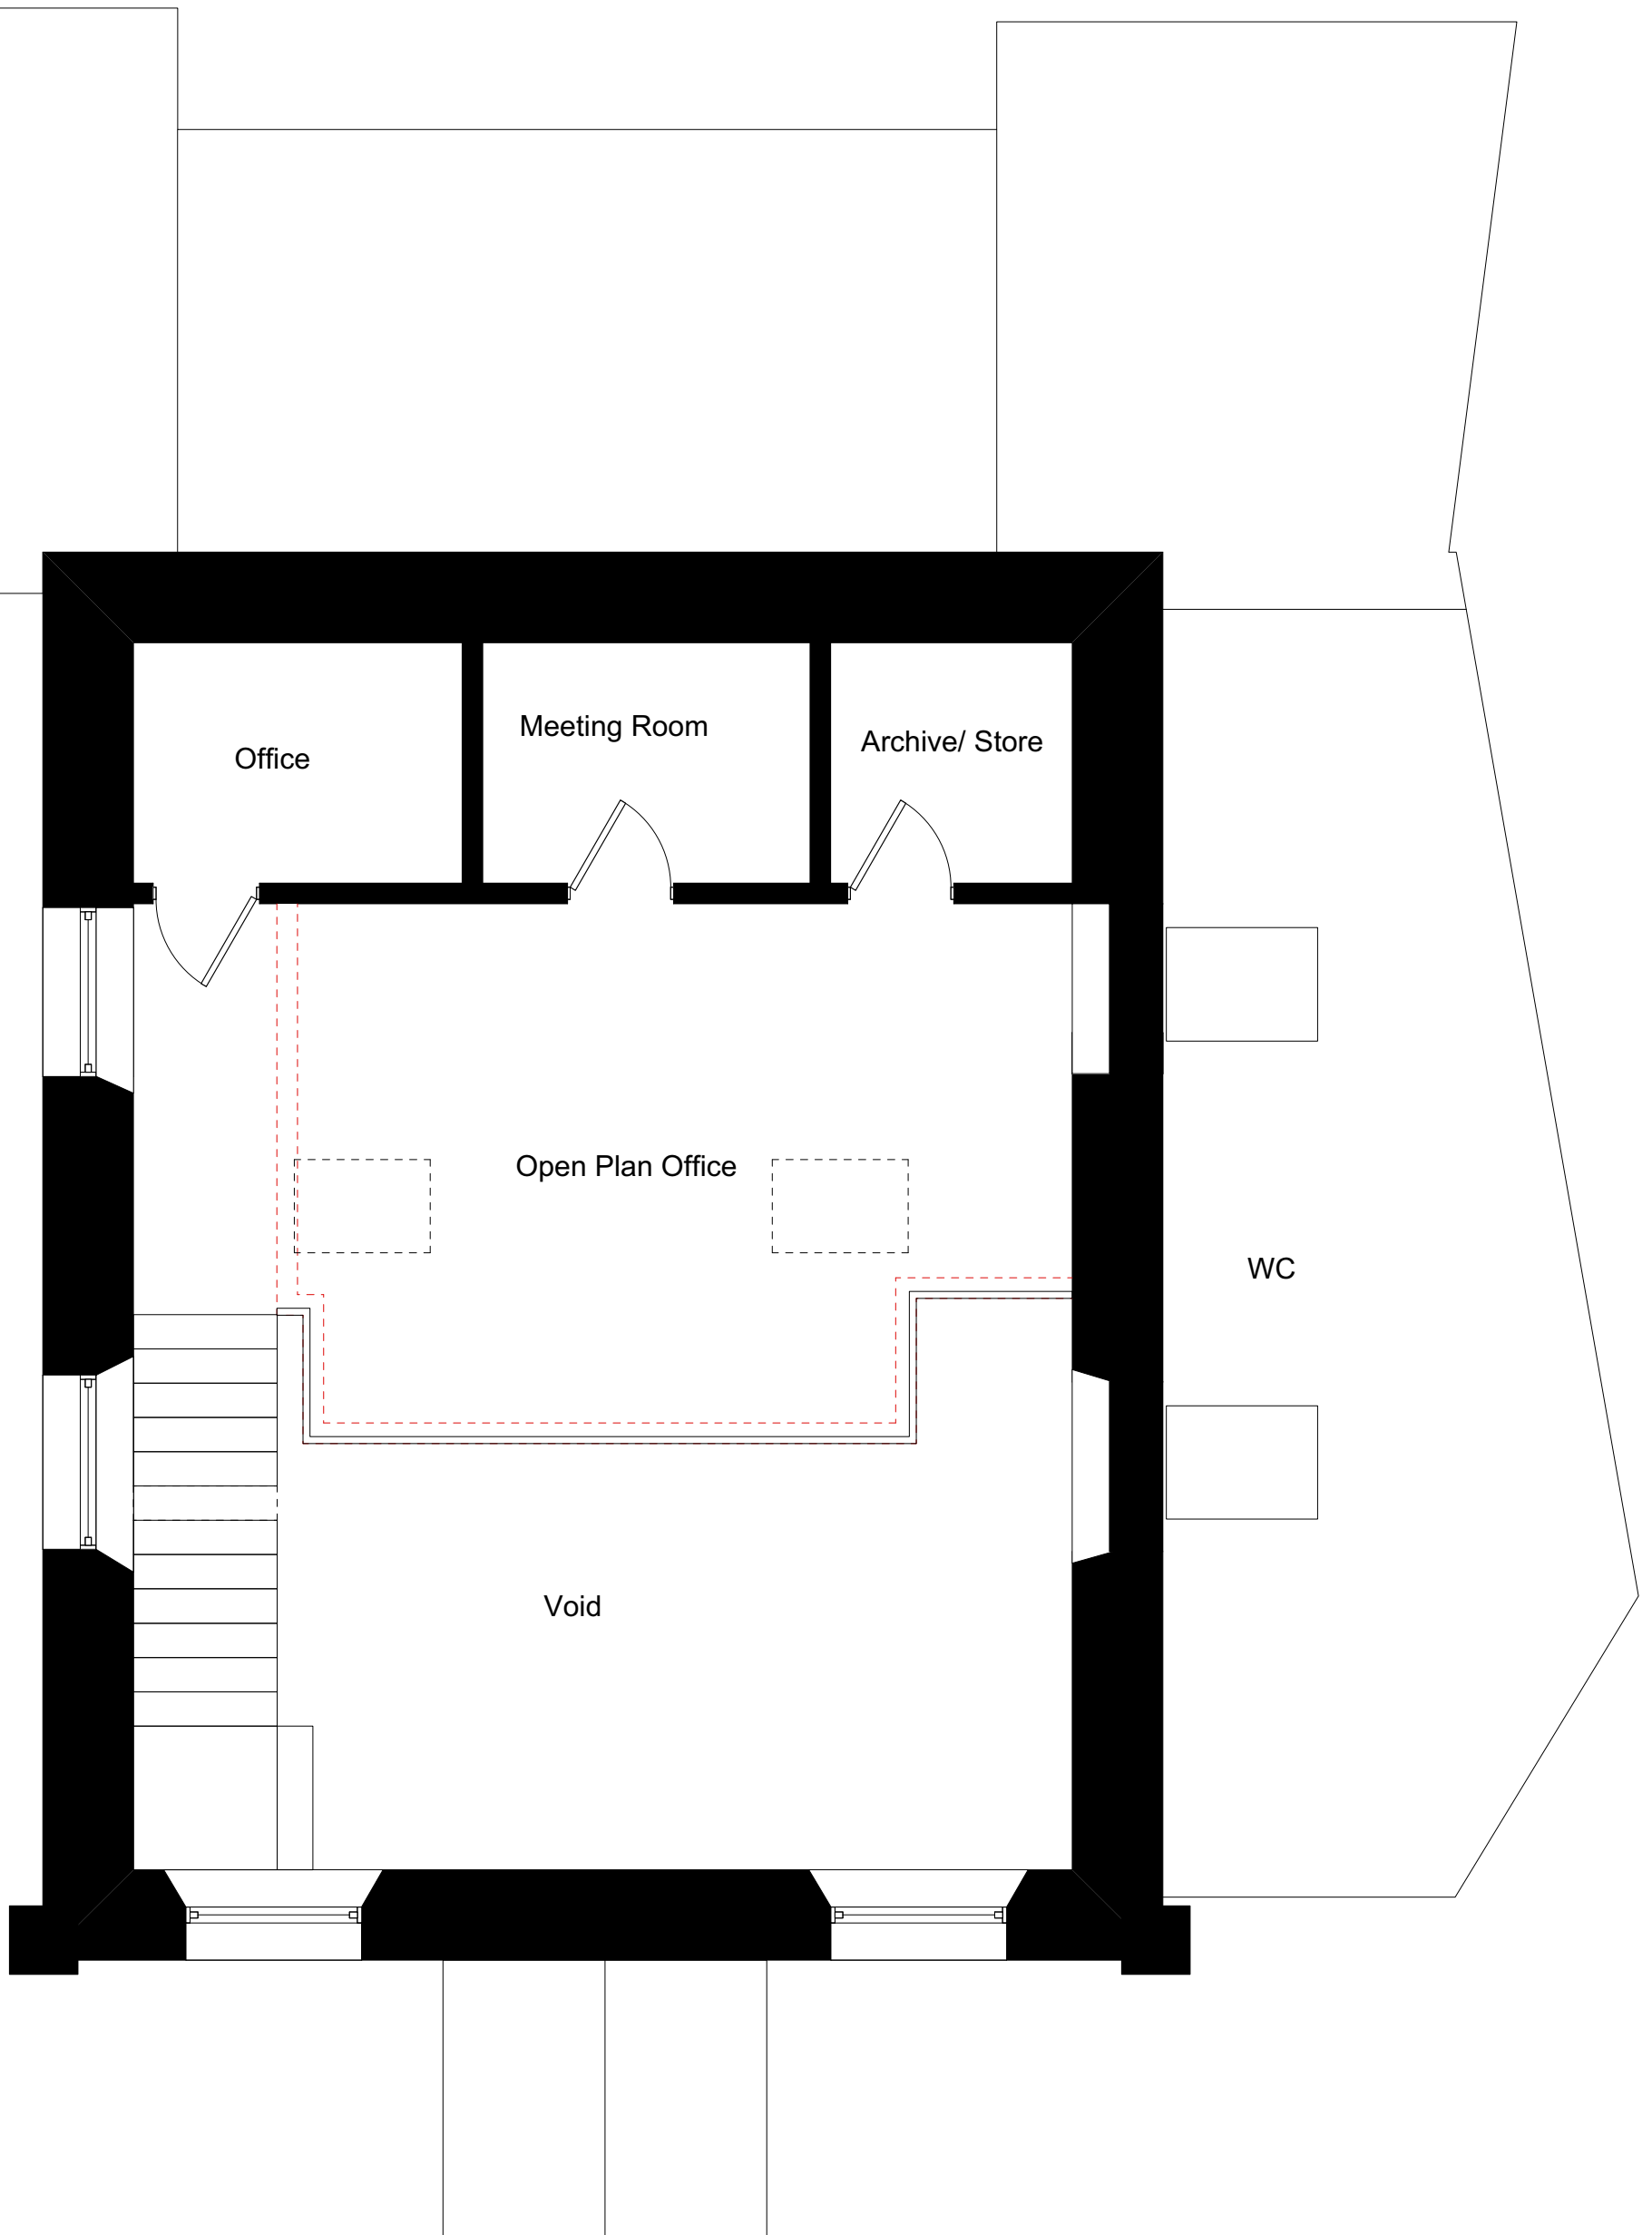

 Skerryvore Designs Ltd skerryvoredesigns.co.uk Phone 01633 897922 Mobile 07816 934352 contact@skerryvoredesigns.co.uk	JOB TITLE Former Methodist Church Church Street Caerleon Newport NP18 1AW		DRAWING TITLE Proposed First Floor plan	DRAWING No. SD1126-05
				SCALE 1:50 @ A3
				DATE Aug 2025