



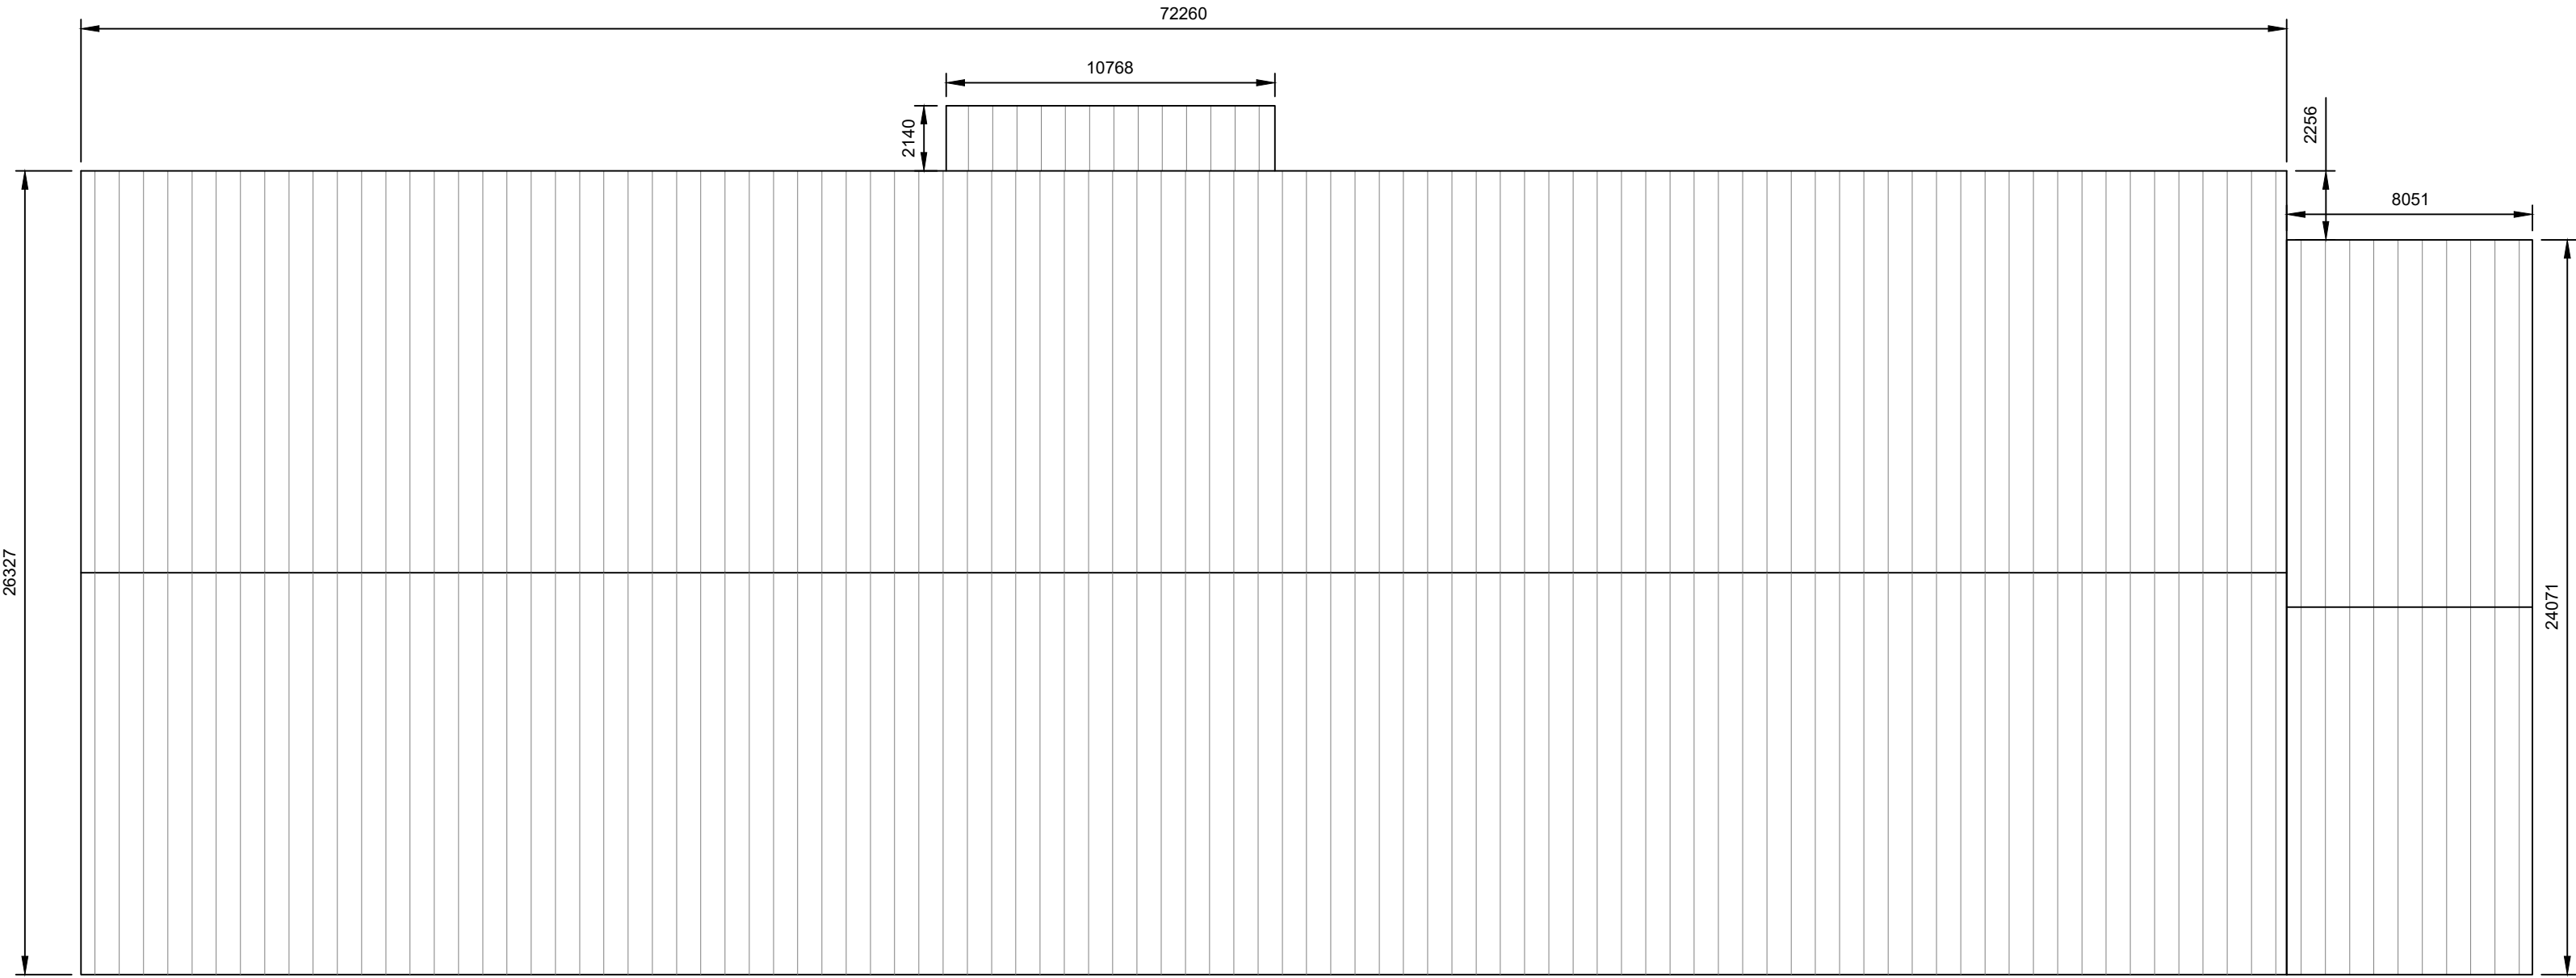

PROPOSED ROOF PLAN
Scale 1:200

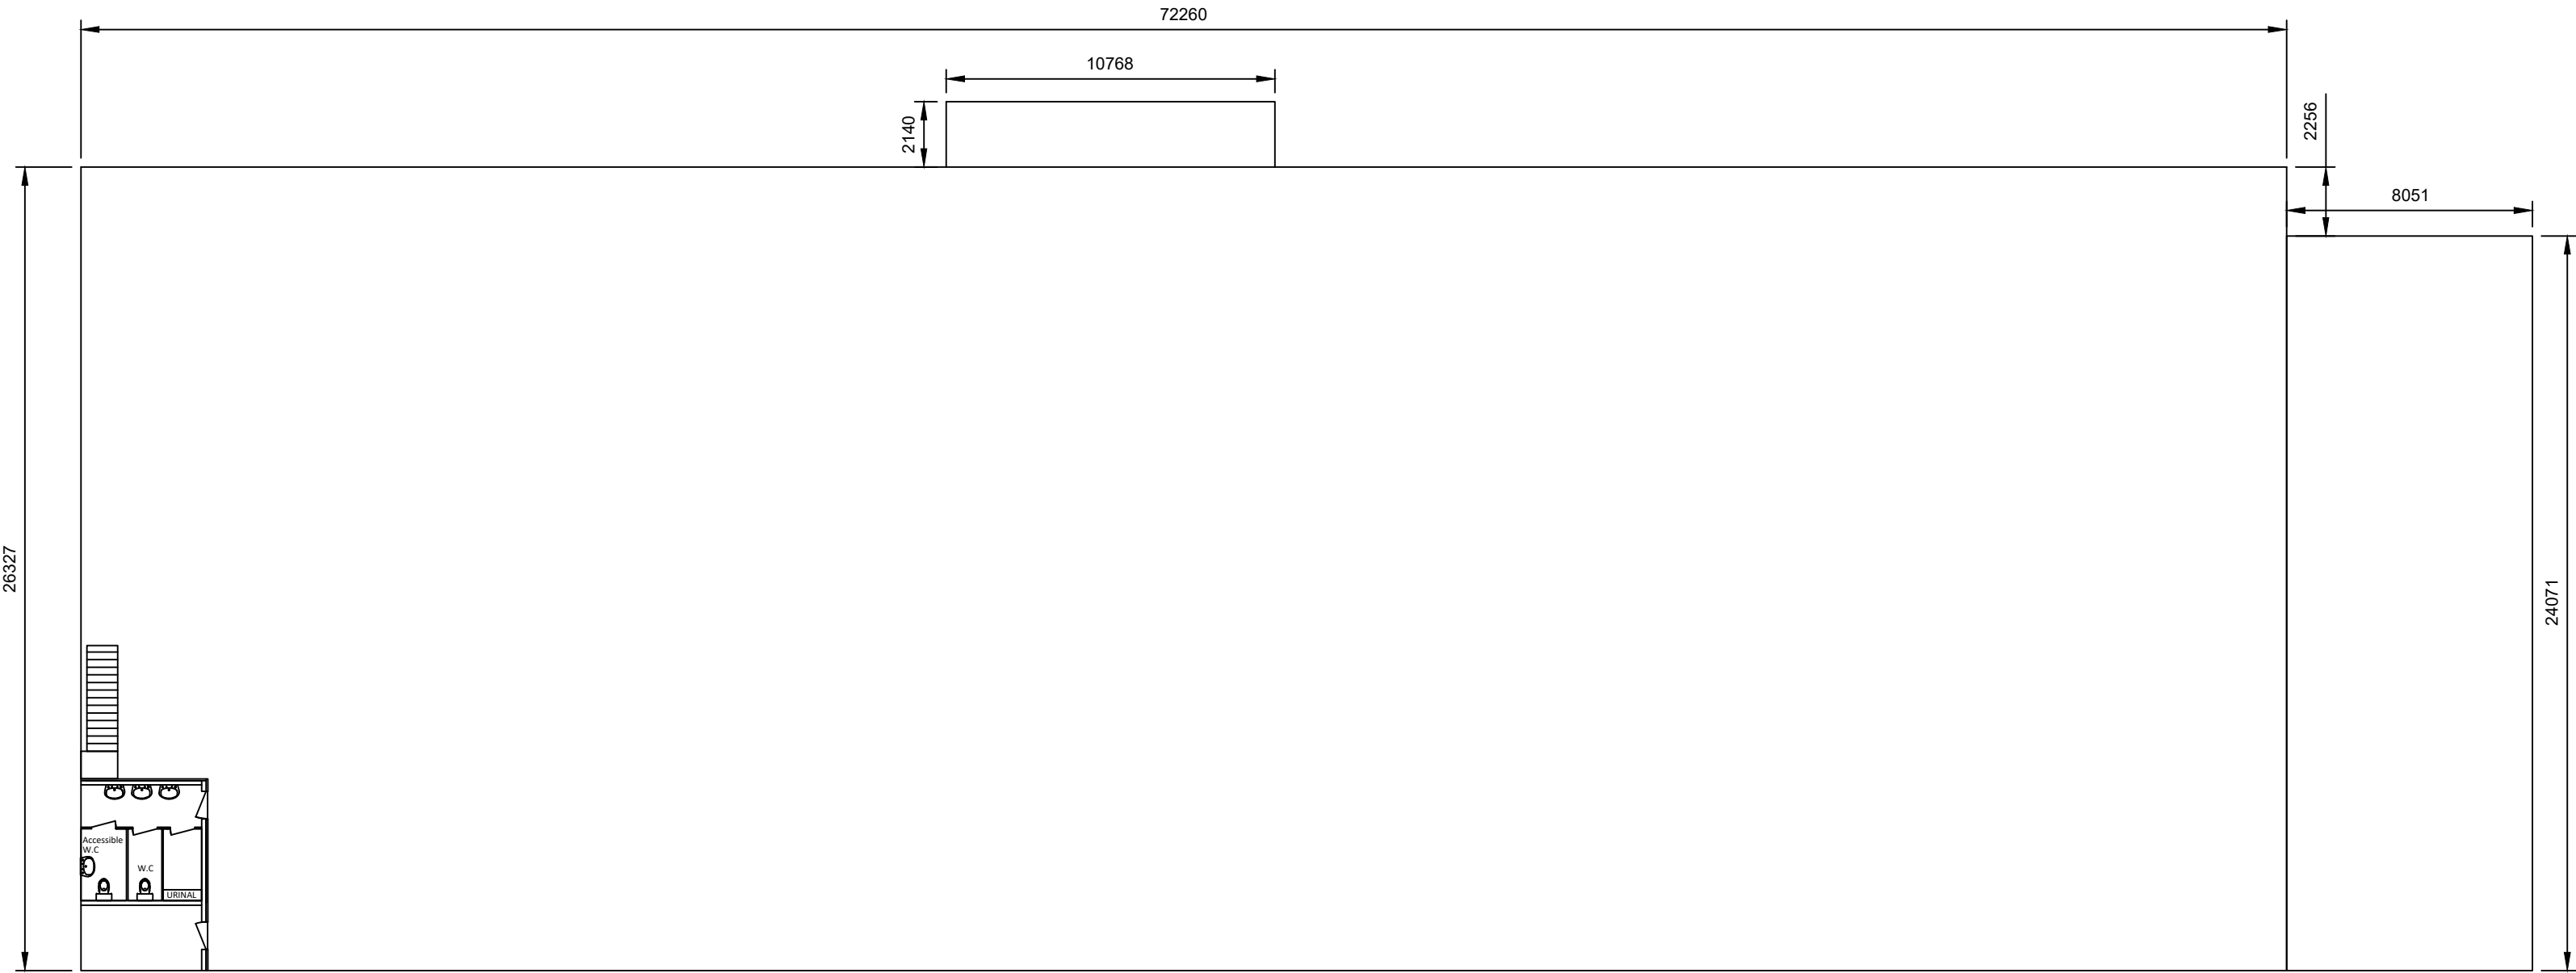

PROPOSED FLOOR PLAN
Scale 1:200

- General Notes :
- 1.) Do not scale from this drawing.
 - 2.) All dimensions are in millimetres.
 - 3.) All levels are in metres relative to datum.
 - 4.) All dimensions stated are to be confirmed on site prior to commencement of any works and any discrepancies found are to be reported to Steve Morgan Associates Limited immediately.

D	JH	14/04/25	AMENDED
C	JH	13/03/25	AMENDED
B	JH	28/06/24	AMENDED
A	JH	04/01/24	INITIAL ISSUE

REV.	By	Date	Description
------	----	------	-------------

Client

Project Description
BP ROLLS

Drawing Title
PROPOSED ROOF
AND FLOOR PLANS

Drawn	JH	Date	04/01/24
-------	----	------	----------

Checked	SM	Date	04/01/24
---------	----	------	----------

Scales 1:200@A2



STEVE MORGAN ASSOCIATES
CONSULTING ENGINEERS
9 Clytha Park Road Newport NP20 4PB
tel: 01633 266244 fax: 01633 266275
e-mail: engineers@smalimited.co.uk Web: smalimited.co.uk

Project Number
1238594

Drawing Number	GA-04	Rev.	D
----------------	-------	------	---