


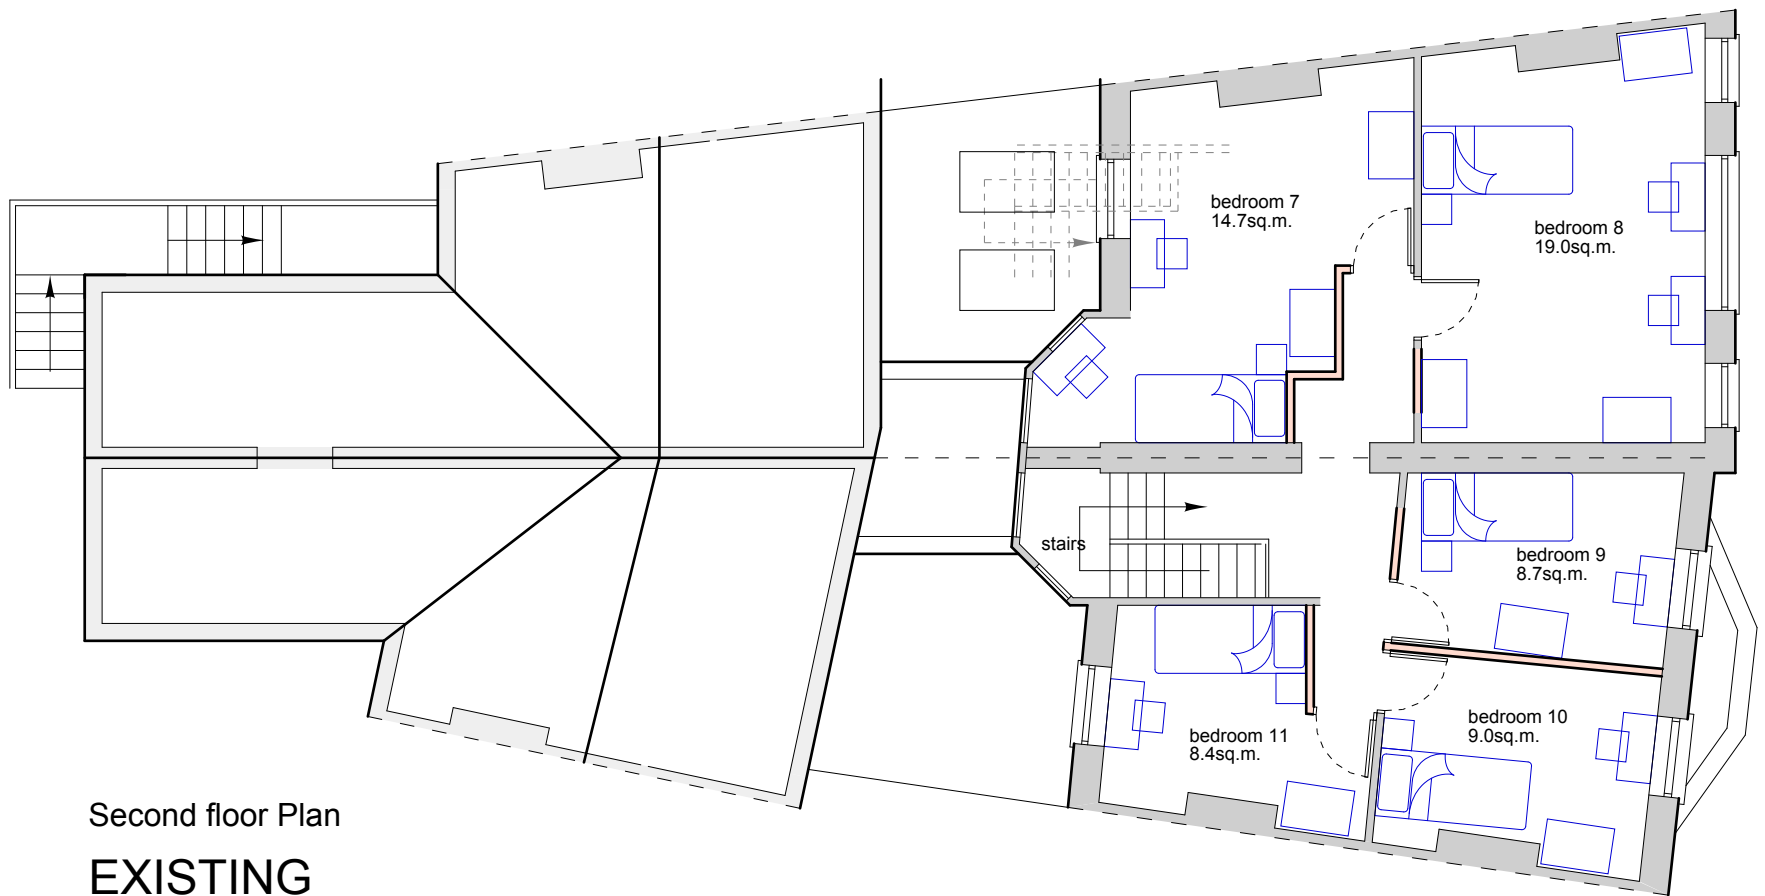

Second floor Plan
EXISTING

<i>Trewent Designs Ltd</i>
client - Copper-Kite 2.0 Ltd
proj: 52/54 Clarence Place, Newport, NP19 0AH
second floor plan
scale - 1:100 @ A4
dwg no. - 2093-62