




FRONT ELEVATION

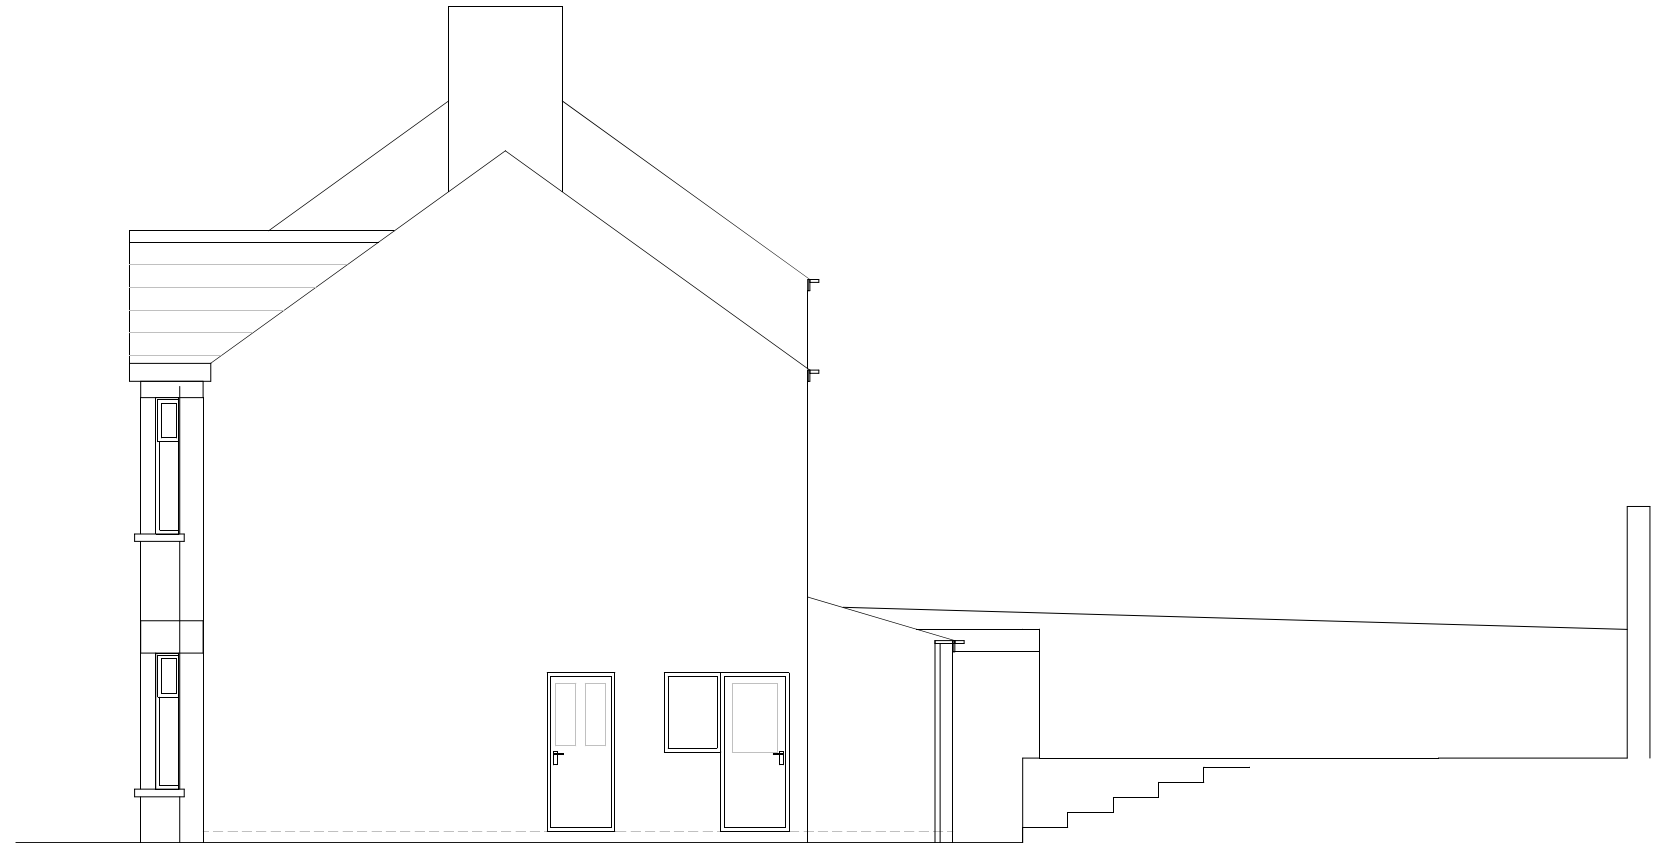

SIDE ELEVATION (EAST)

CLIENT
MARTIN DUFFY

Anthony Dring
Structural Engineering & Architectural Consultant
7 Churchill Close, Lisvane, Cardiff CF14 0EP.
Email: info@anthonydring.com

AMENDMENT

PROJECT
11 DREWSLAND PARK ROAD, NEWPORT NP20 4FE

TITLE
EXISTING ELEVATIONS 1 of 2

DRAWING No.
25/103/P2/1

SCALE
1:100 @ A3

DATE
04/03/25