




REAR ELEVATION (NORTH)

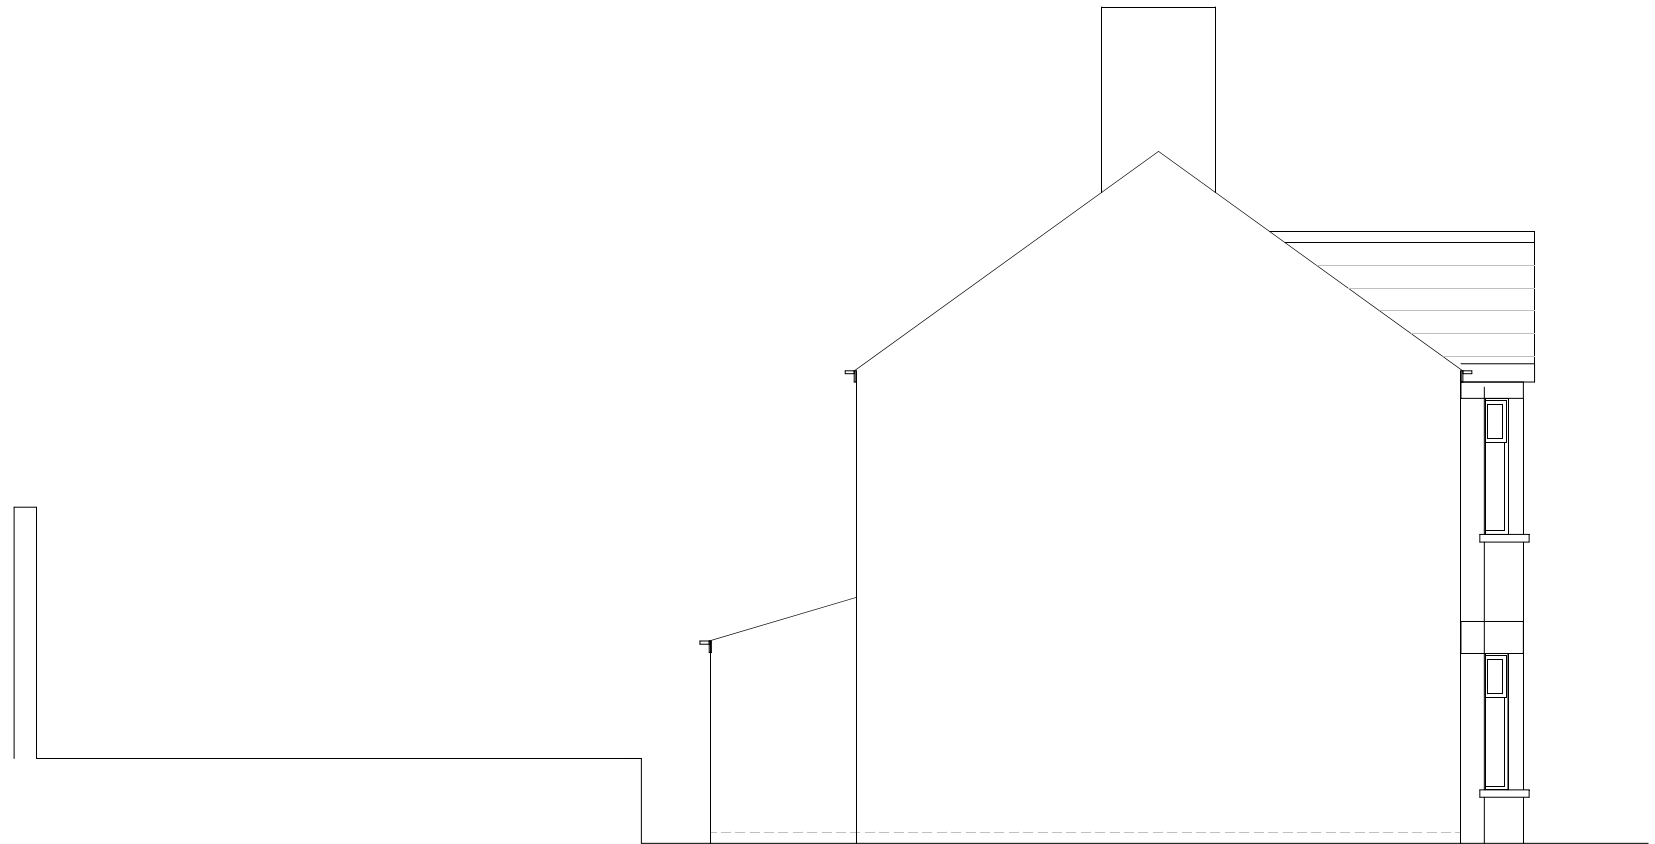

SIDE ELEVATION (EAST)

CLIENT MARTIN DUFFY	AMENDMENT	PROJECT 11 DREWSLAND PARK ROAD, NEWPORT NP20 4FE		
Anthony Dring Structurlal Engineering & Architectural Consultant 7 Churchill Close, Lisvane, Cardiff CF14 0EP. Email: info@anthonydring.com		TITLE EXISTING ELEVATIONS 2 of 2		
		DRAWING No. 25/103/P2/2	SCALE 1:100 @ A3	DATE 04/03/25