




REAR ELEVATION (NORTH)

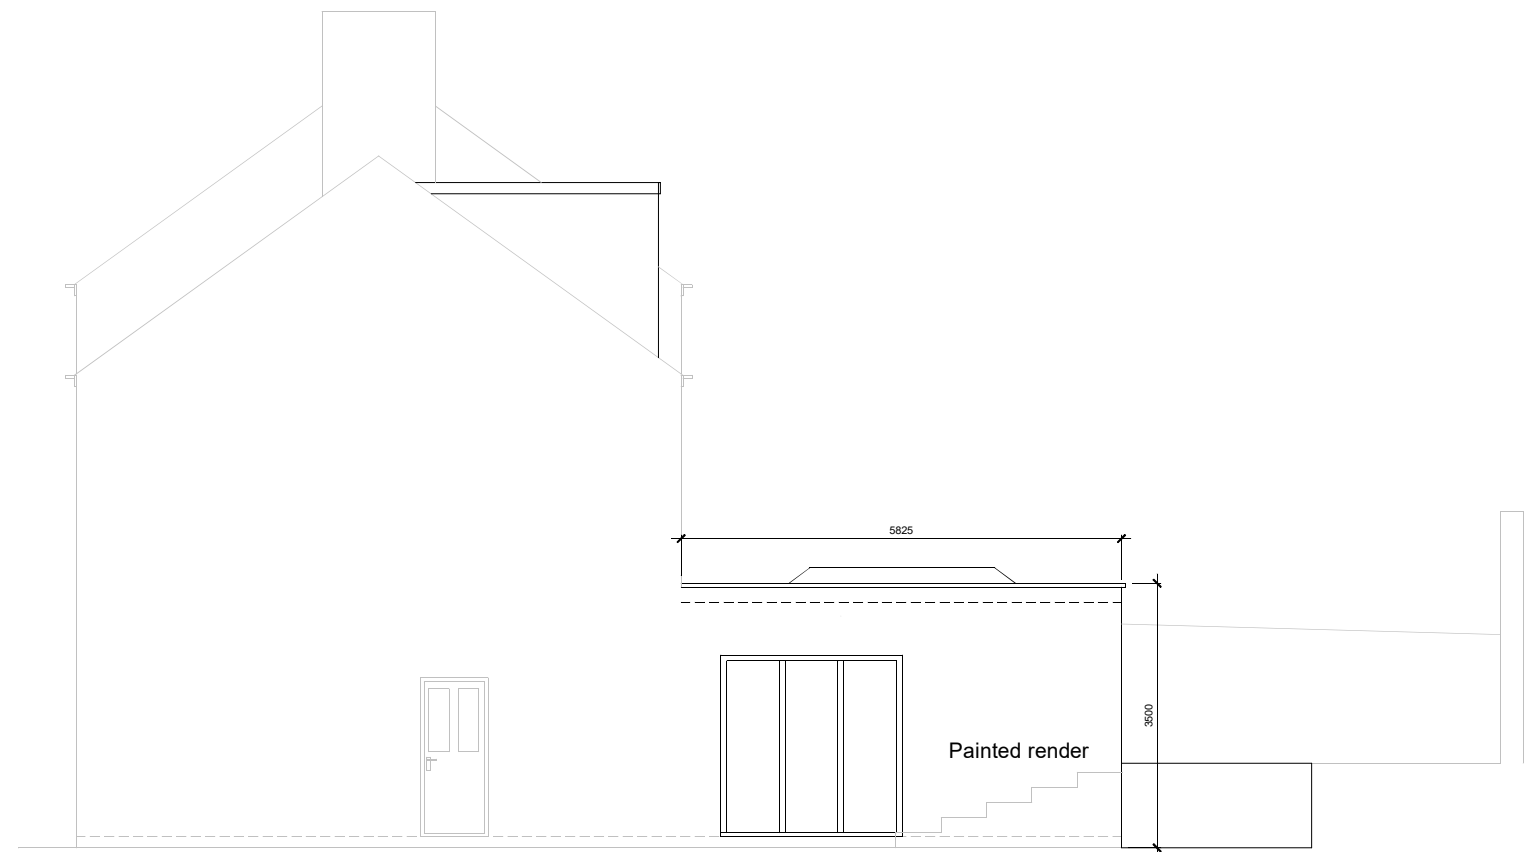

SIDE ELEVATION (EAST)

CLIENT
MARTIN DUFFY

AMENDMENT

PROJECT
11 DREWSLAND PARK ROAD, NEWPORT NP20 4FE

Anthony Dring
Structural Engineer & Building Consultant
7 Churchill Close, Lisvane, Cardiff CF14 0EP.
Email: info@anthonydring.co.uk

TITLE
PROPOSED ELEVATIONS 1 of 2

DRAWING No.
23/103/P4/1

SCALE
1:100 @ A3

DATE
04/03/25