






Existing North West Elevation

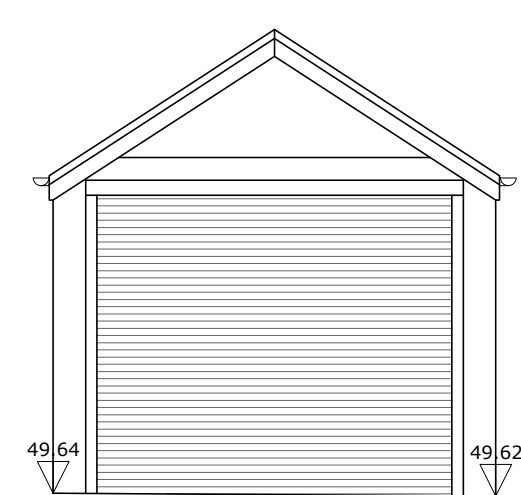


Front Elevation

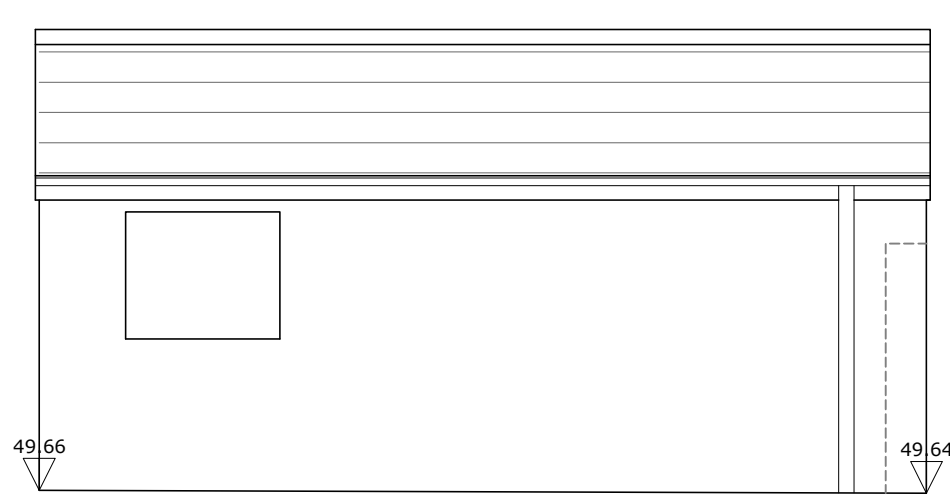


Side Elevation

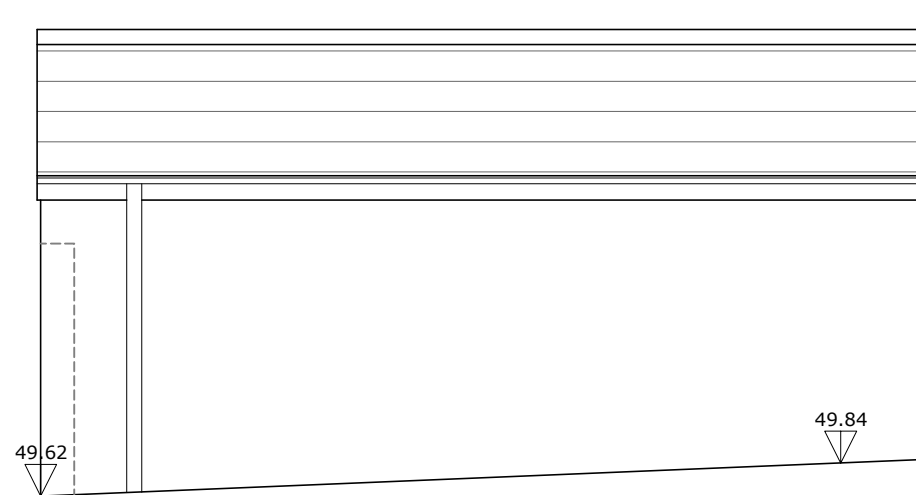


Side Elevation

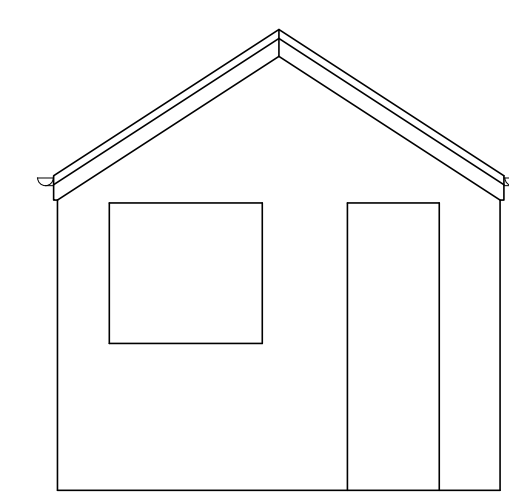

Rear Elevation

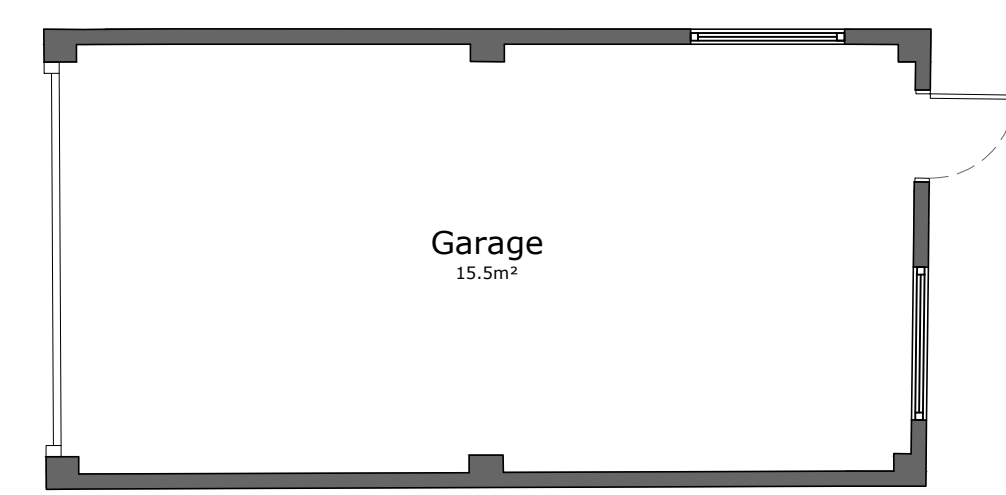

 Issue	24.08.25	Planning Resubmission	
 Westfield Architects			
	Project:	Removal of existing garage with associated alterations to access.	Date: 28.03.25
	Location:	Lawnside, 2 Stow Park Circle, Newport, NP20 4HE.	Scale: 1:50@A1
	Title:	Existing Garage Plan and Elevations	Dwg No: 427B - AL(09)01
TEL: 07546 126350, E-MAIL: sam@westfieldarchitects.co.uk 2 Alexander Gate, Florid Pongam, Cardiff, CF24 2SA			