




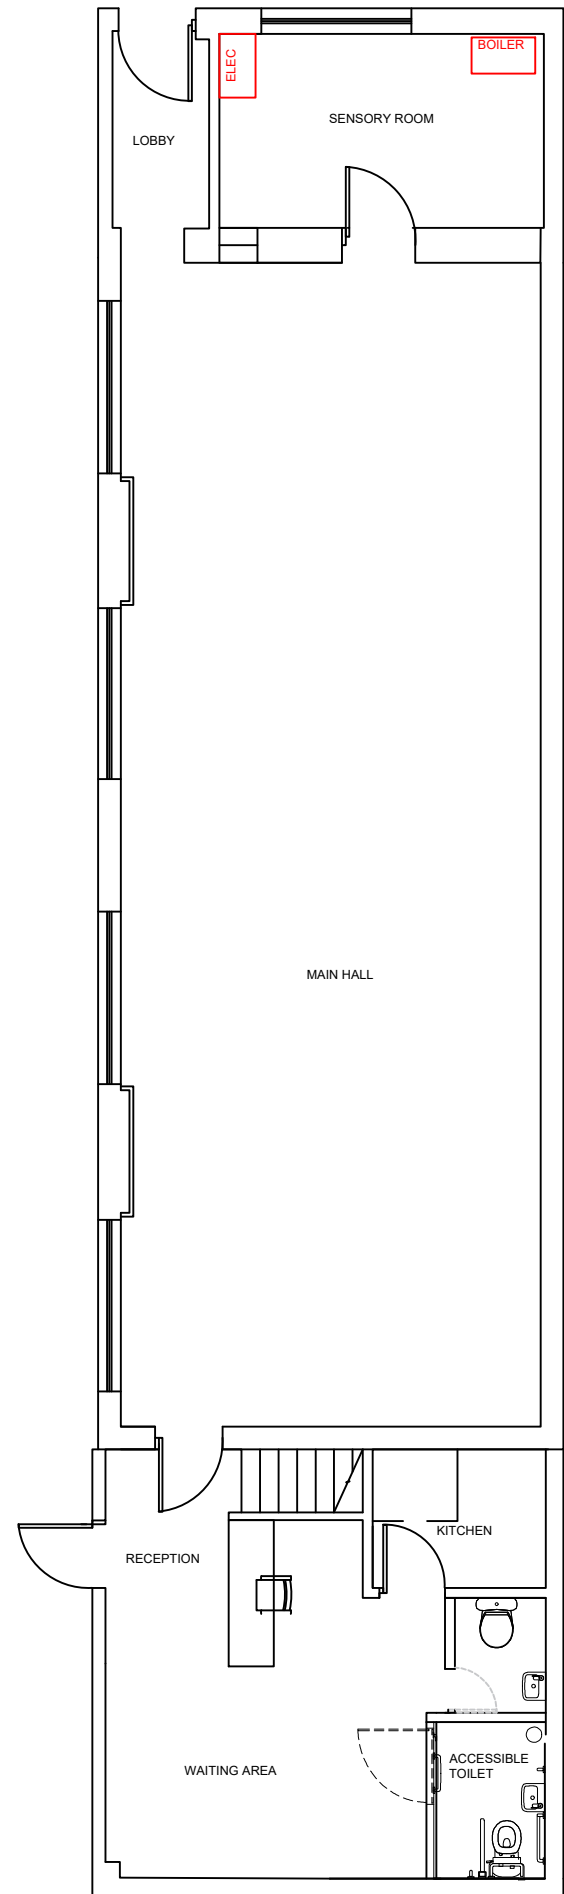

PROPOSED INTERNAL LAYOUT
GROUND FLOOR

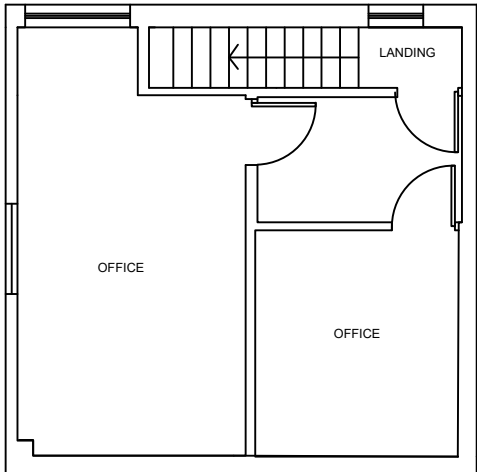

PROPOSED INTERNAL LAYOUT
FIRST FLOOR

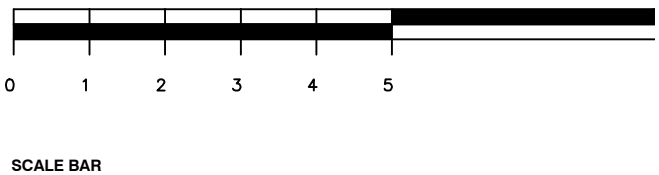

Gryson House, The Grove
Pontllanfraith, NP12 2EQ

01633 328 551
07714 160 551

lgroves@aquilaconcepts.co.uk
www.aquilaconcepts.co.uk

Revision	Description	Date
1	Proposed Floor Plan	27.05.25

Drawn By: SJ	Checked By: LG
-----------------	-------------------

Drawing Status: FOR SUBMISSION

Project Title: Wye & Galaxy Gymnastics

Project Address: Church St, Newport NP20 2BY
--

Date: 27.05.2025	Scale: 1:100 @ A3
---------------------	----------------------

Sheet No:	Revision: 4
-----------	----------------

All drawings are measured in mm. This document belongs to Aquila Concepts Ltd. and may not be copied, reproduced or displayed in whole or in part without written consent from Aquila Concepts Ltd.