



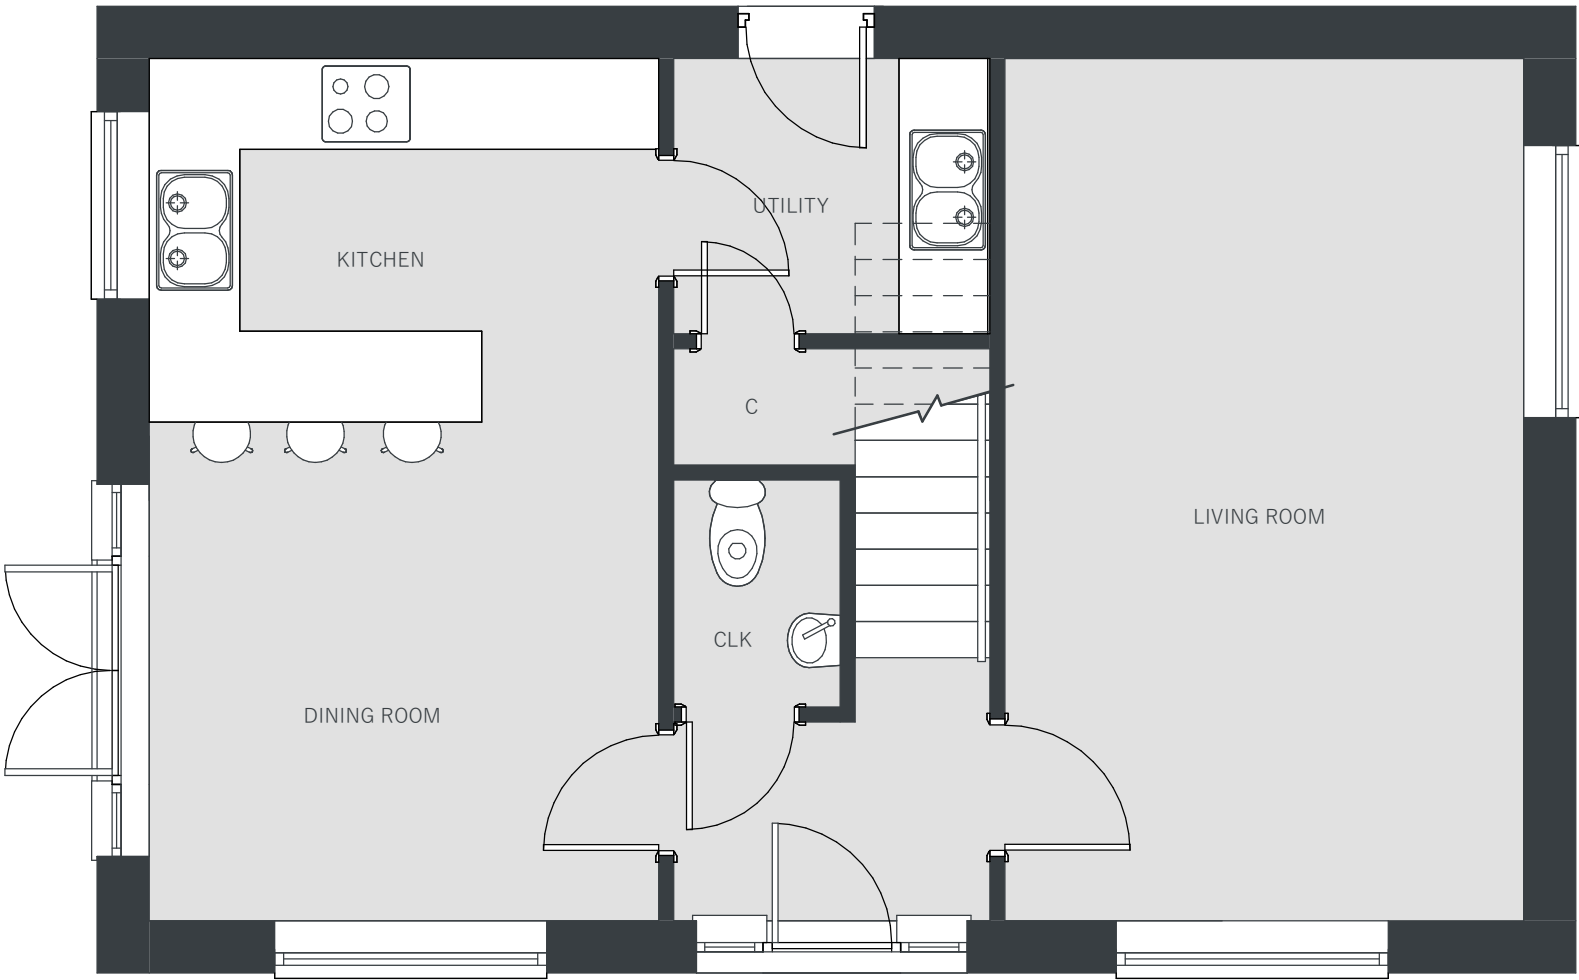

2 AS PROPOSED - GROUND FLOOR PLAN
1 : 50

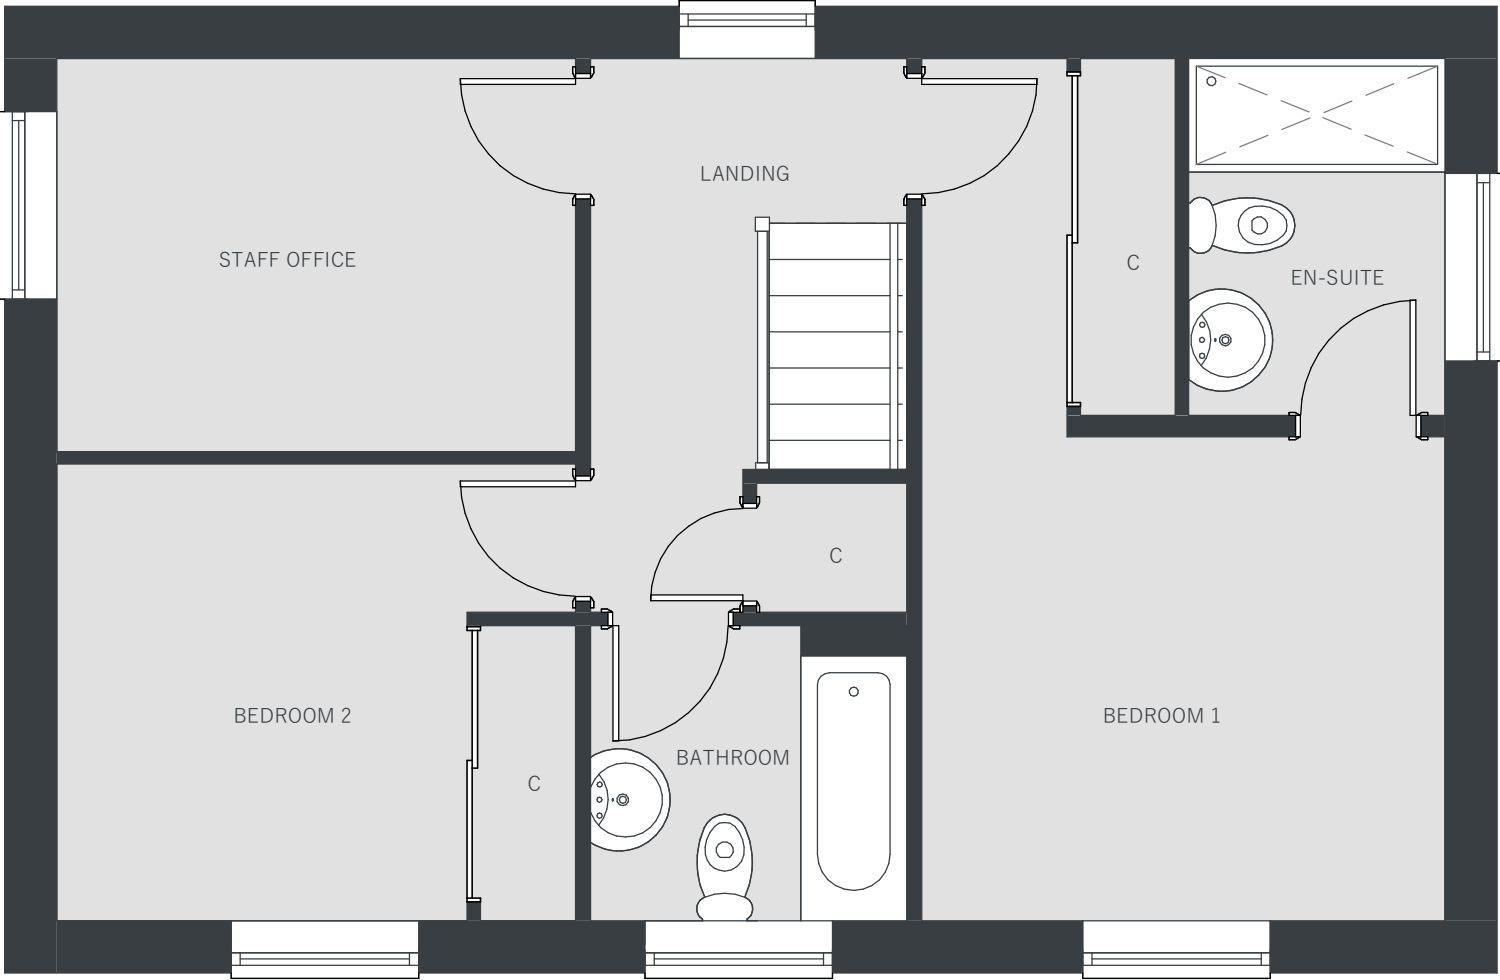

1 AS PROPOSED - FIRST FLOOR PLAN
1 : 50



Drawing Title

As Proposed - Floor Plan

Client

Charles Safapour Ltd

Scale 1 : 50

@A3

Job Number 2025-11-0009

Drawing Number

Project Address

7 Queens Road, Newport,
Gwent, NP20 5EX

Issued For

PLANNING

02

Revision