



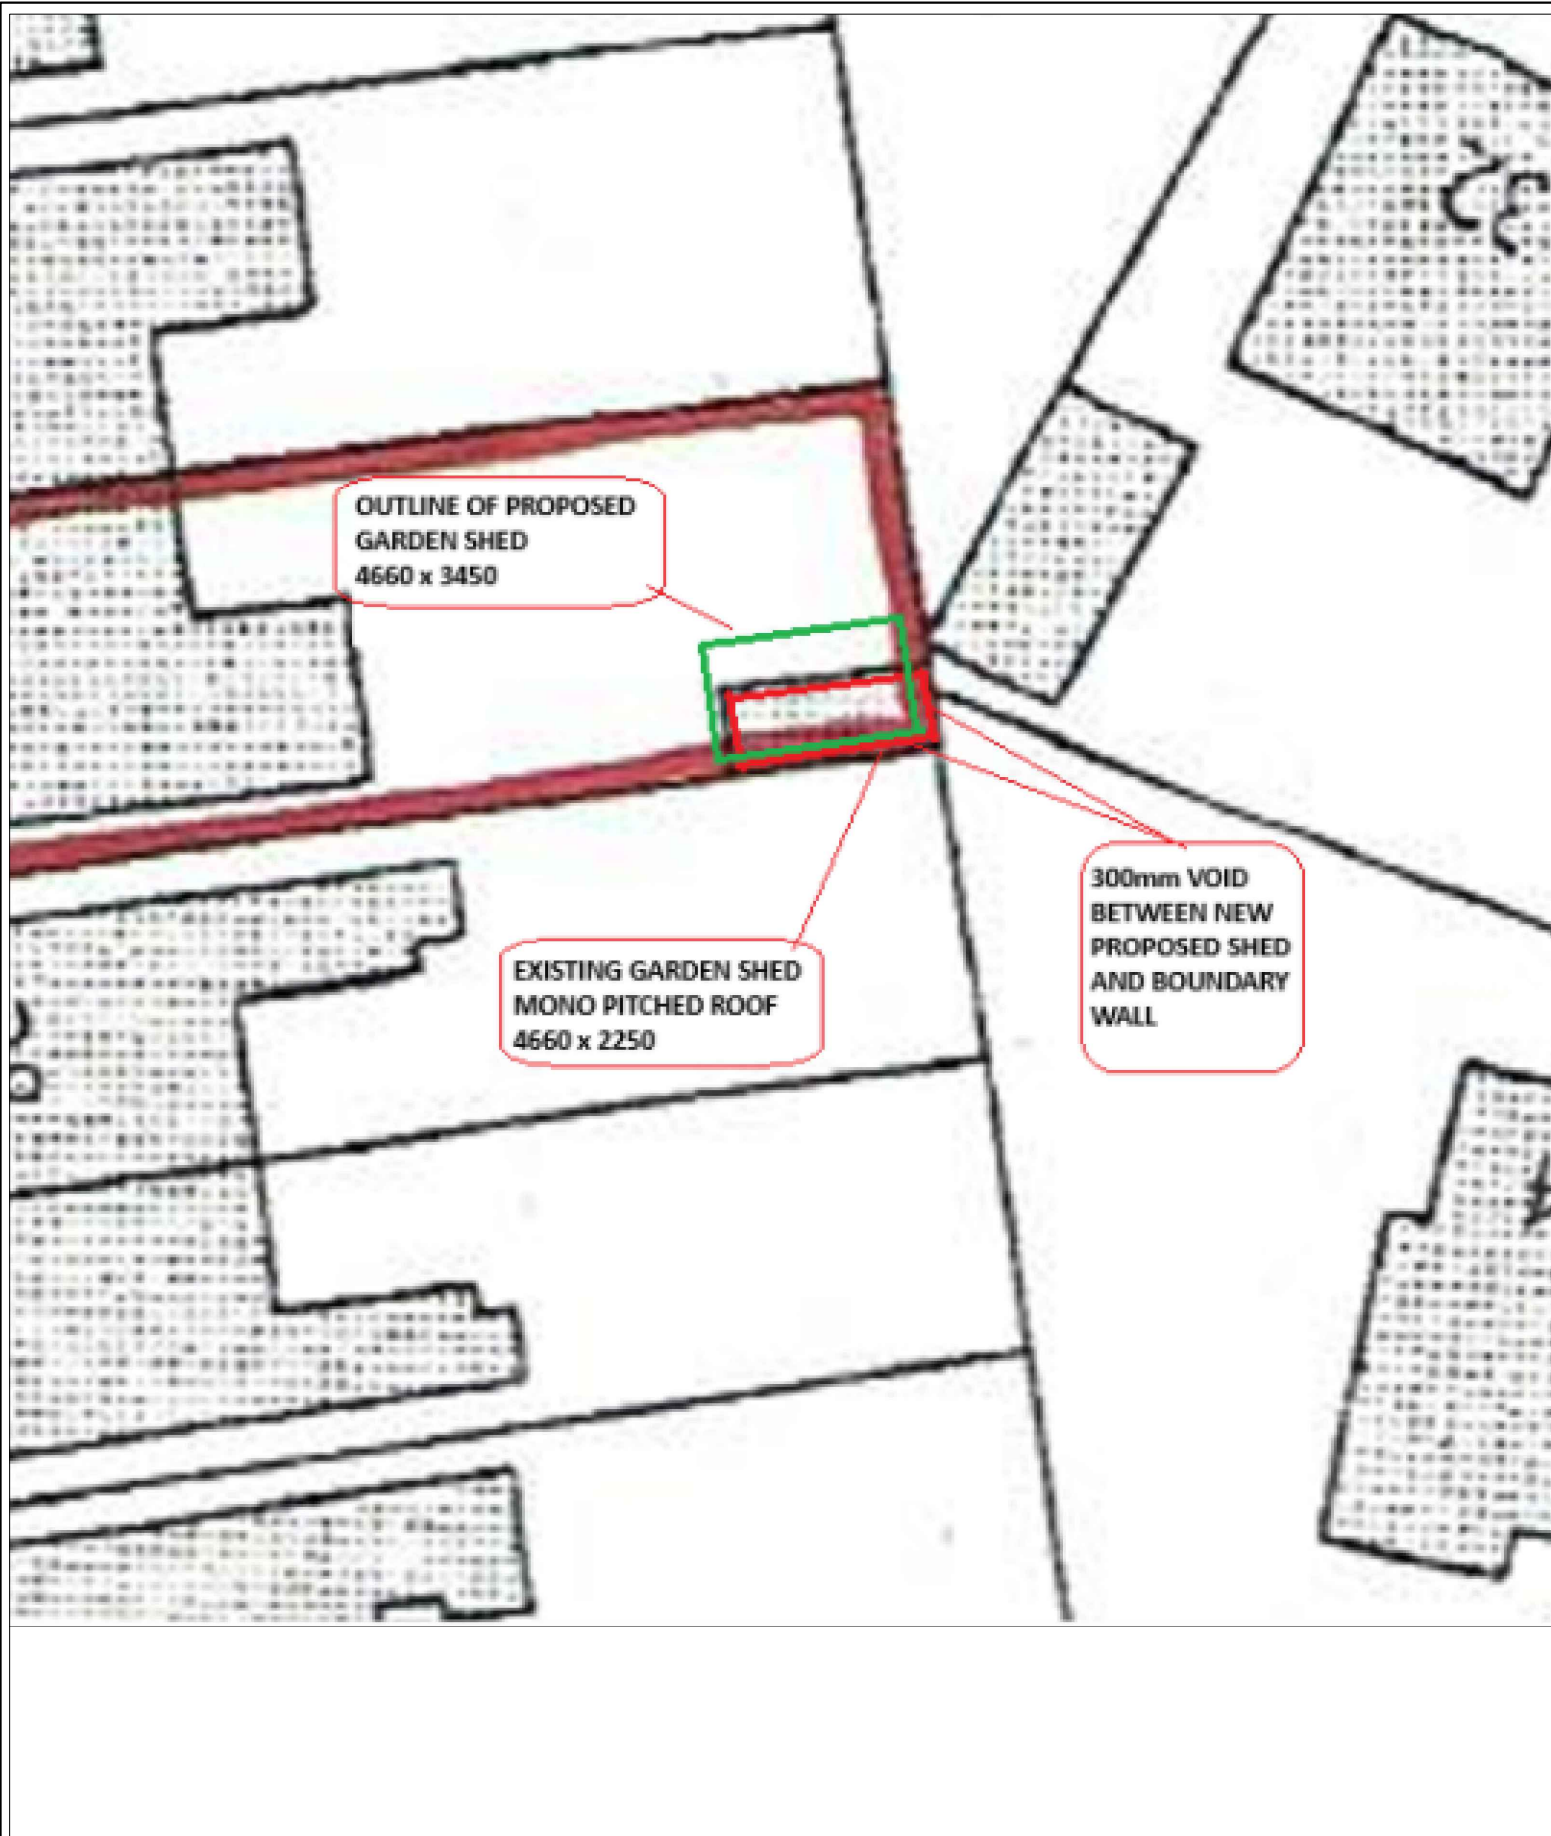

SCALE BAR 1:250

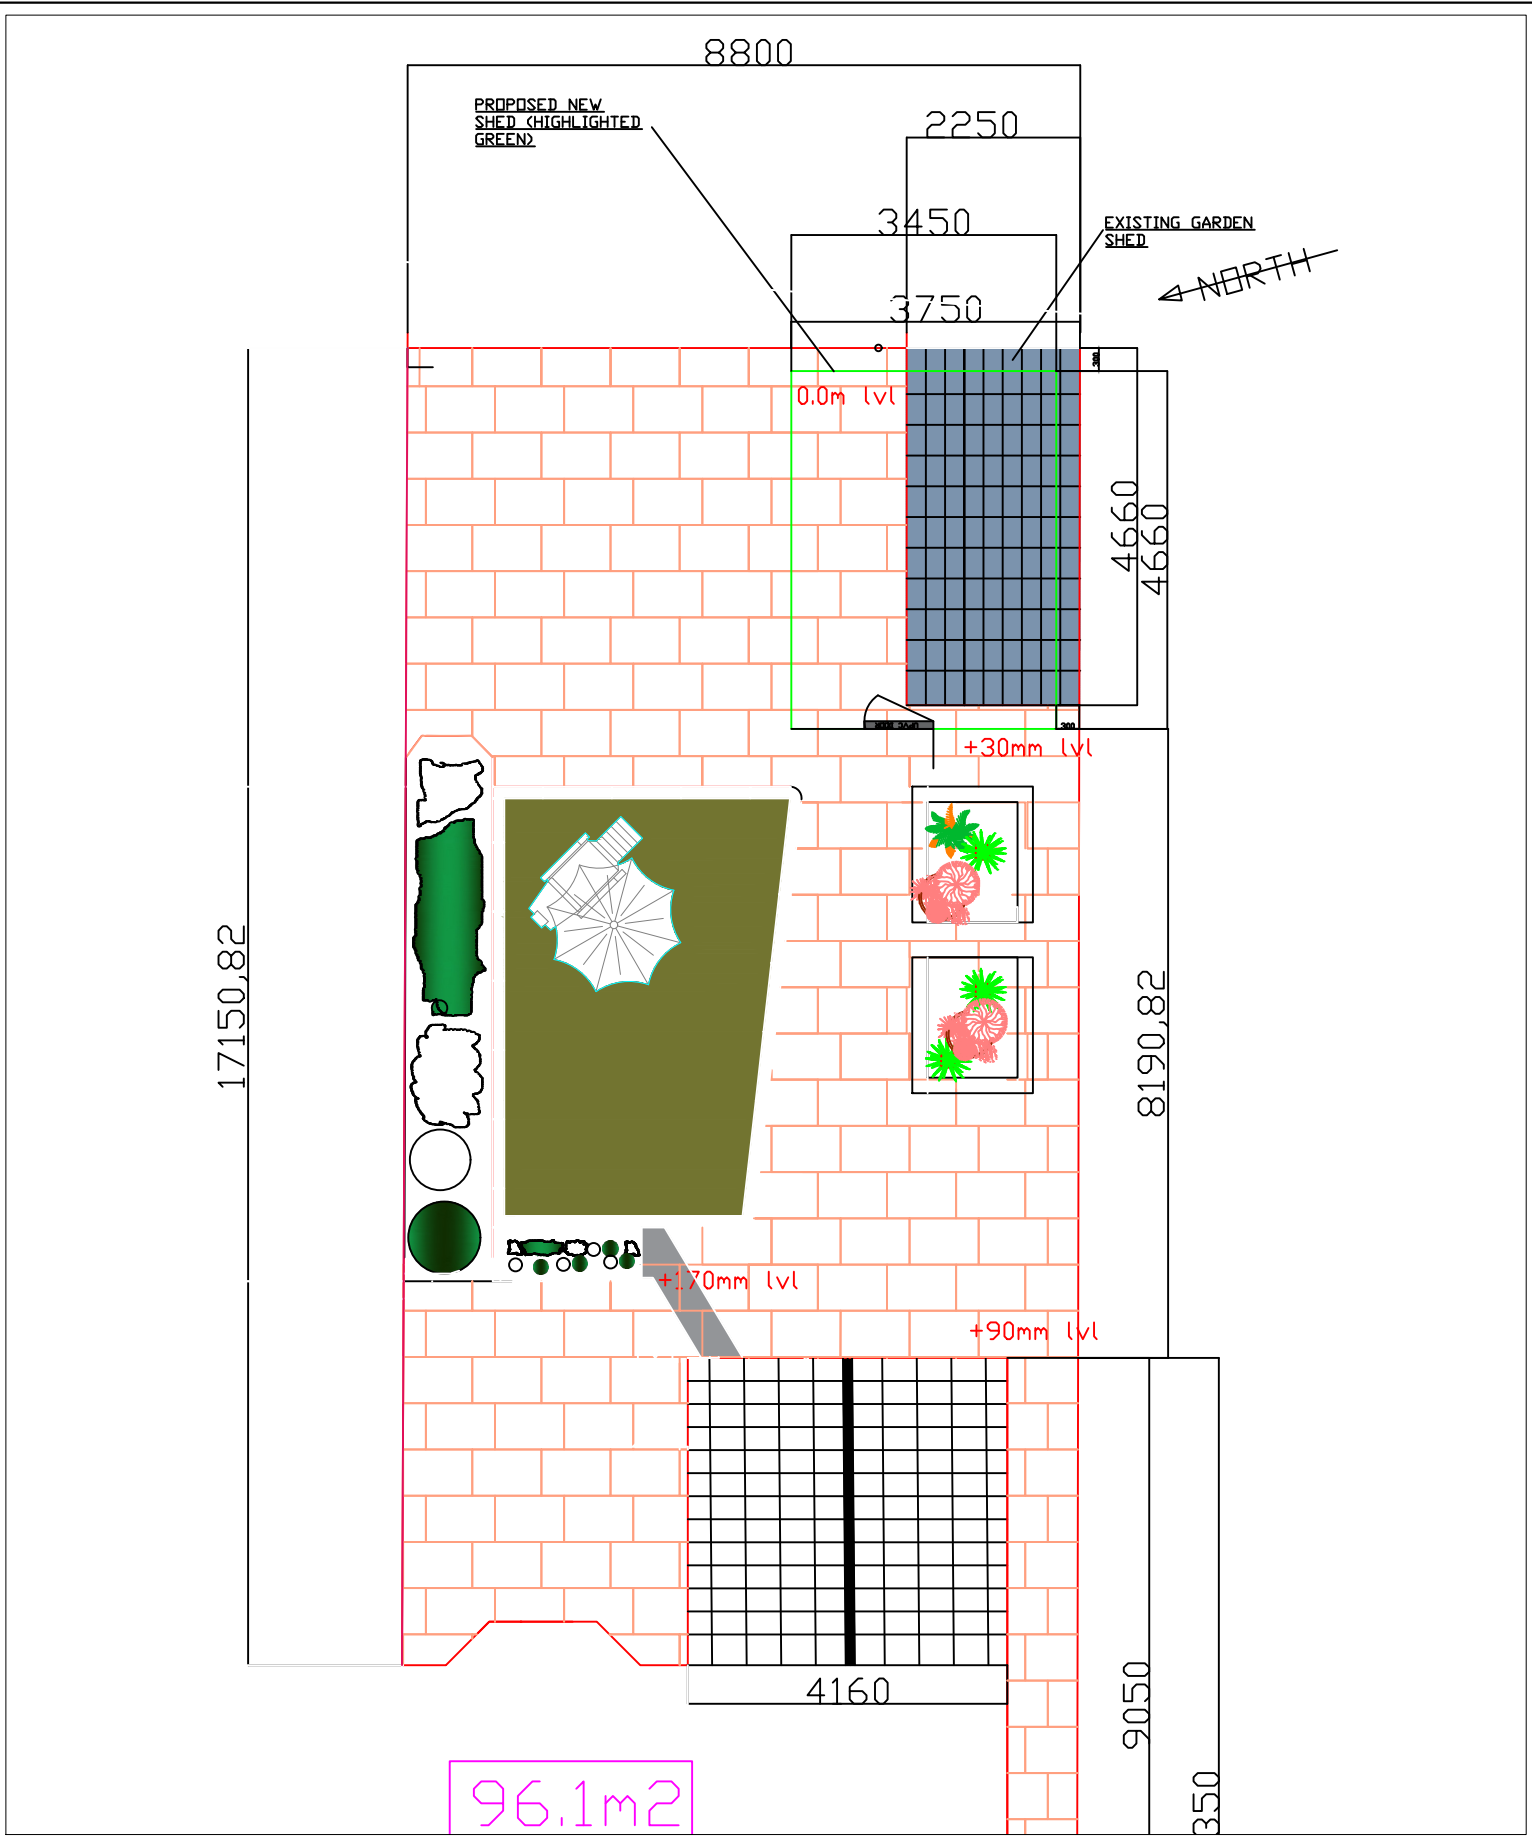

|                                    |  |  |  |  |                                                                          |  |  |  |  |                 |  |                                            |                 |                  |                  |
|------------------------------------|--|--|--|--|--------------------------------------------------------------------------|--|--|--|--|-----------------|--|--------------------------------------------|-----------------|------------------|------------------|
| Applicant Name: Mr Terence Hawkins |  |  |  |  | Site Address: 30 St Julians Avenue<br>Newport<br>South Wales<br>NP19 7JU |  |  |  |  | STATUS<br>Rev A |  | CONTRACT<br>Private Residential Build      |                 |                  |                  |
|                                    |  |  |  |  |                                                                          |  |  |  |  |                 |  | TITLE<br>NEW GARDEN SHED - BLOCK/SITE PLAN |                 |                  |                  |
|                                    |  |  |  |  |                                                                          |  |  |  |  |                 |  | SIZE<br>A3                                 | SCALE<br>1:1250 | DATE<br>16/03/26 | DRN<br>T.Hawkins |
|                                    |  |  |  |  |                                                                          |  |  |  |  |                 |  | DRG. NO.<br>SJA/GS/008                     |                 |                  |                  |
|                                    |  |  |  |  |                                                                          |  |  |  |  |                 |  | REV<br>A                                   |                 |                  |                  |