



FLOOR PLAN

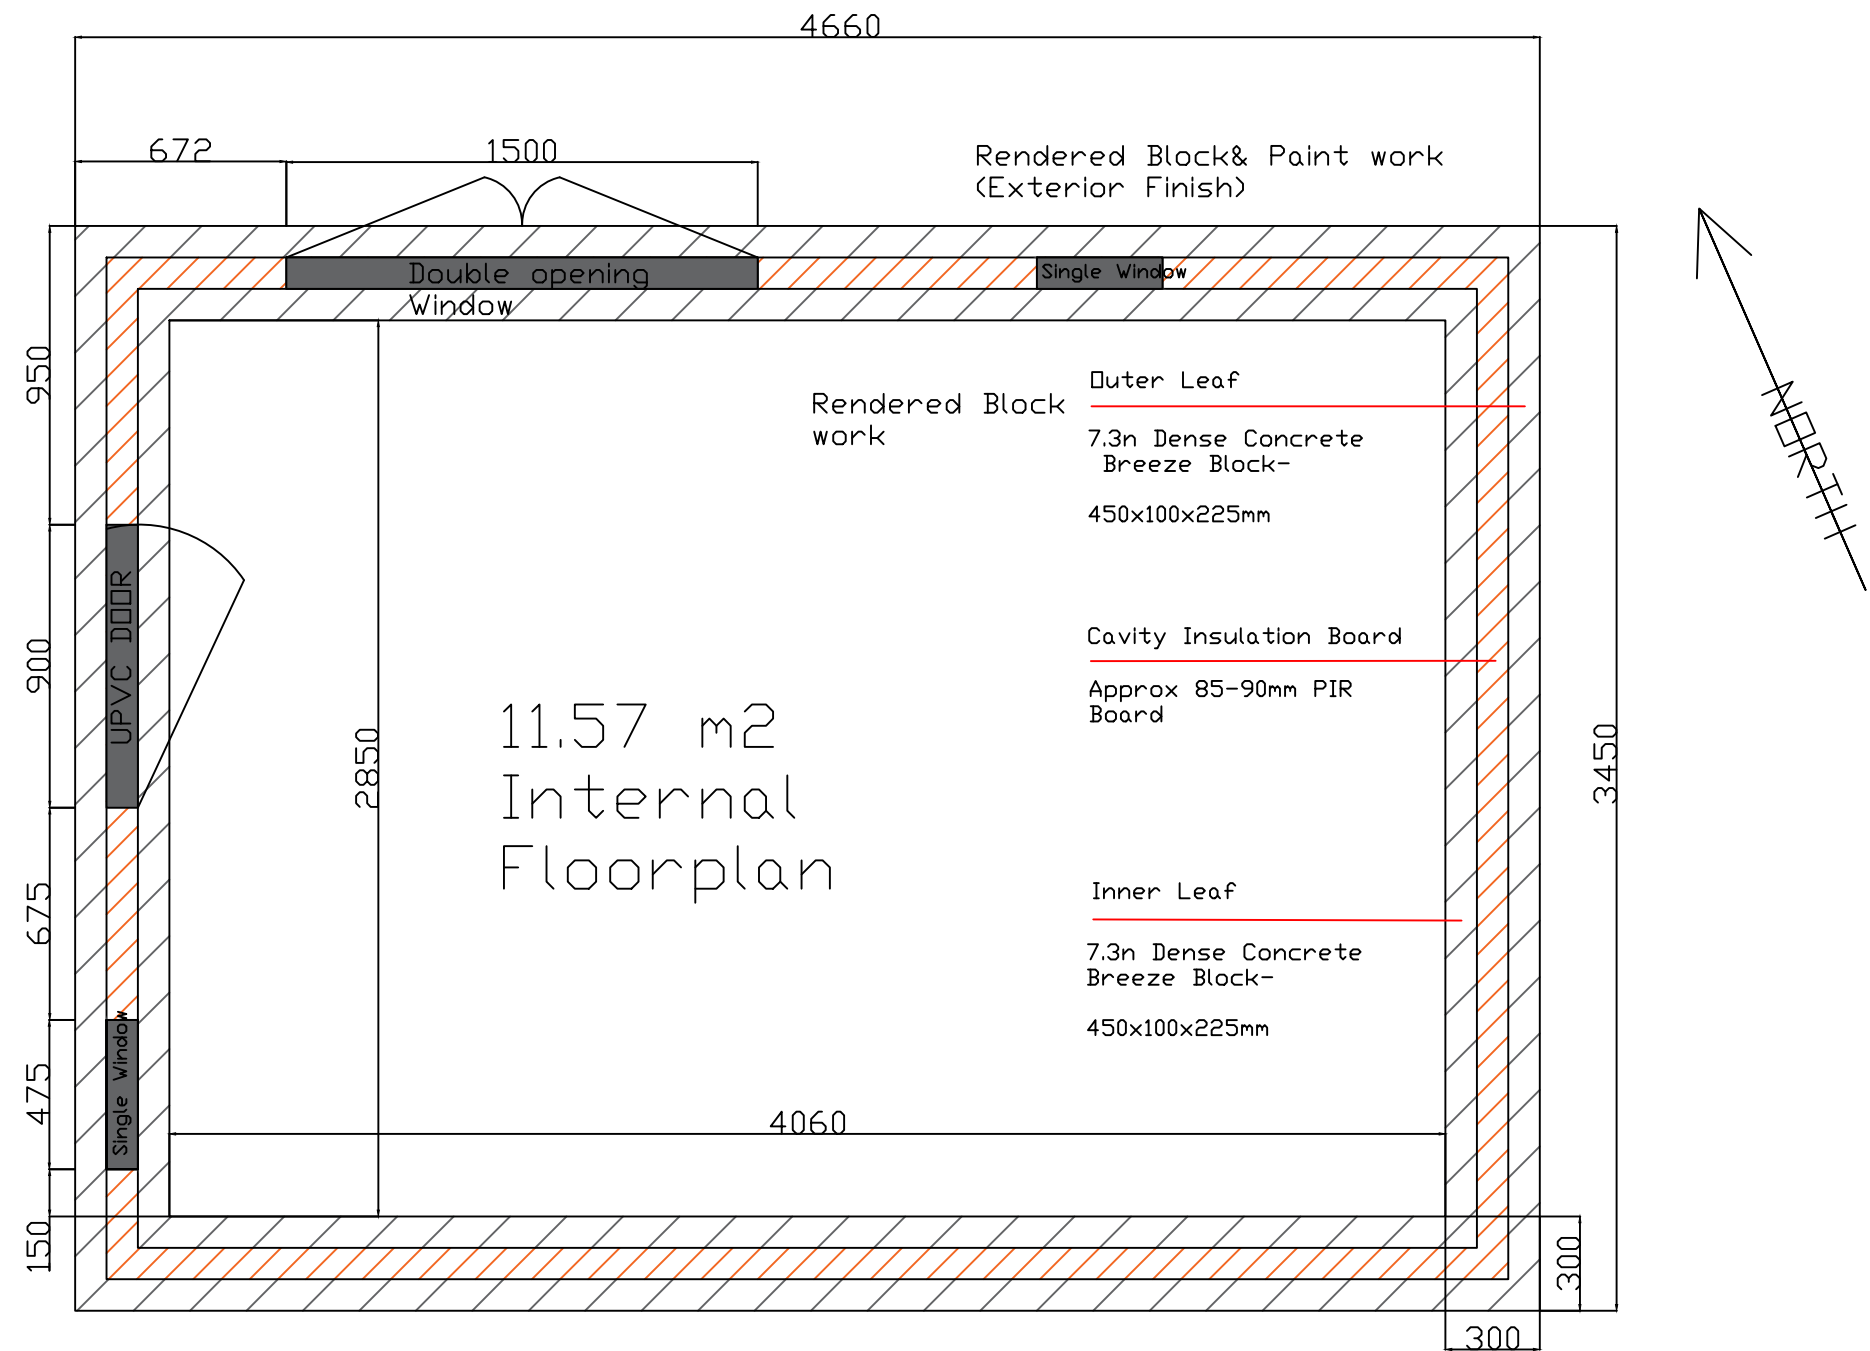

SCALE BAR 1:50

 

Applicant Name: Mr Terence Hawkins		Site Address: 30 St Julians Avenue Newport South Wales NP19 7JU		D	00/00/00	-	STATUS Rev A	CONTRACT Private Residential Build	
				C	00/00/00	-		TITLE GARDEN SHED - FLOOR PLAN	
				B	00/00/00	-		SIZE A3	SCALE 1:50
				A	16/03/26	H.D.O		DATE 16/03/26	DRN T.Hawkins
				REV	DATE	DETAILS	CHECKD BY	DRG. NO. SJA/GS/002	
								REV A	