



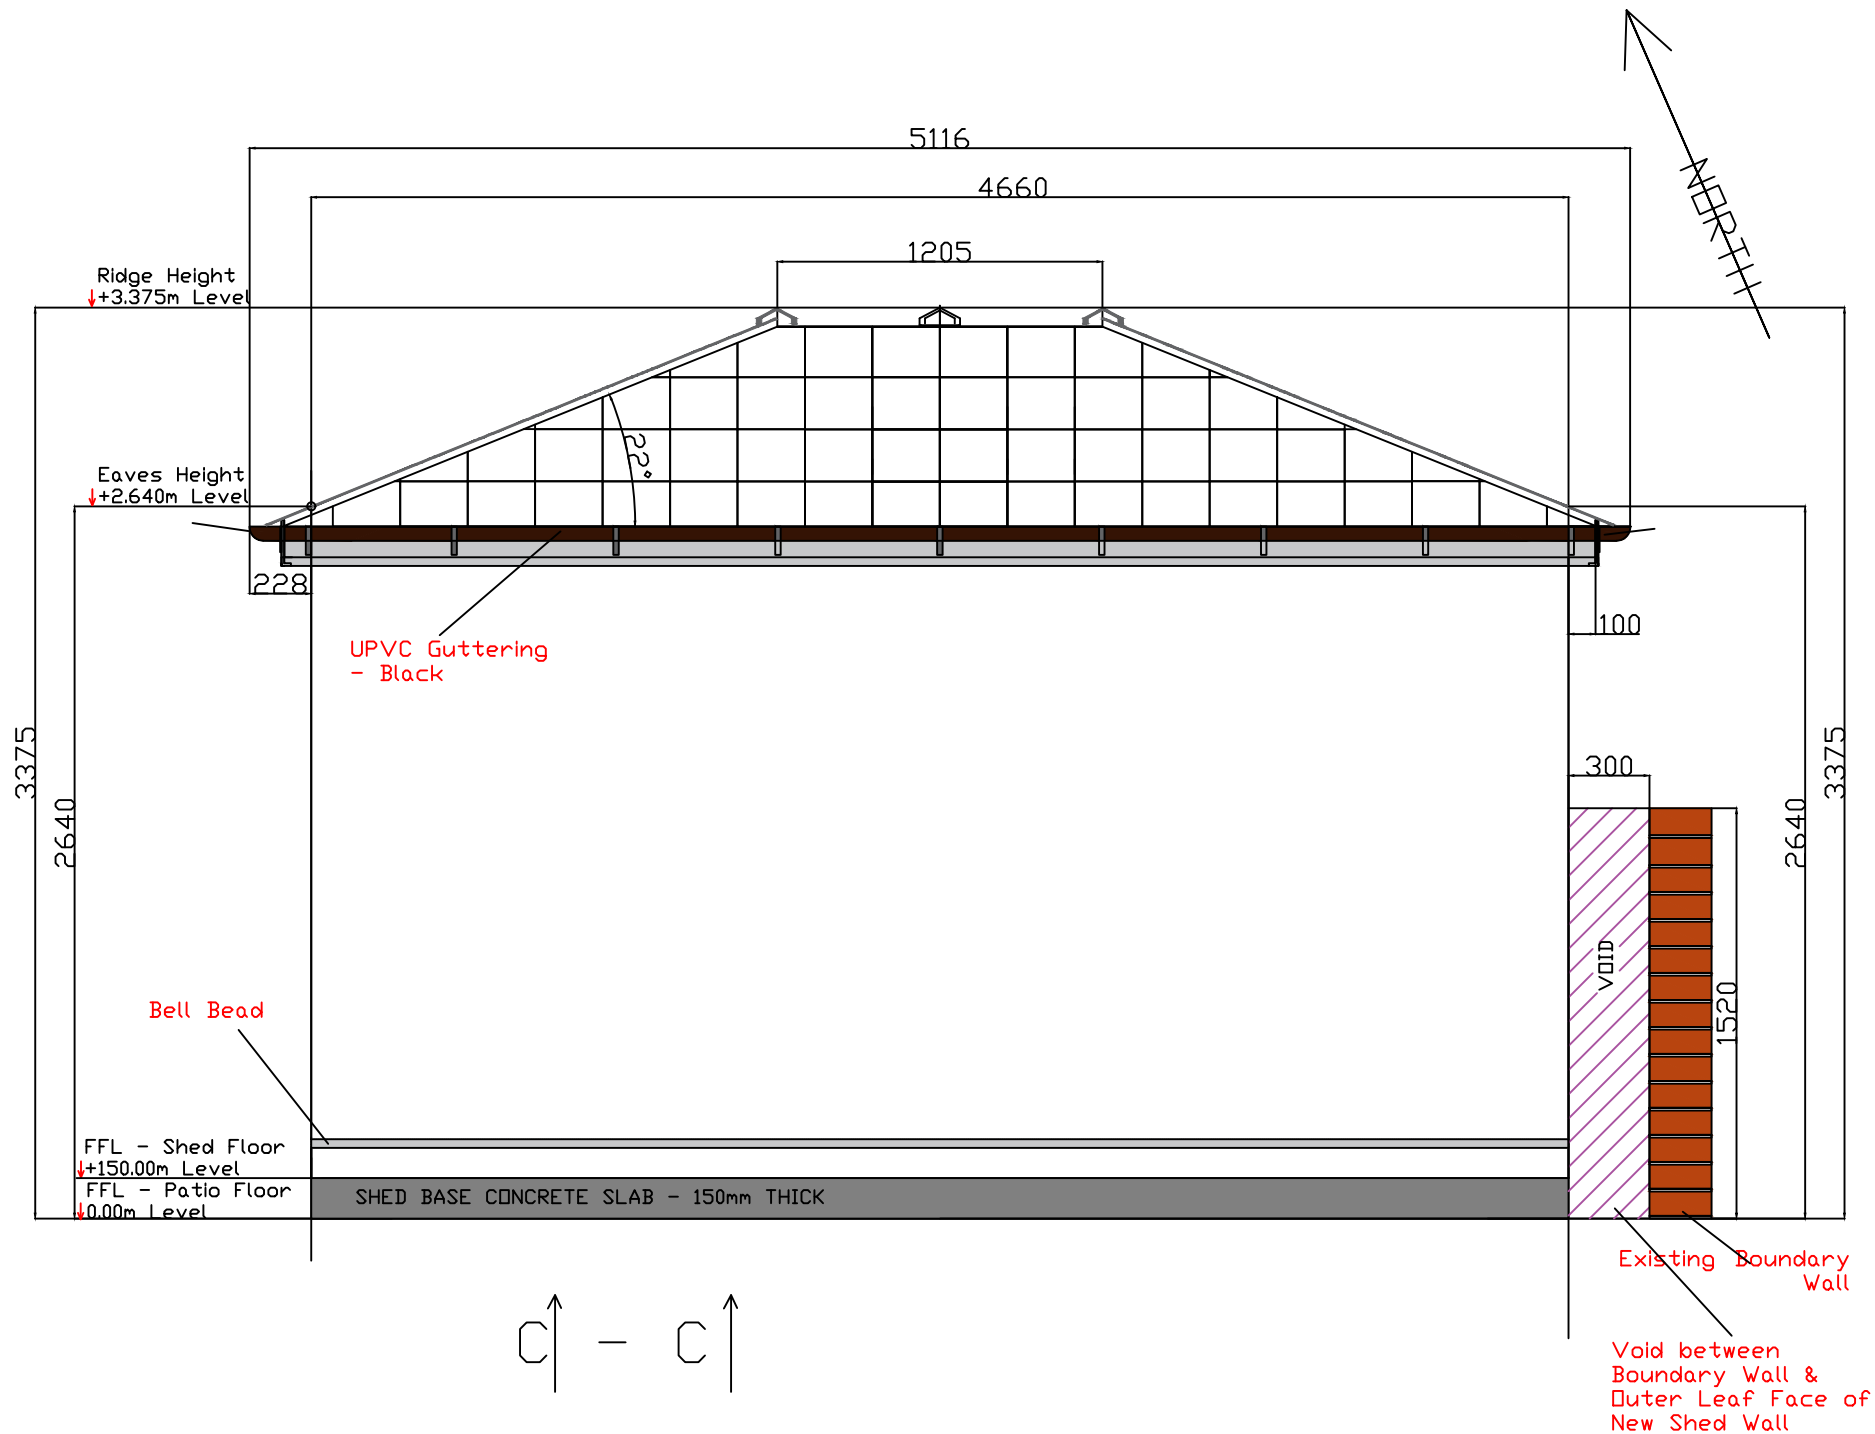

SCALE BAR 1:50

 

Applicant Name: Mr Terence Hawkins		Site Address: 30 St Julians Avenue Newport South Wales NP19 7JU		D	00/00/00		-	STATUS Rev A	CONTRACT Private Residential Build
				C	00/00/00		-		TITLE GARDEN SHED - REAR ELEVATION B-B
				B	00/00/00		-		SIZE A3
				A	16/03/26		H.D.O		SCALE 1:50
				REV	DATE	DETAILS	CHEKD BY		DATE 16/03/26
									DRN T.Hawkins
									DRG. NO. SJA/GS/005
									REV A