






Front Elevation (Existing)

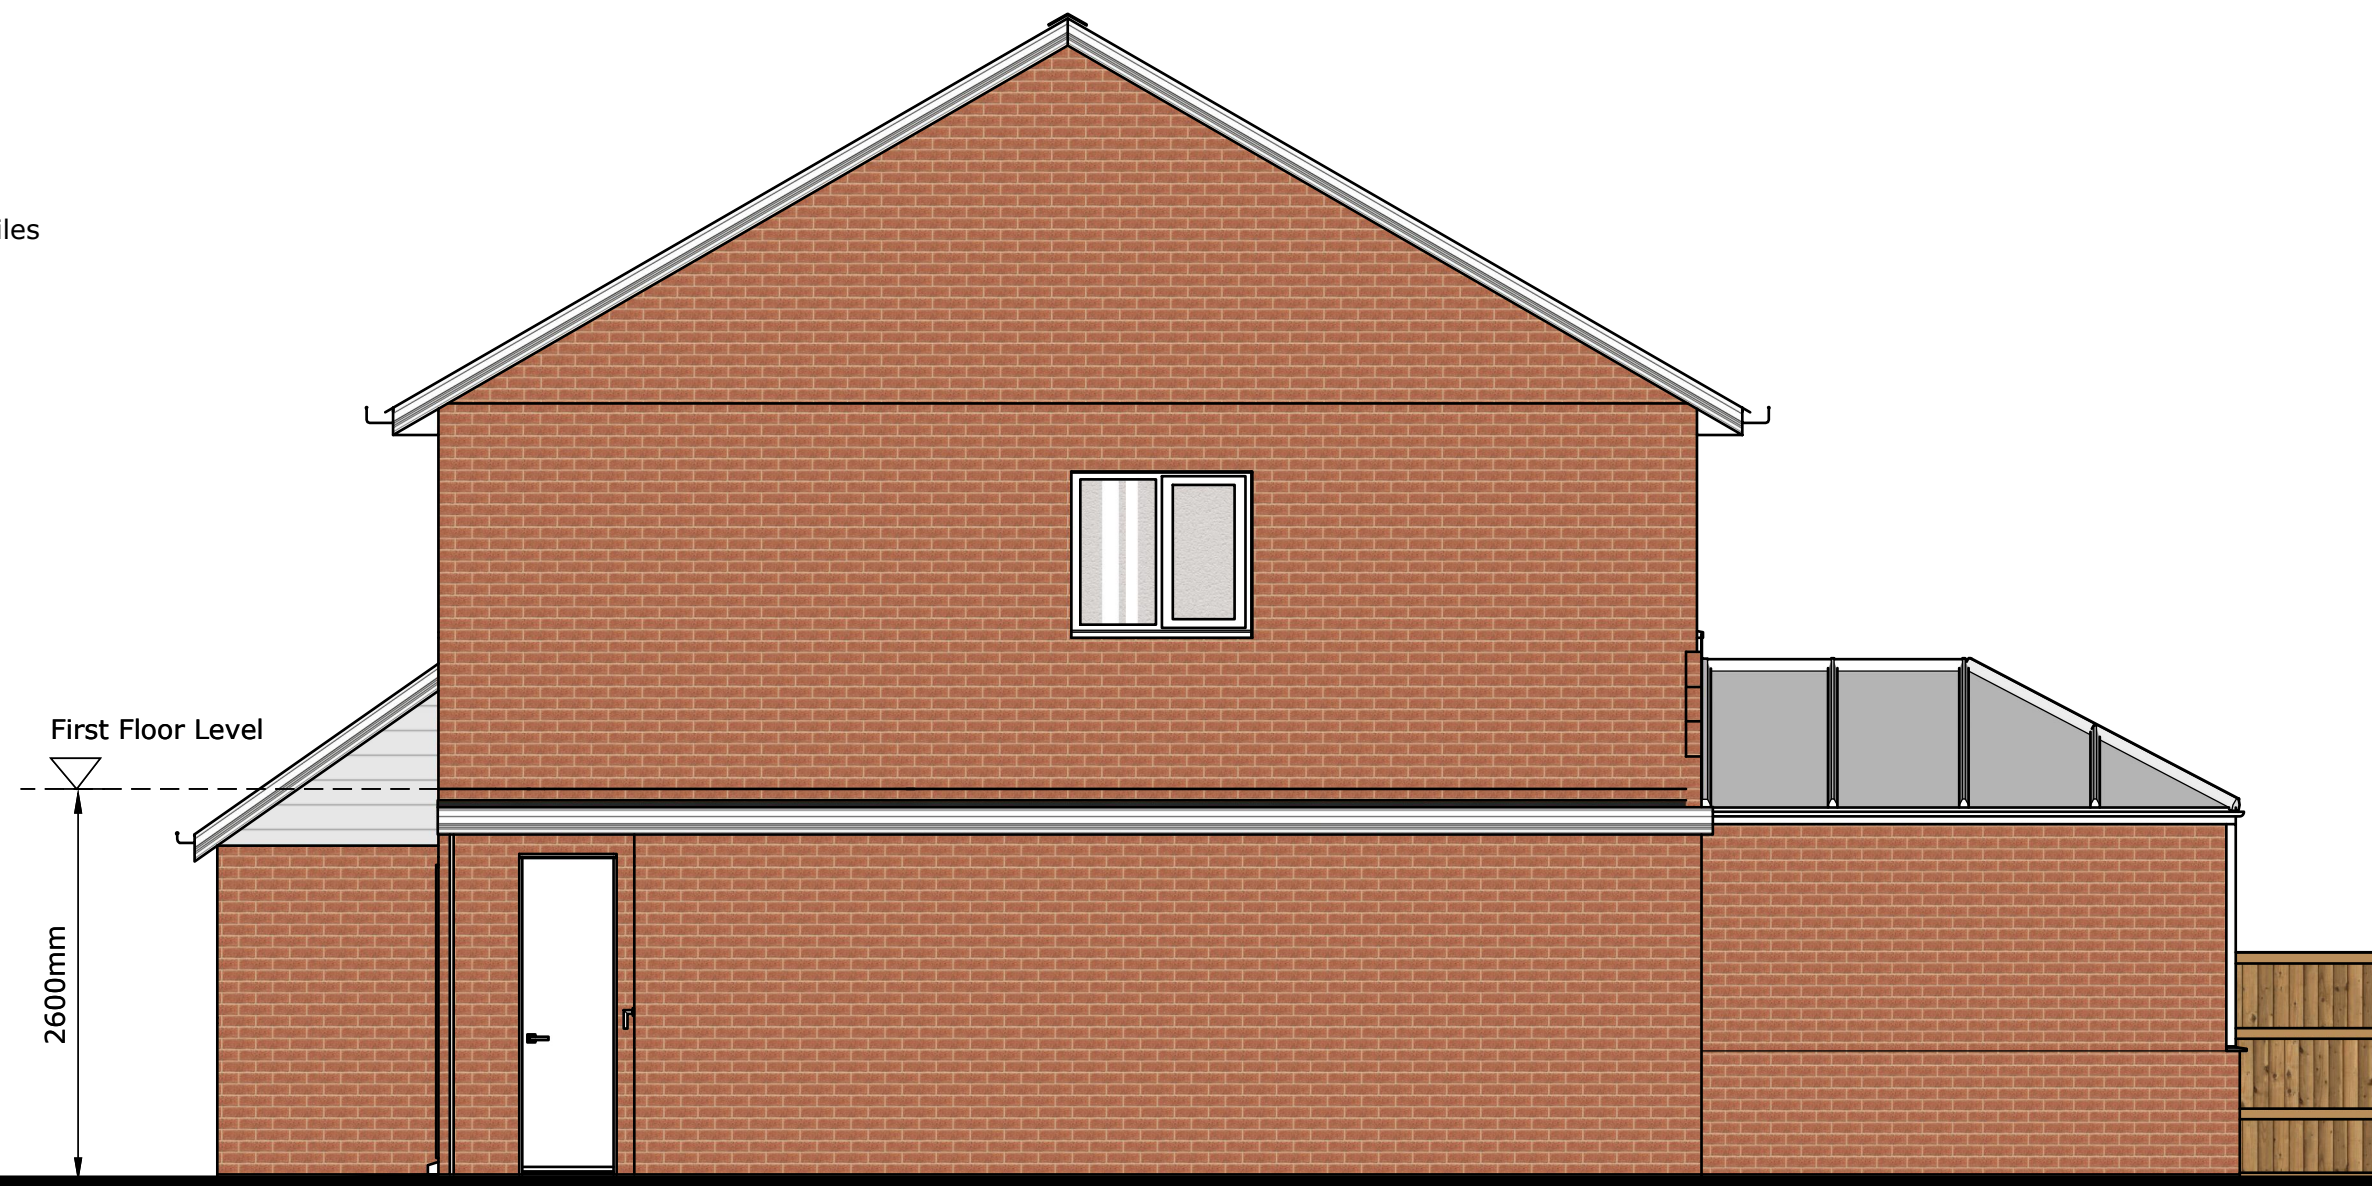


Side Elevation (Existing)

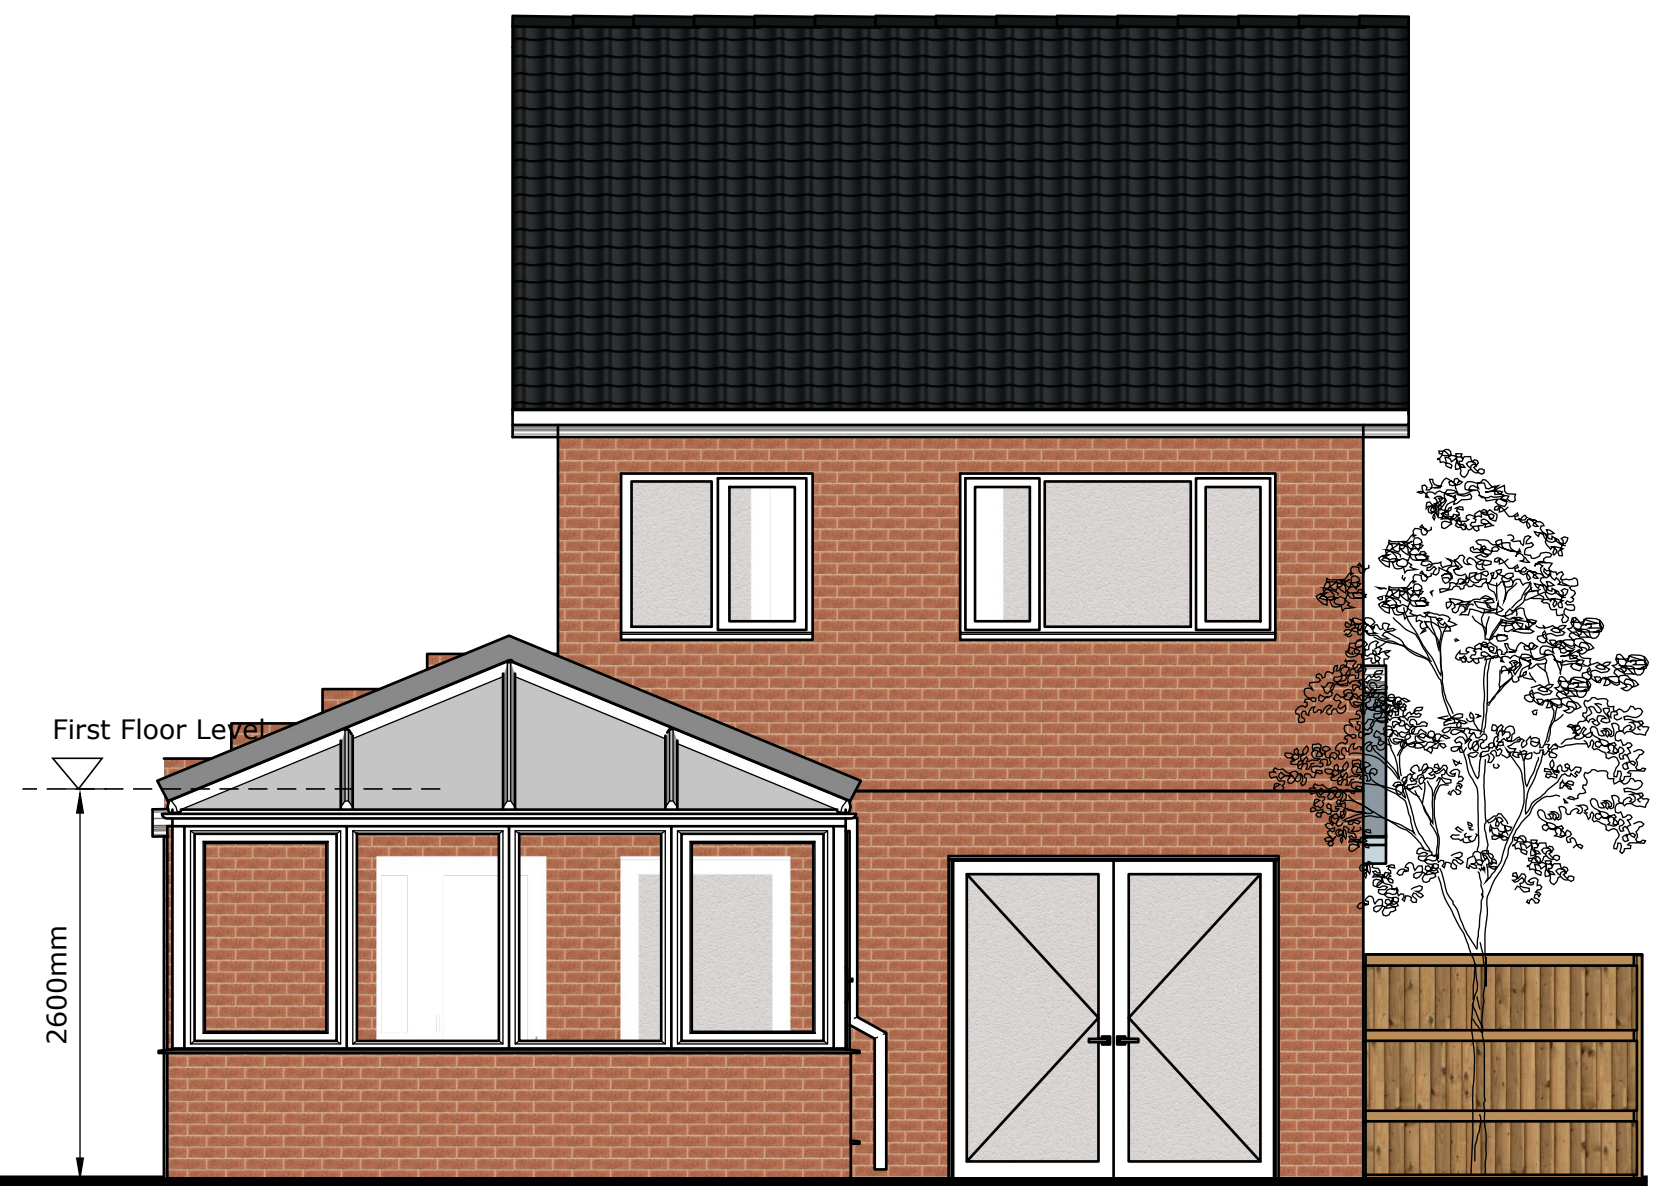

Rear Elevation (Existing)

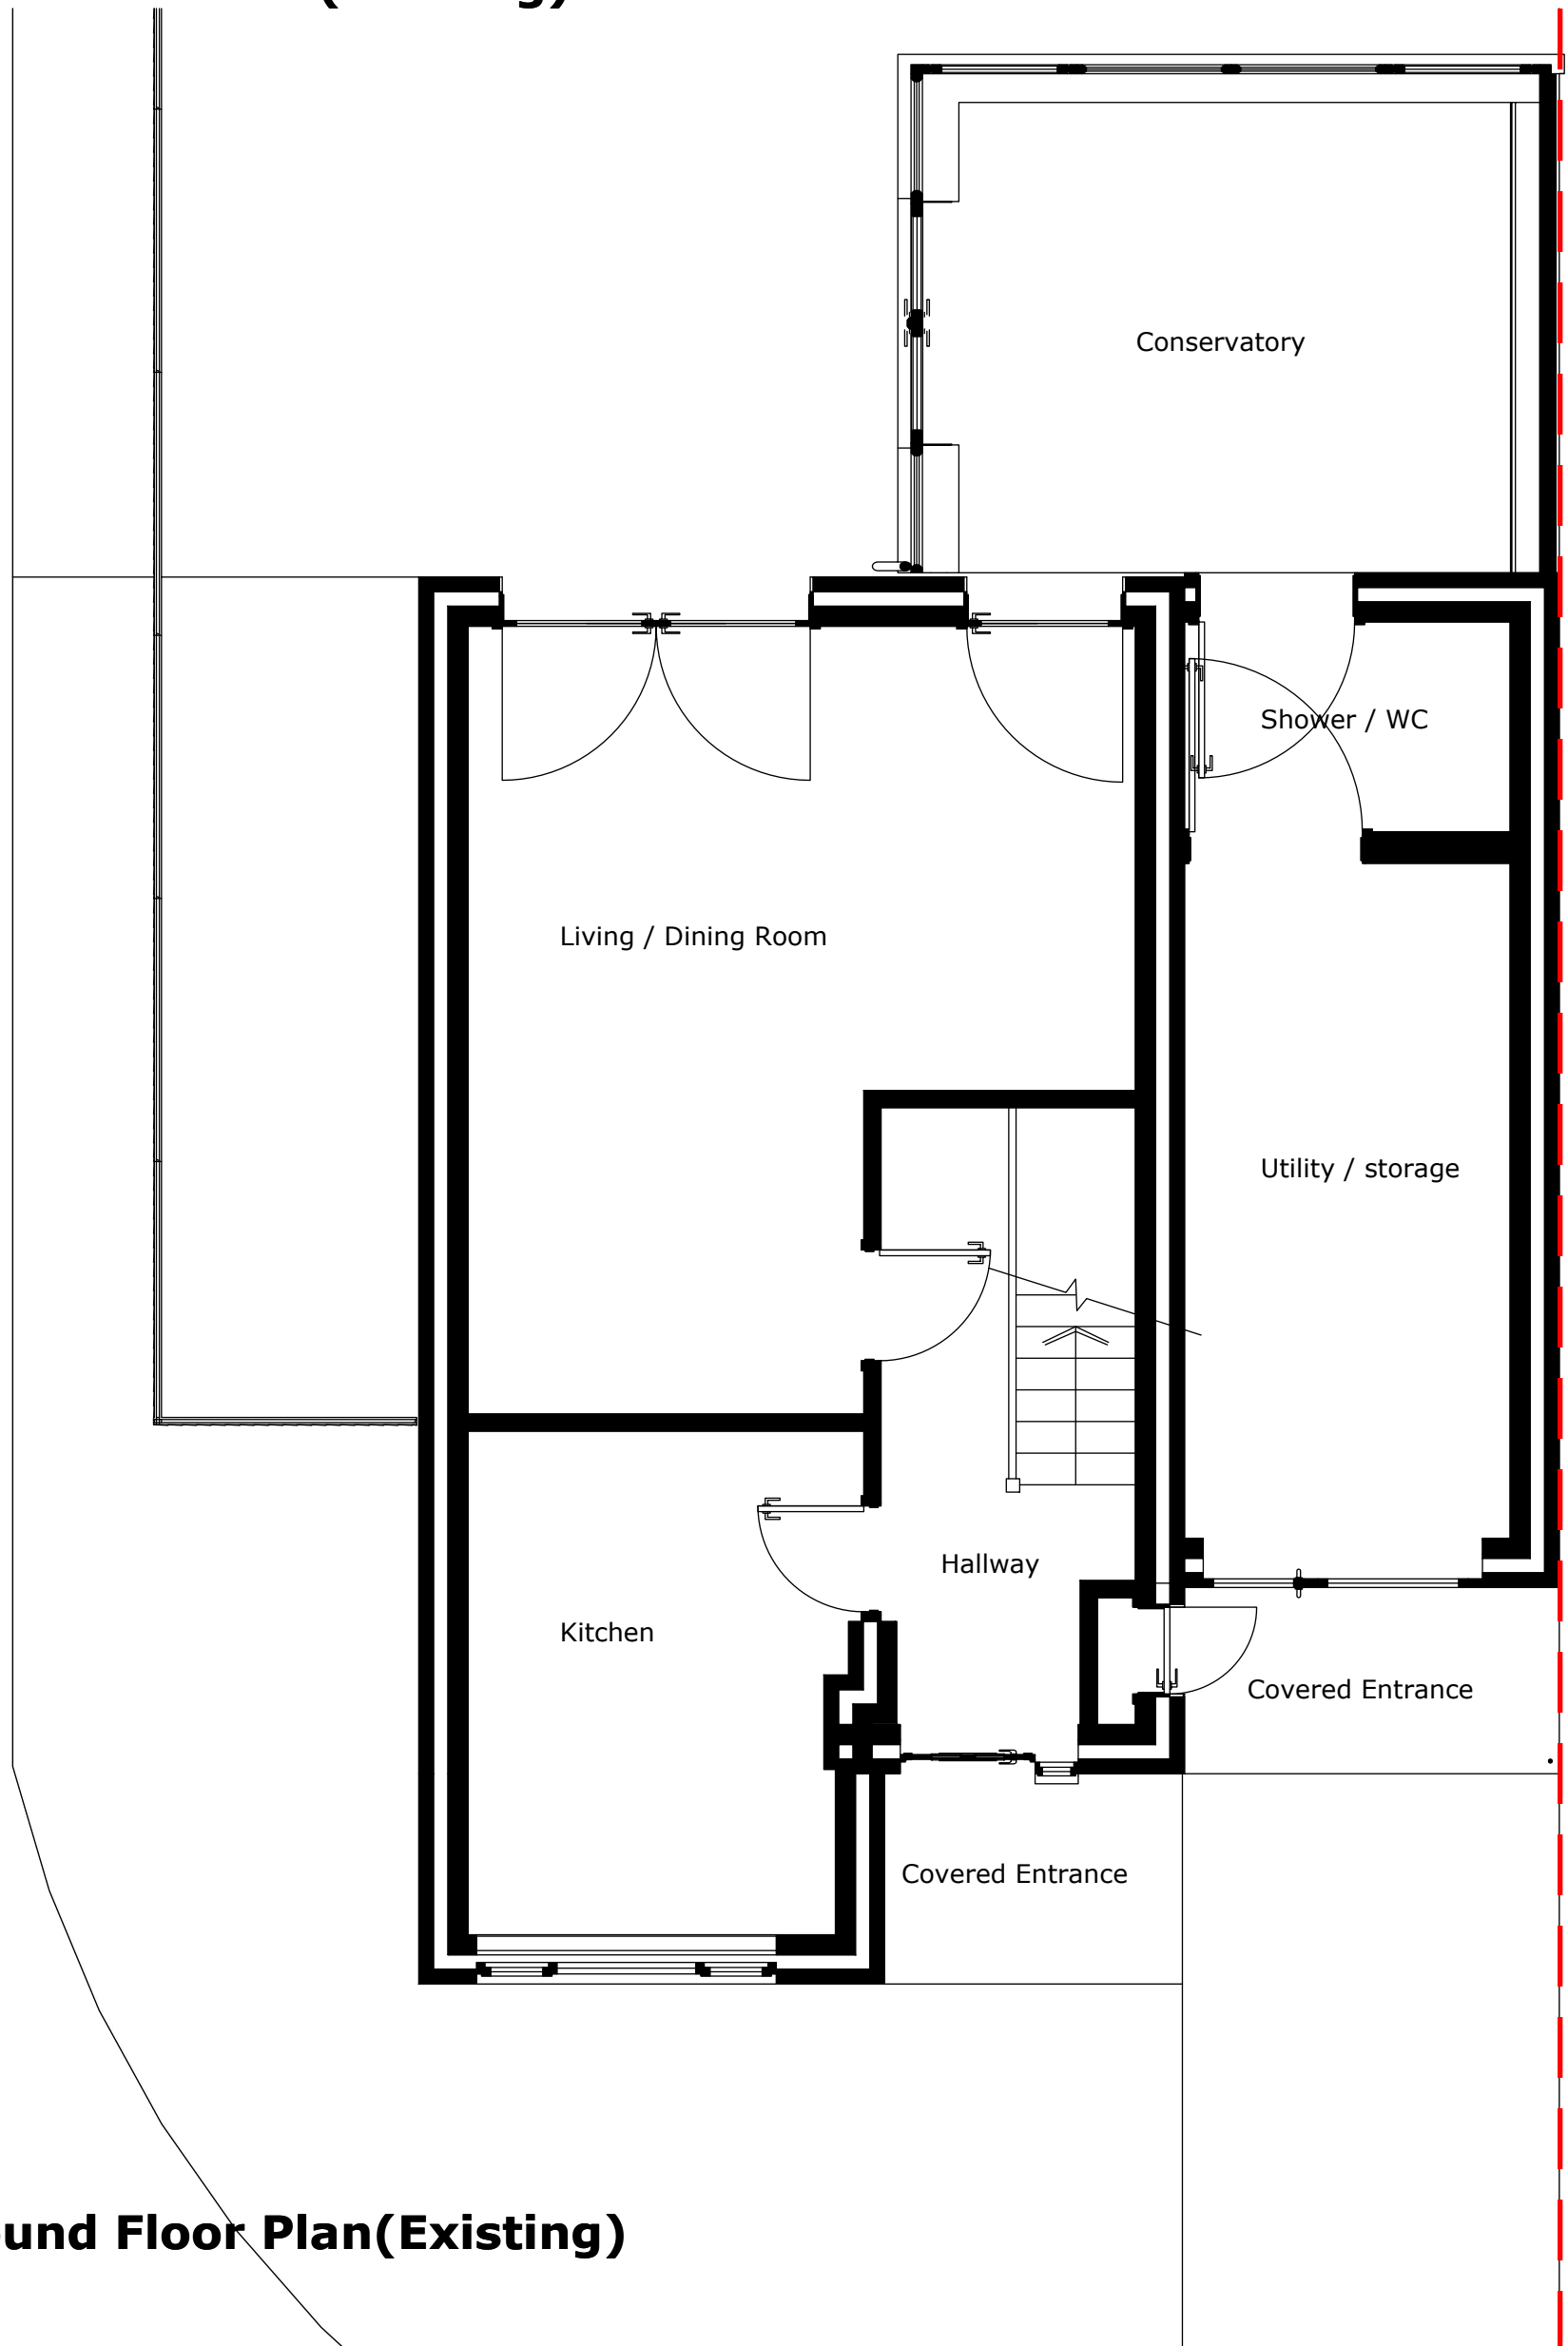

Ground Floor Plan (Existing)

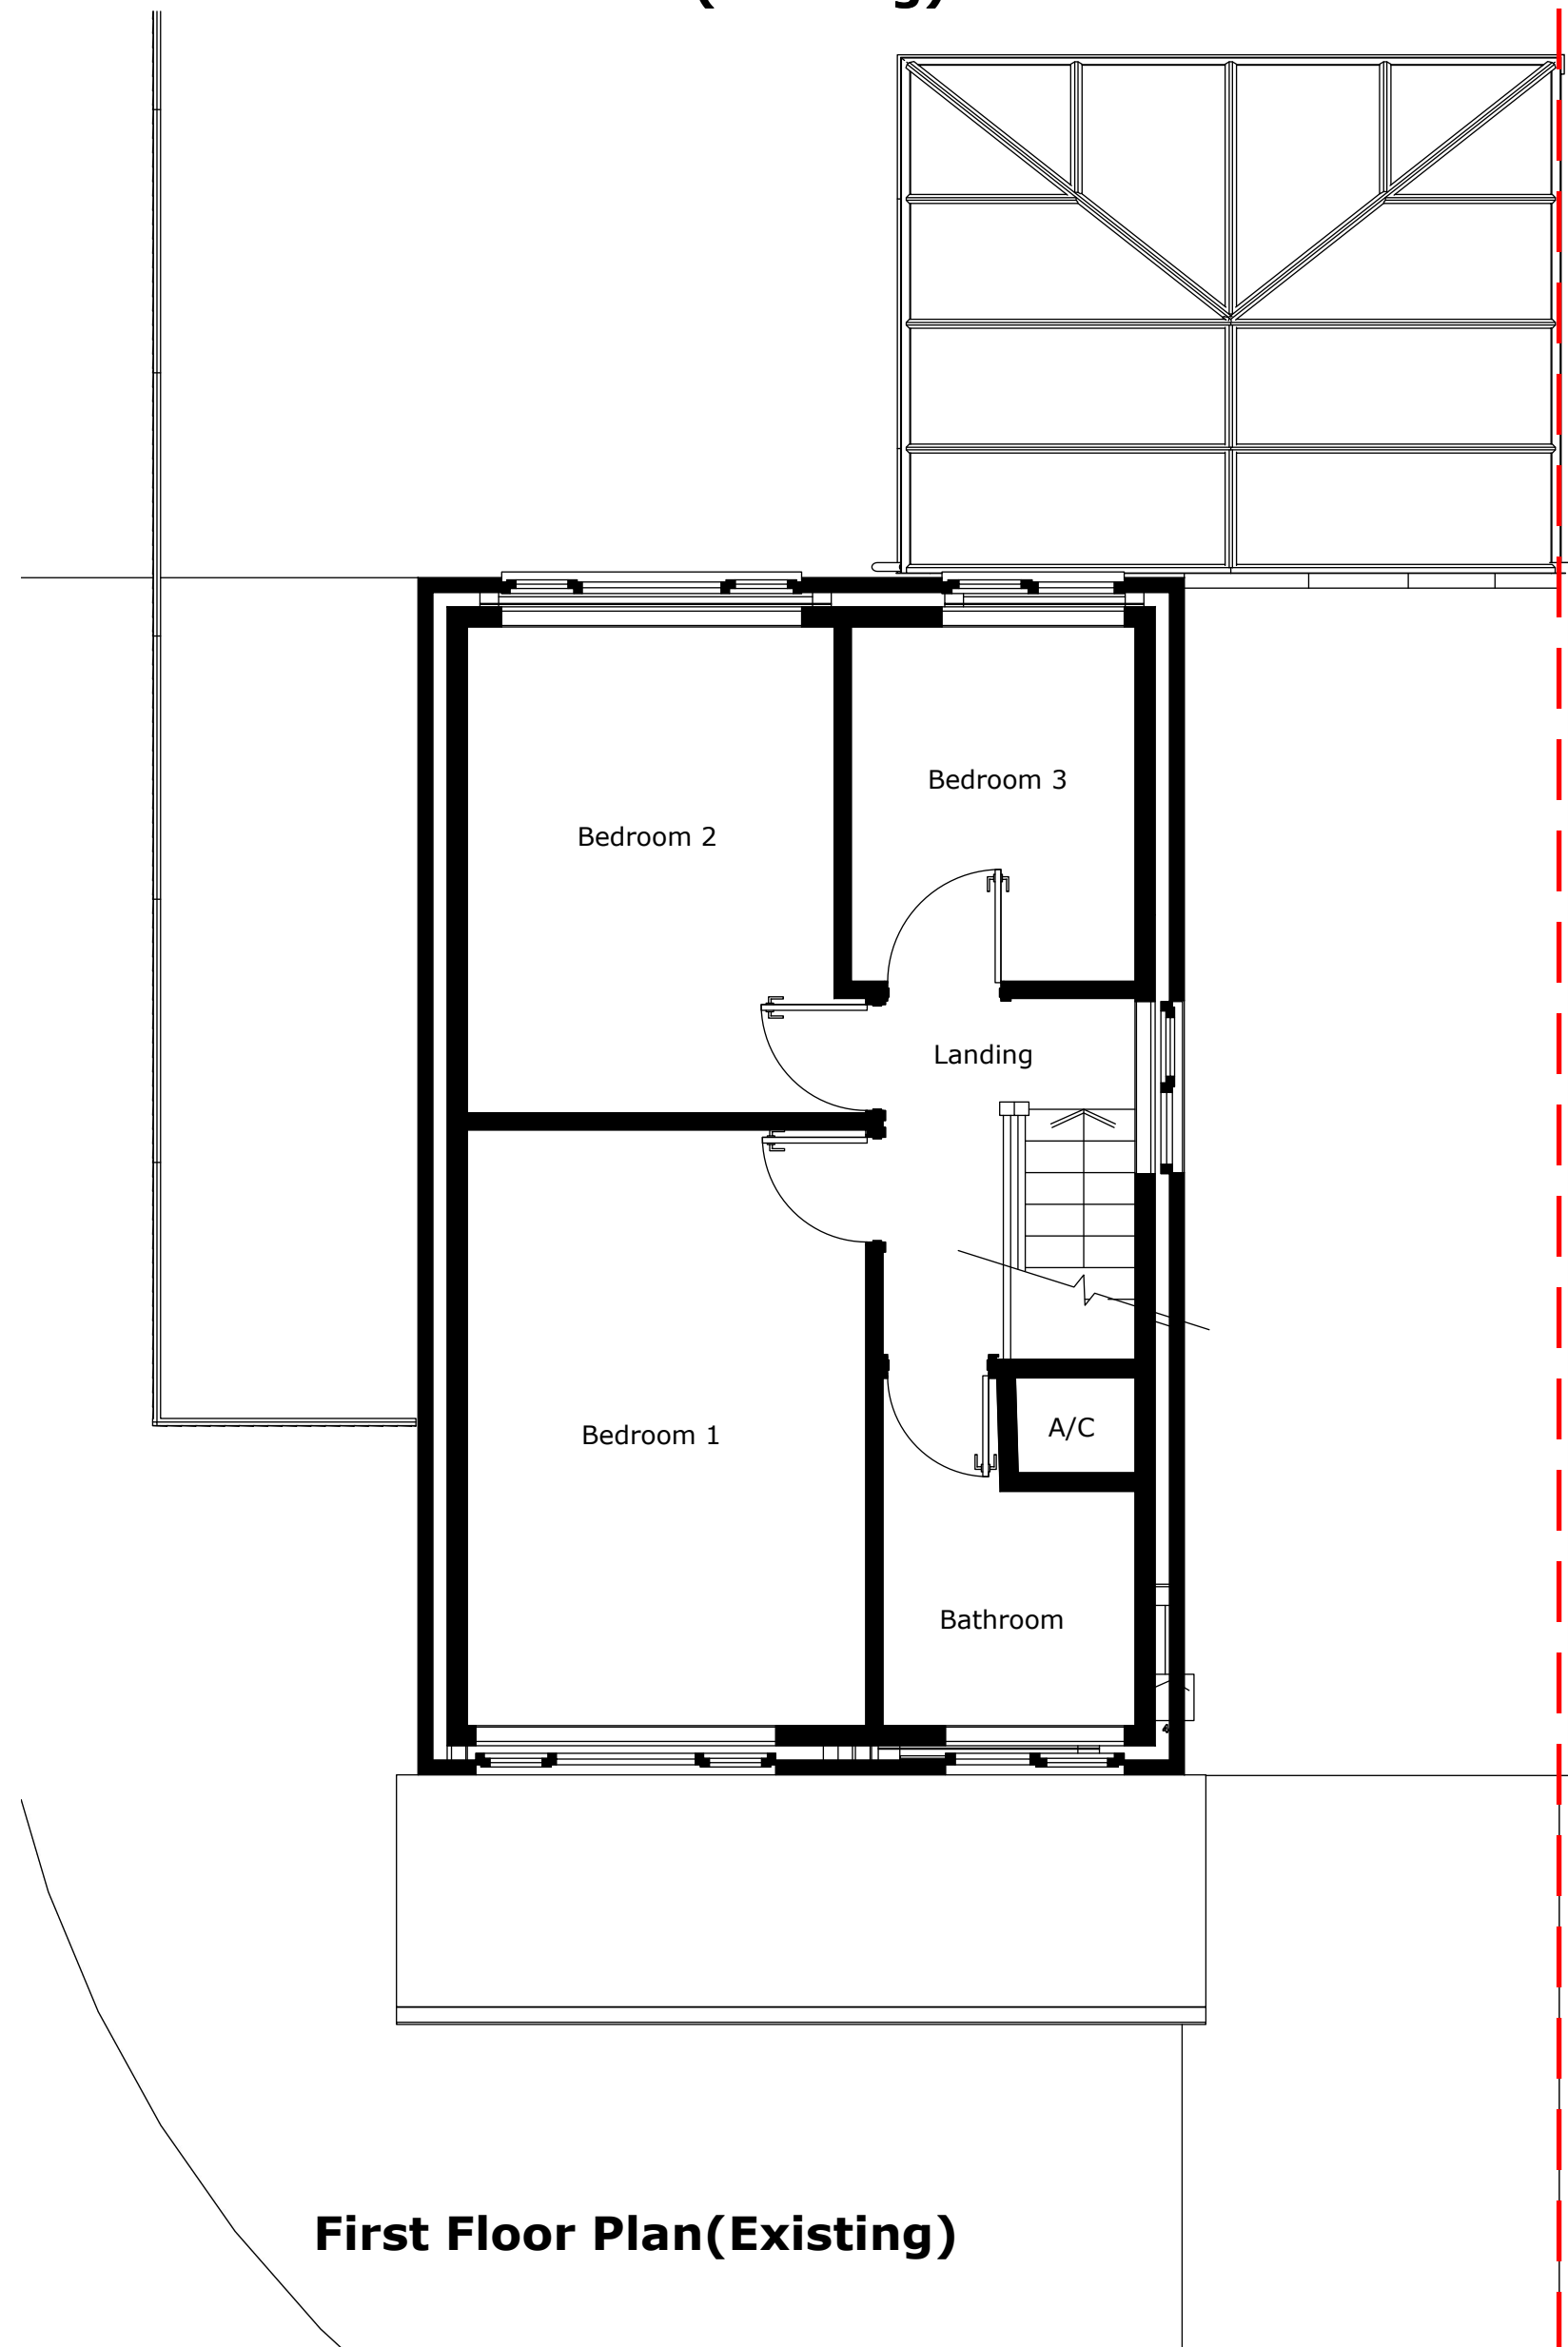

First Floor Plan (Existing)



Location plan Scale 1:1000



Existing Property



Scale 1:50

Notes

No.	Description	Date

Steve Denton Bsc(Hons) MCIAT
Chartered Architectural Technologist
30 Coldra Road, Newport NP20 4FF
mob: 07867 873307 email: stevedentonmciat@icloud.com

PROJECT
6 Hazel Walk, Caerleon NP18 3SE
SHEET
Existing Plans & Elevations

CLIENT Sue Davies	Date 01.03.2026	Project number 0126SD	Scale (@ A1) 1 : 50 / 1000
	Drawn by SJD	DRAWING NUMBER (05) 100	REV -
	Checked by -		