




PROPOSED FIRST FLOOR PLAN

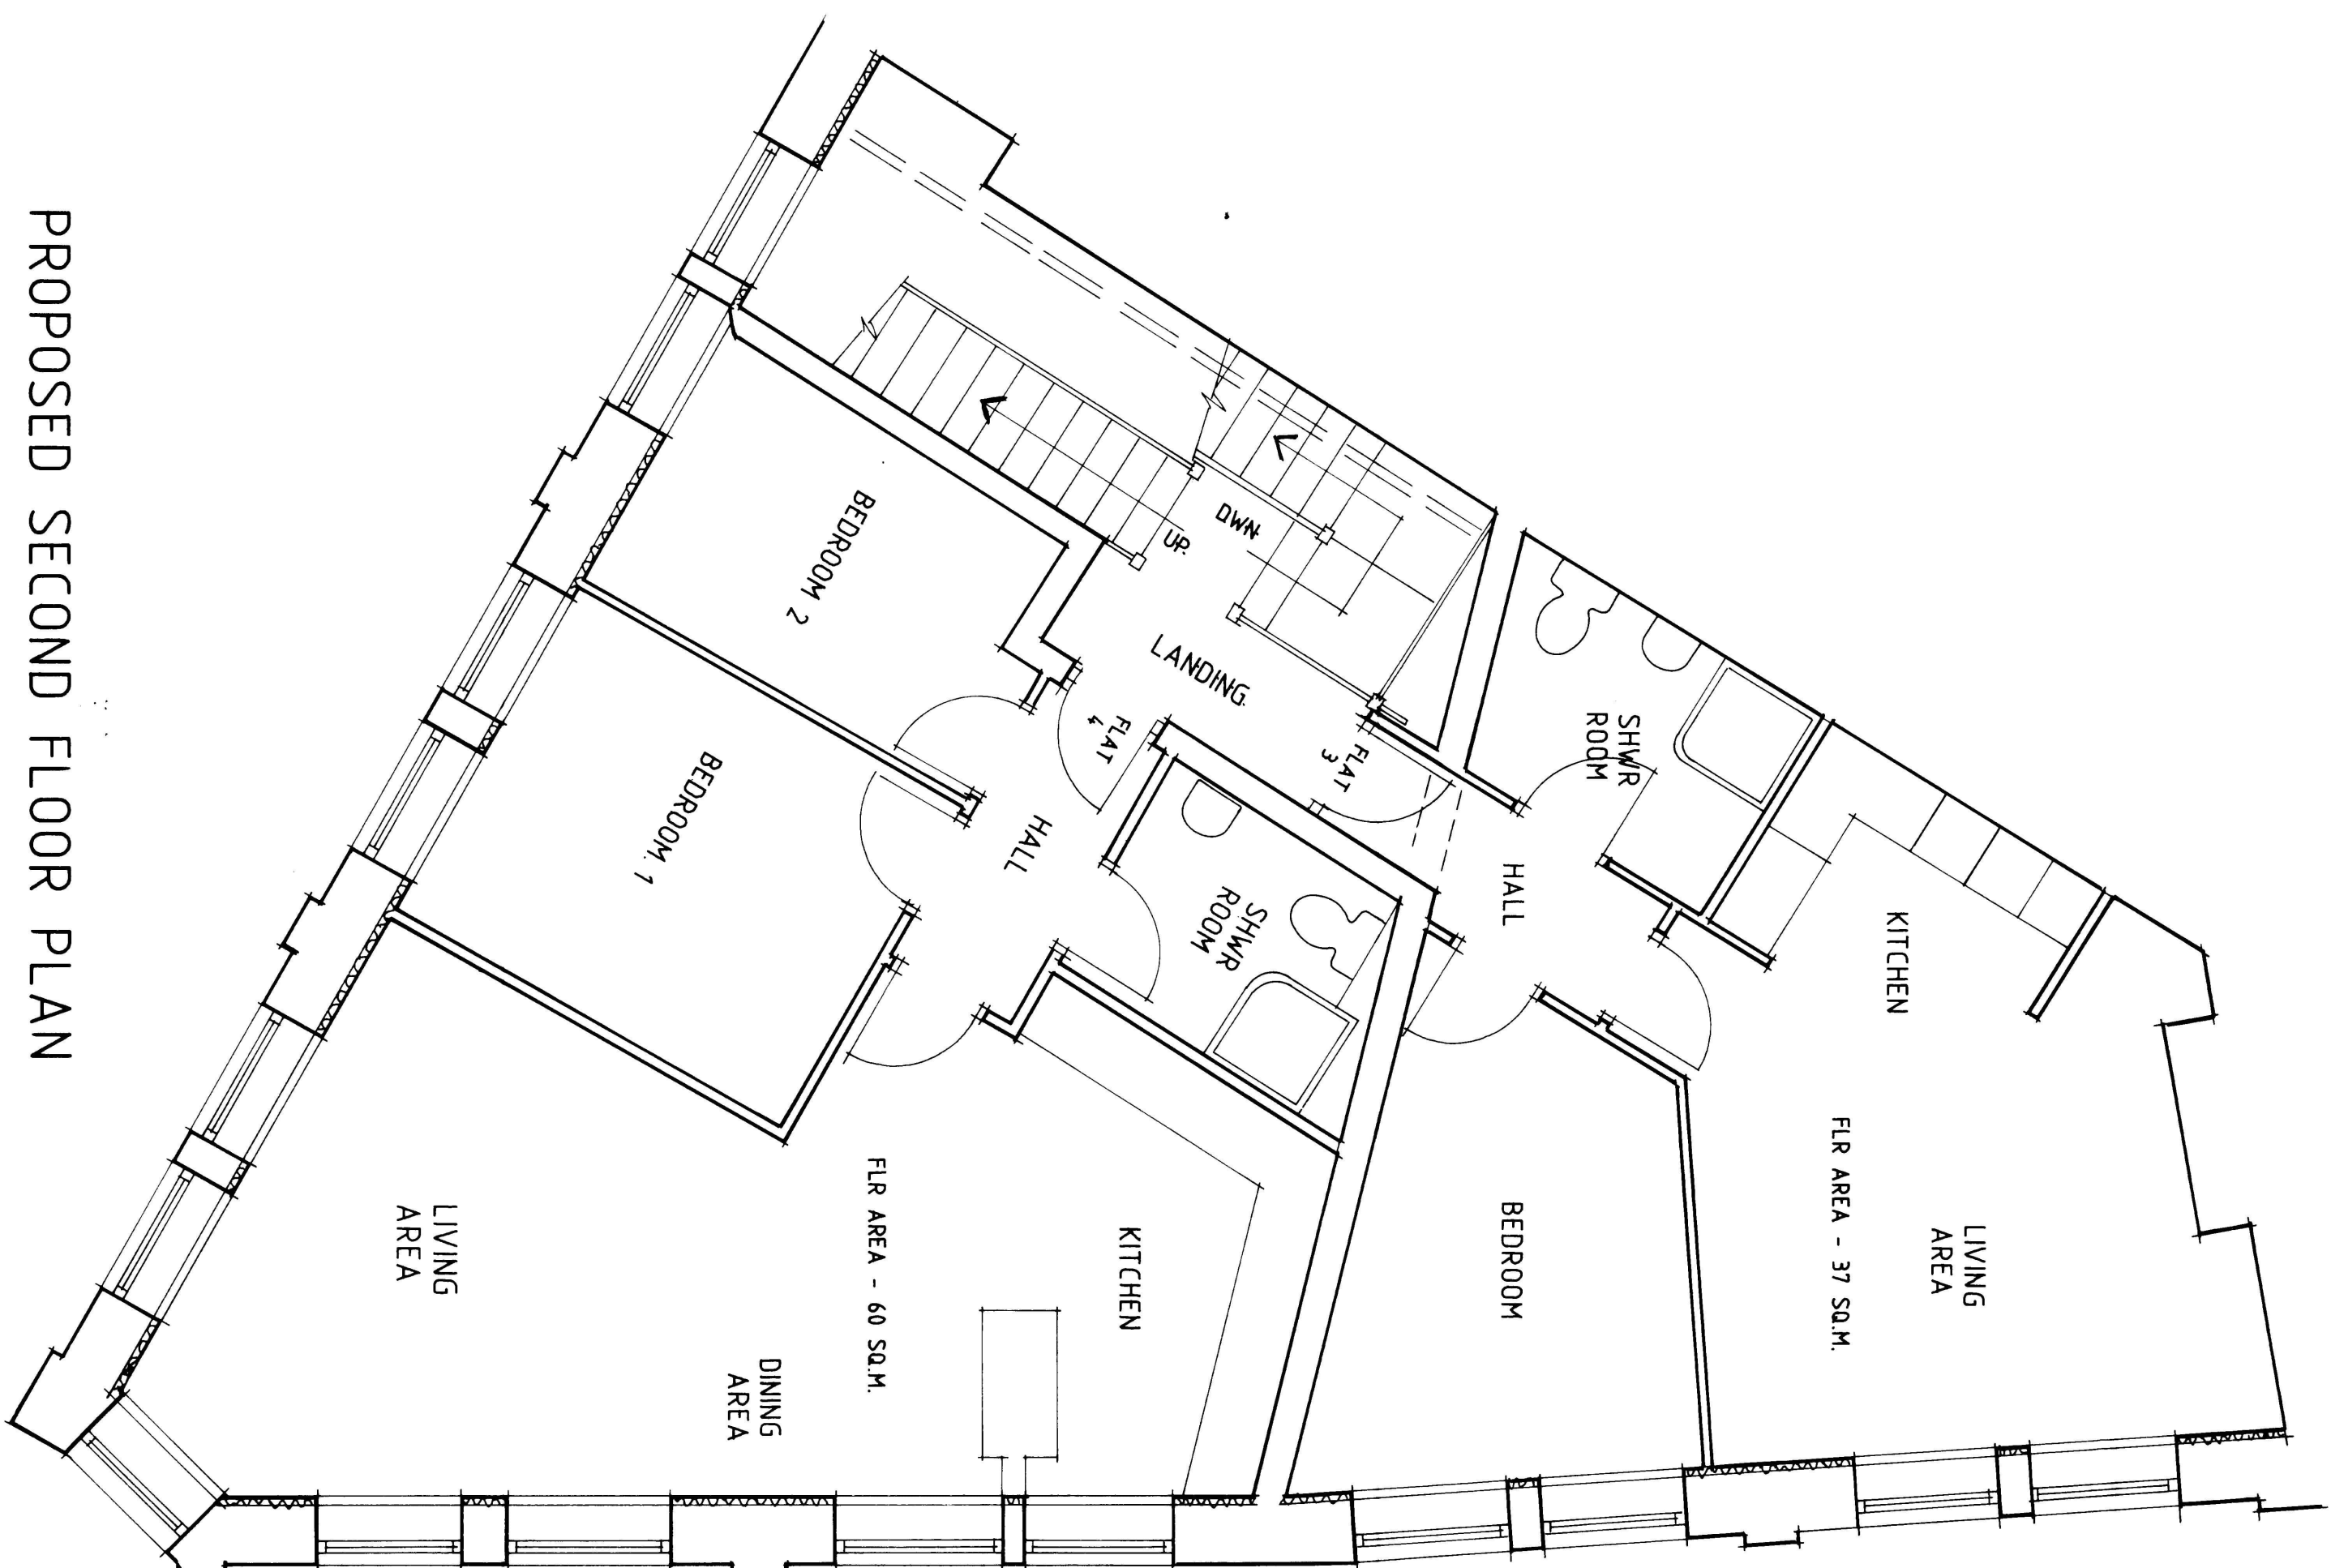

PROPOSED SECOND FLOOR PLAN

Revisions

Ref	Date	Description

K.W. DORRINGTON
ARCHITECTURAL ASSOCIATES
 Tel:(01633)857566

PROPOSED CHANGE OF USE OF UPPER
 FLOORS TO RESIDENTIAL AT -
 17-18, UPPER DOCK STREET,
 NEWPORT, SOUTH WALES.

FOR - NOOR ESTATES

PROPOSED PLANS

date: JULY 2020

scale: 1:50 ~ A1 A1

drawing number:

KD1762/2