


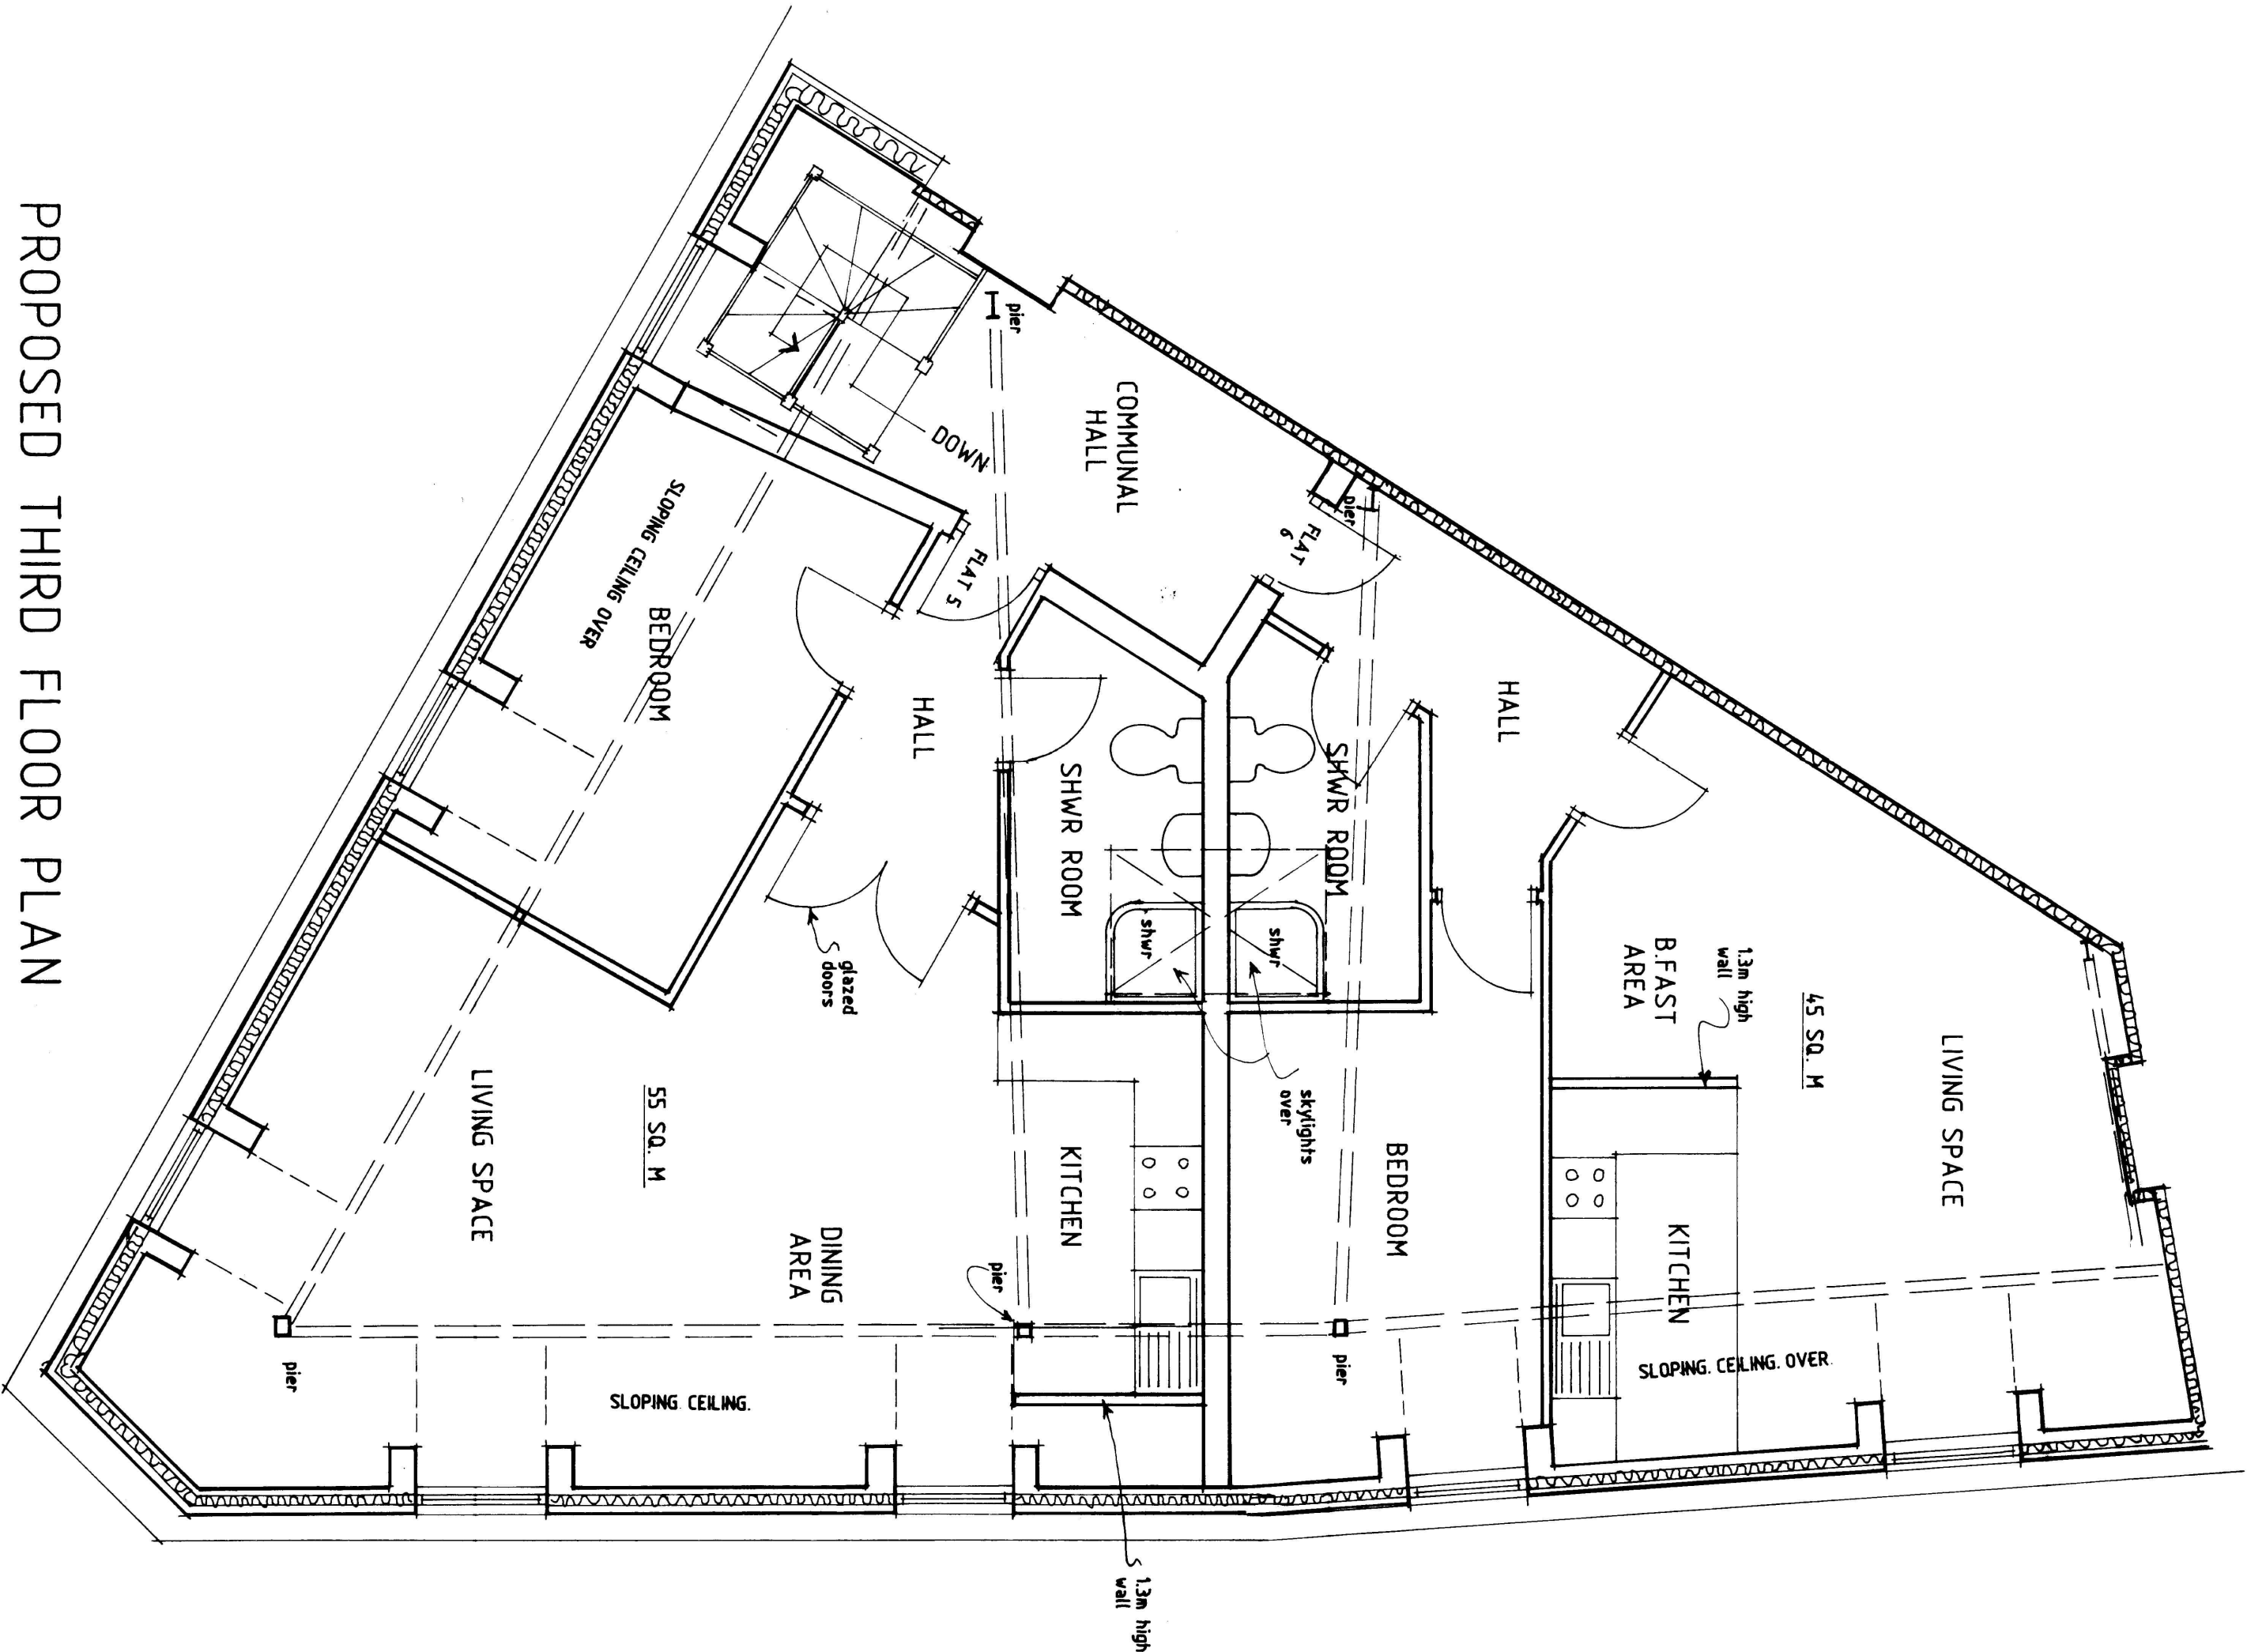

PROPOSED THIRD FLOOR PLAN

Revisions

Ref. Date Description

K.W. DORRINGTON MR
ARCHITECTURAL ASSOCIATES
Tel:(01633)857566

PROPOSED CHANGE OF USE OF UPPER
FLOORS TO RESIDENTIAL AT -
17-18, UPPER DOCK STREET,
NEWPORT, SOUTH WALES.
FOR - NDOOR ESTATES.

PROPOSED PLANS

date: JULY 2020

scale: 1:50 ~ A1 A1

drawing number:
KD1762/4