




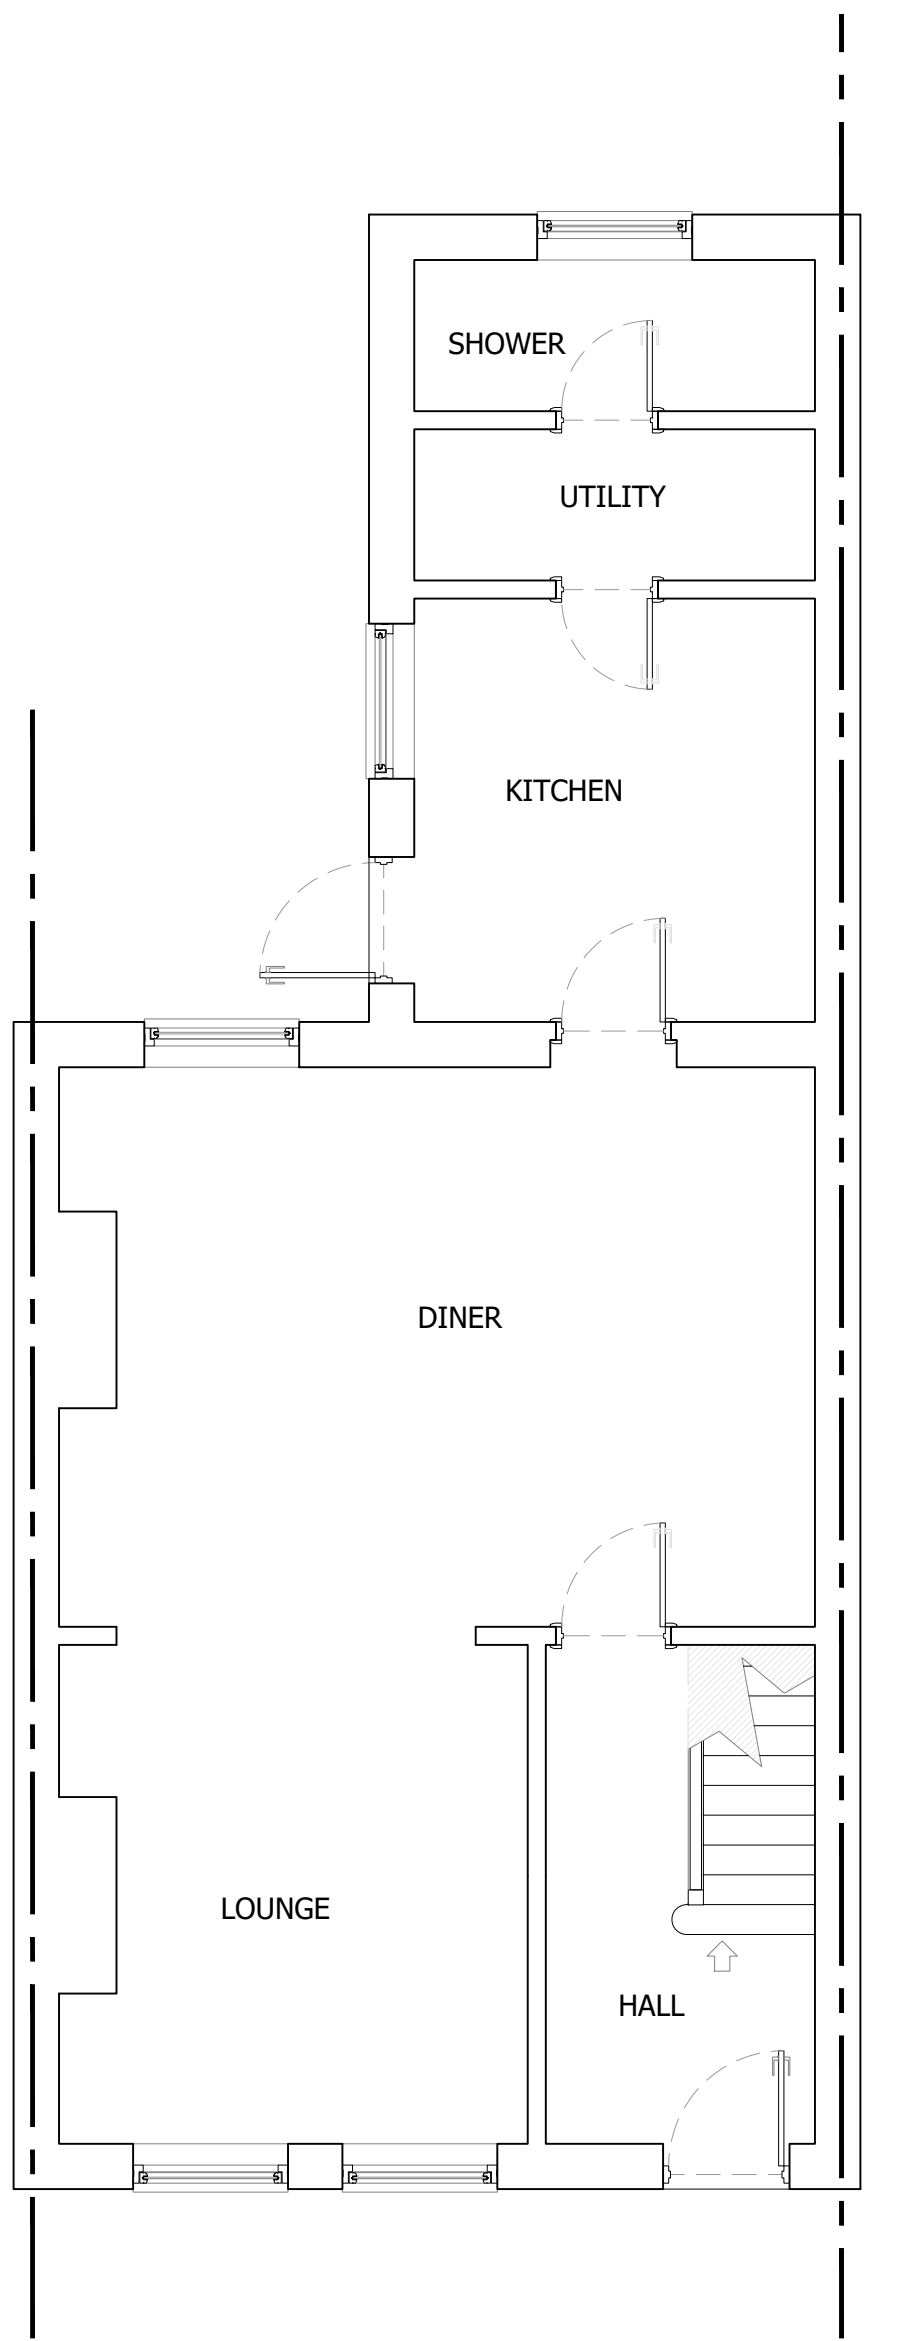


EXISTING GROUND FLOOR

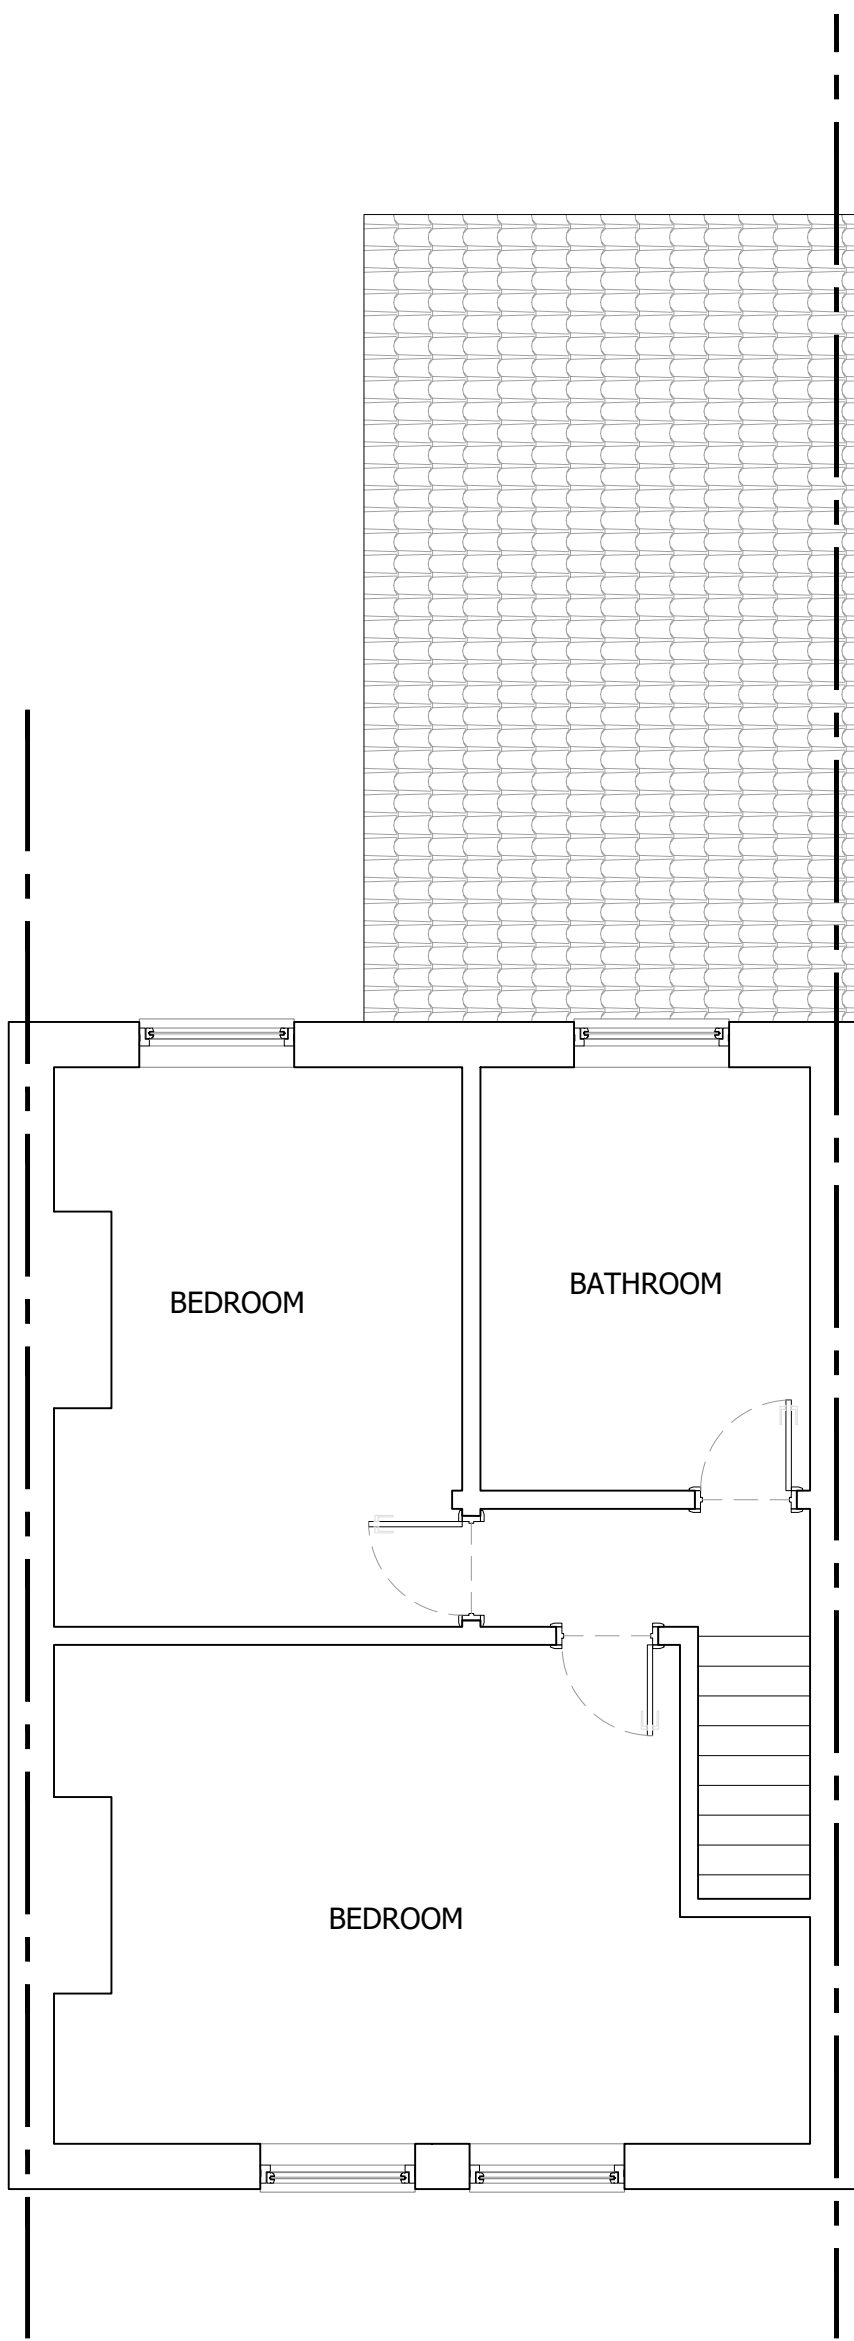


EXISTING FIRST FLOOR

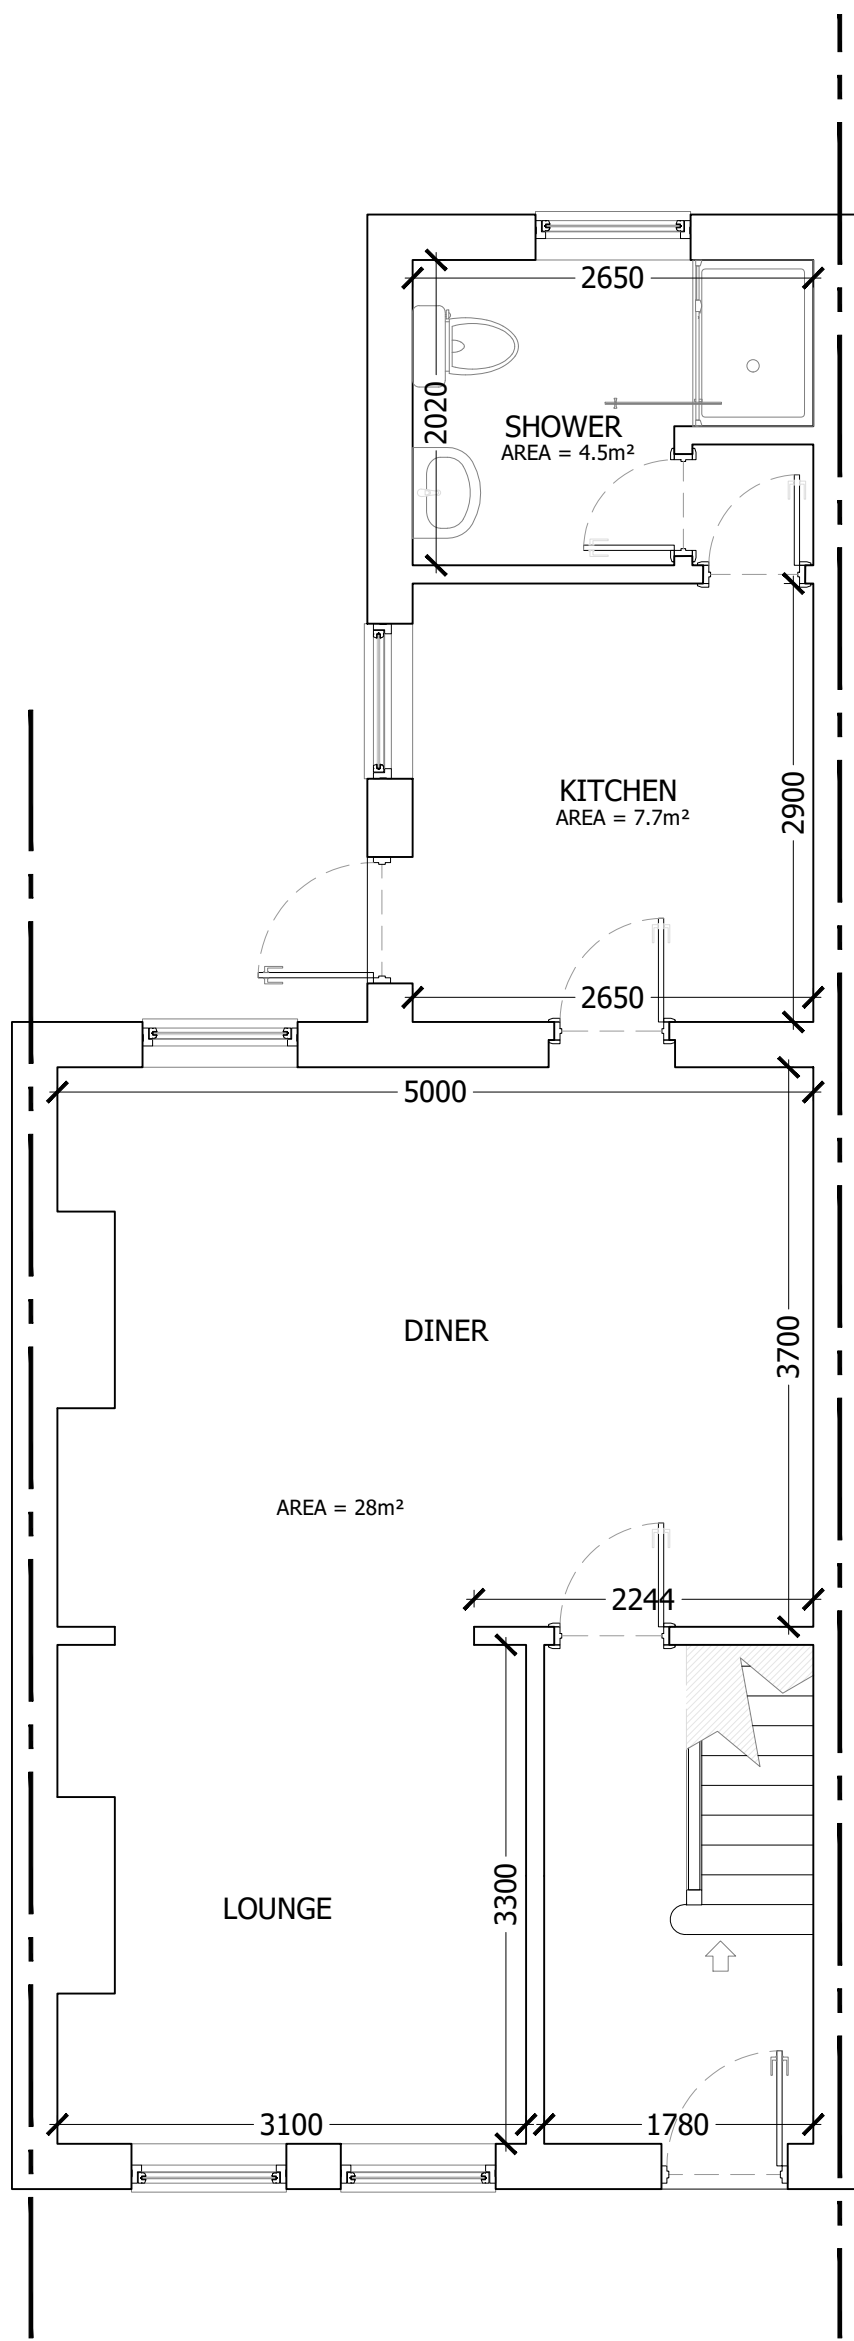


PROPOSED GROUND FLOOR

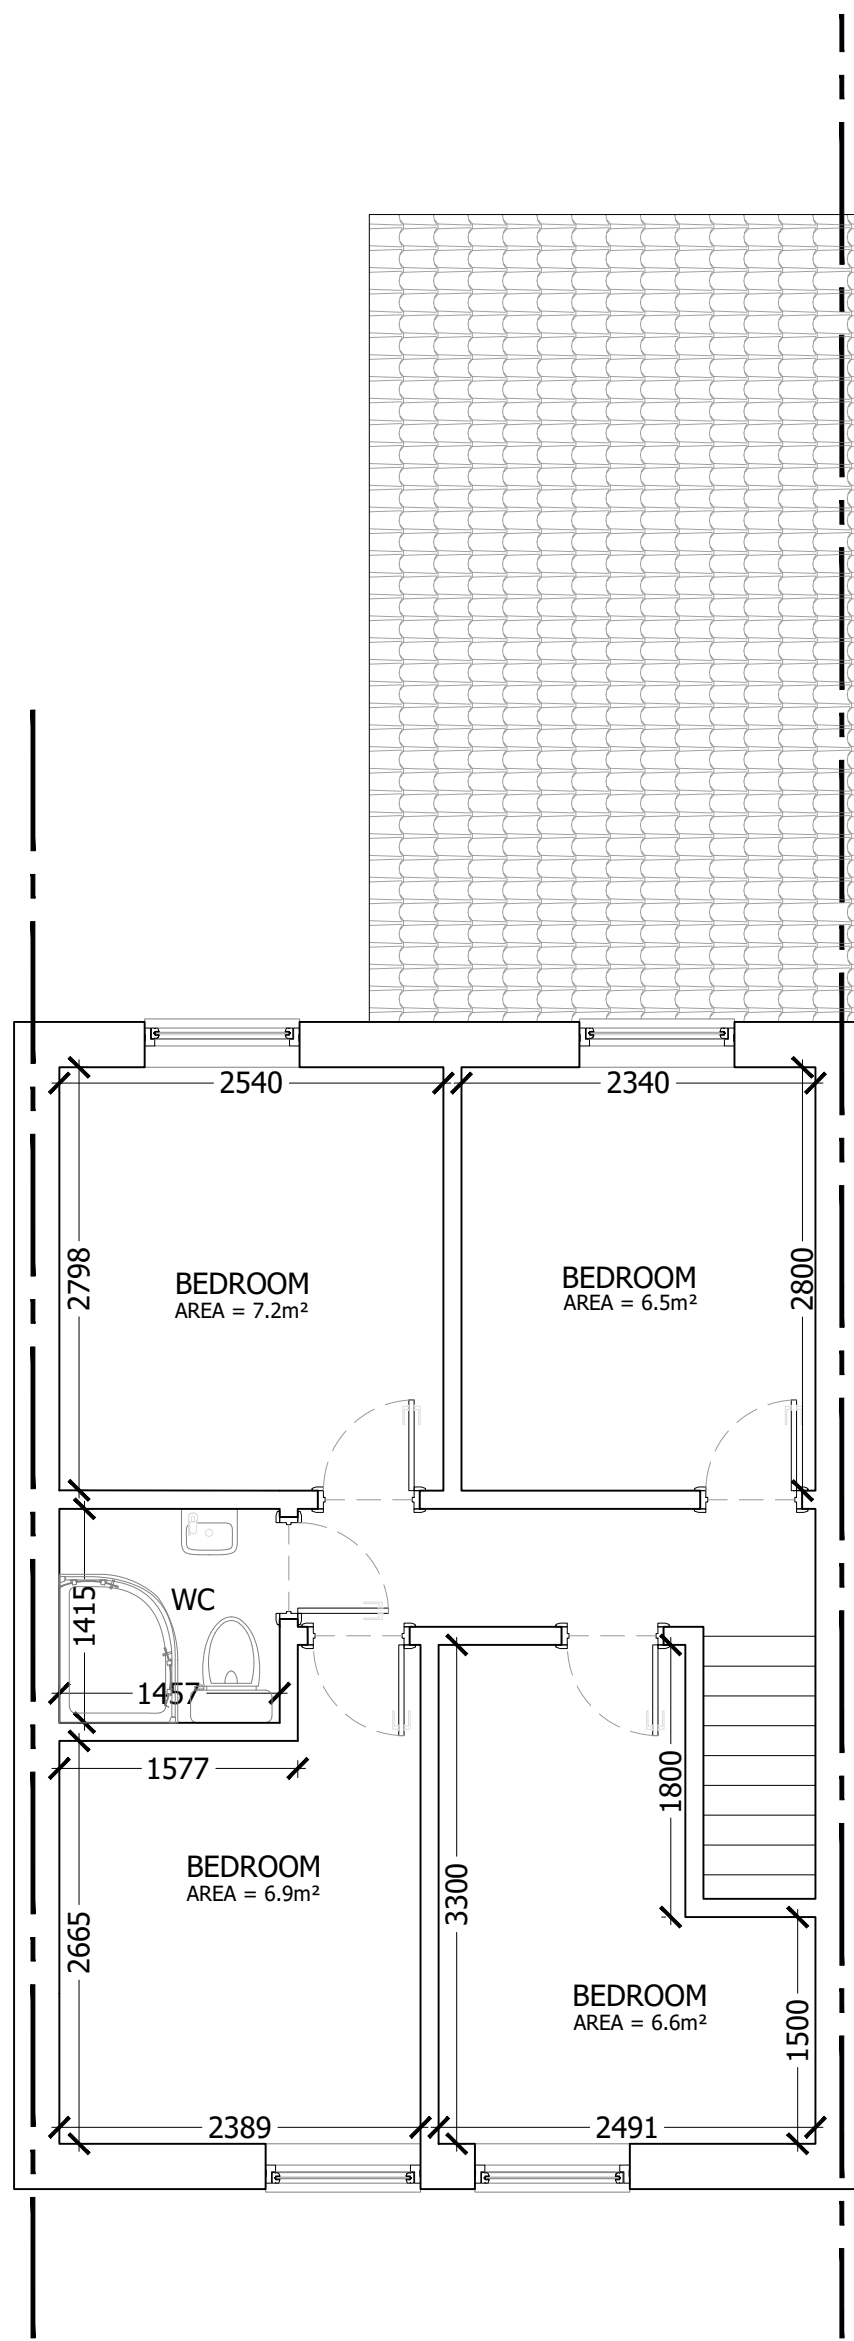

PROPOSED FIRST FLOOR

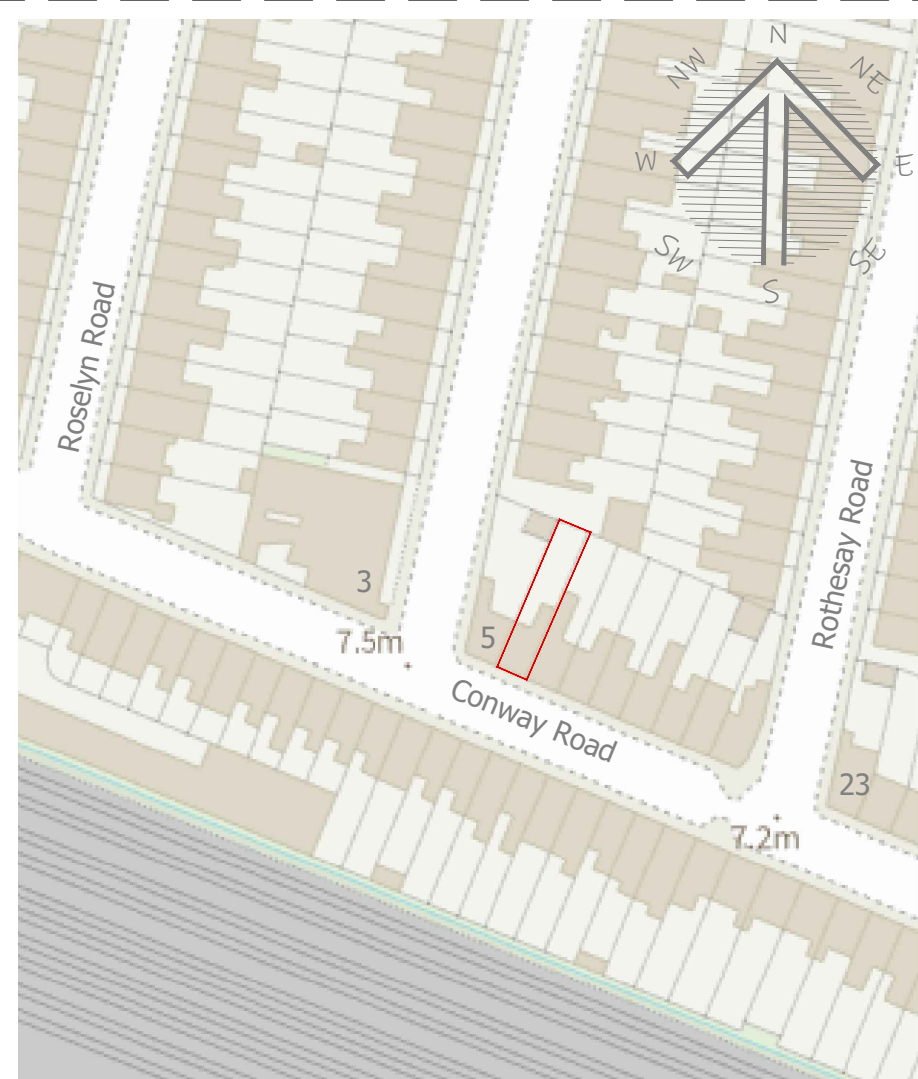

LOCATION PLAN

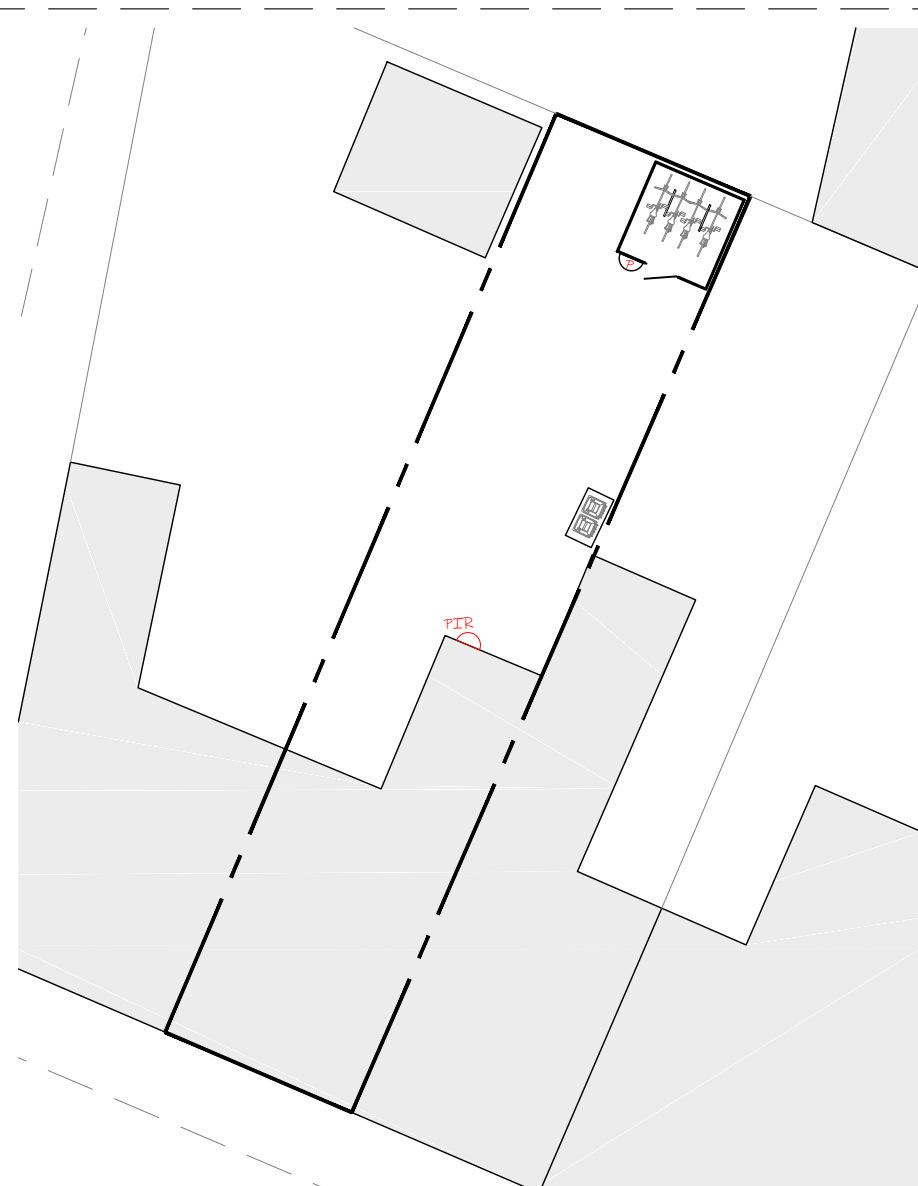

PROPOSED BLOCK/ROOF PLAN

All dimension to be checked on site prior to construction. Dimensions are for planning purposes only. All landscaping indicative only and subject to full detailed site survey. This drawings remains the copyright of Tower Residential Design and no portion should be reproduced without permission of Tower Residential Design

DRAWINGS TO BE READ IN CONJUNCTION WITH ENGINEER SPECIFICATIONS AND DETAILS.

FOR ANY STRUCTURAL STEELWORK DETAILS PLEASE REFER TO STRUCTURAL ENGINEER DRAWINGS AND CALCULATIONS.

LRJ PLANNING.
<http://lrjplanning.co.uk/>
+447984 145 955
info@lrjplanning.co.uk
Newport, NP20 5AB, U. K.

LRJ PLANNING
Planning, Design and Development

TITLE:


PLANNING
EXISTING
+
PROPOSED PLANS

7 Conway Road
Newport
NP19 8PA

DRAWN: AAV DATE 13/08/2025


SCALES: A1 REVISION A - 12.11.25

DRG No. TRD-222515 - A1/01

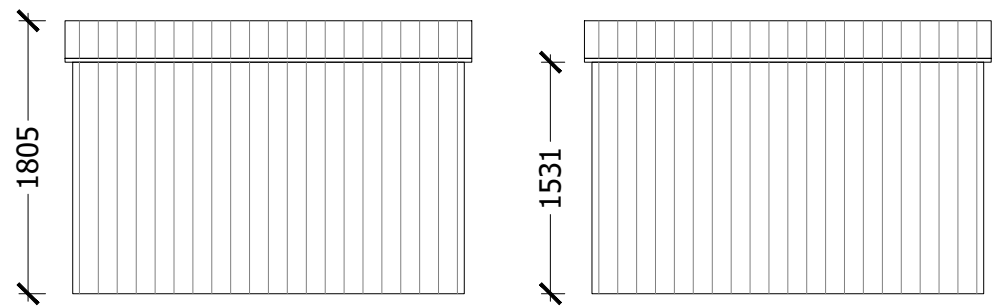


PROPOSED REAR VIEW


SIDE VIEW

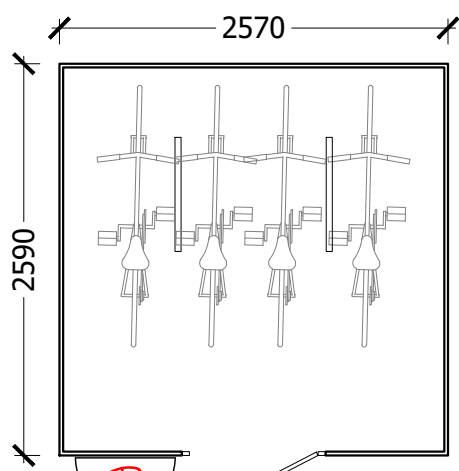

FLOOR PLAN

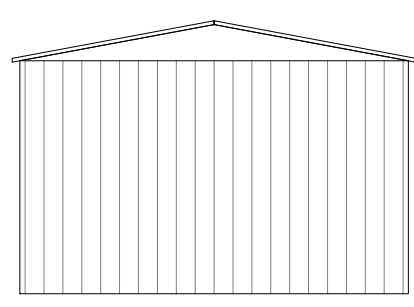

SIDE VIEW

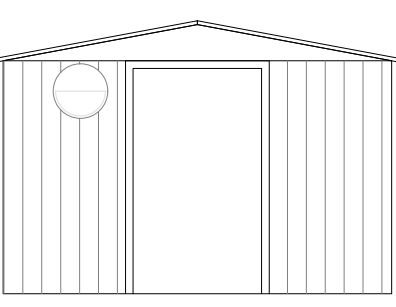

FRONT VIEW

Drawings by

