


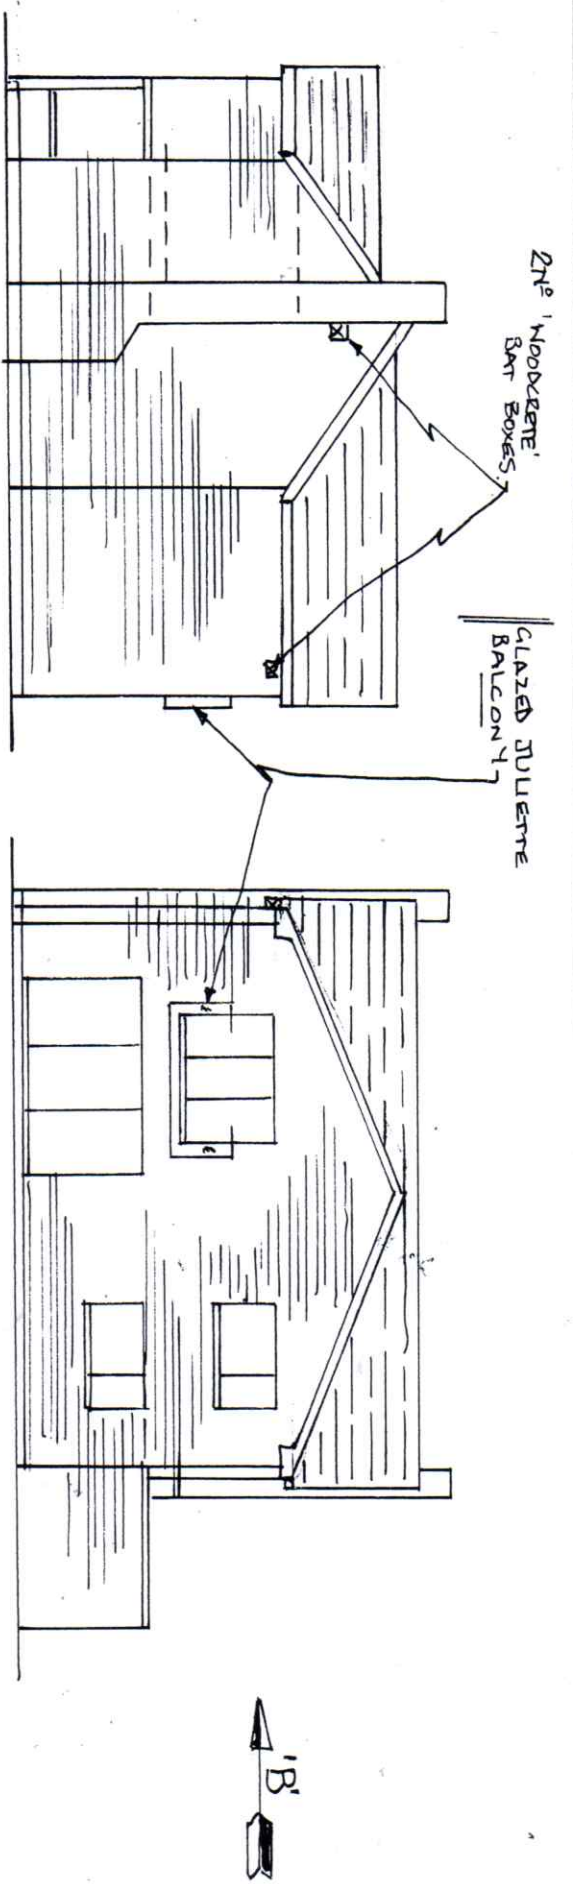


PROPOSED SIDE ELEVATION

PROPOSED REAR ELEVATION

OPaque GLAZED WINDOW

PROPOSED FINISHES - ALL TO MATCH EXISTING.
 WALLS - BUFF FACING BRICK
 ROOF - BROWN TILES.
 WINDOWS & DOORS WHITE UPVC
 BI-FOLDS - WHITE ANODISED ALUMINIUM.

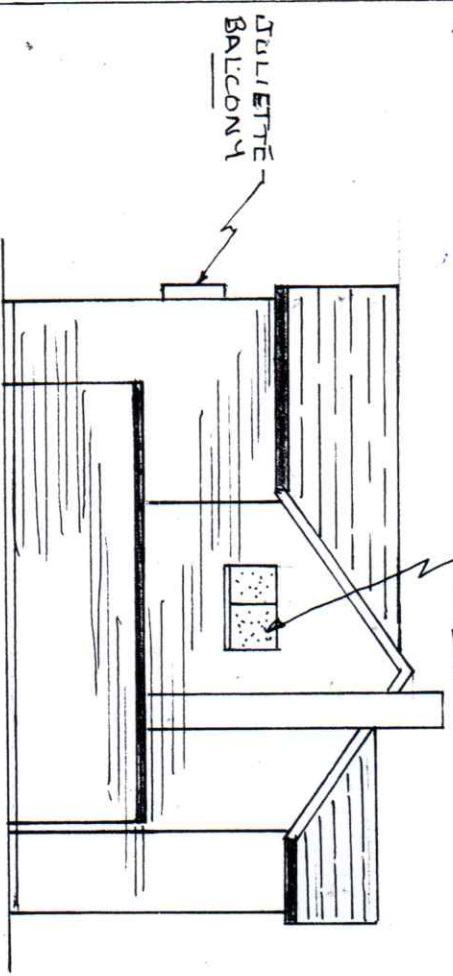

PROPOSED SIDE ELEVATION

(VIEW ON ARROW 'B')

00A3

PROPOSED ELEVATIONS FOR 118, VALE VIEW, NEWPORT.

SCALE 1:100
 DRG. REF. 4