
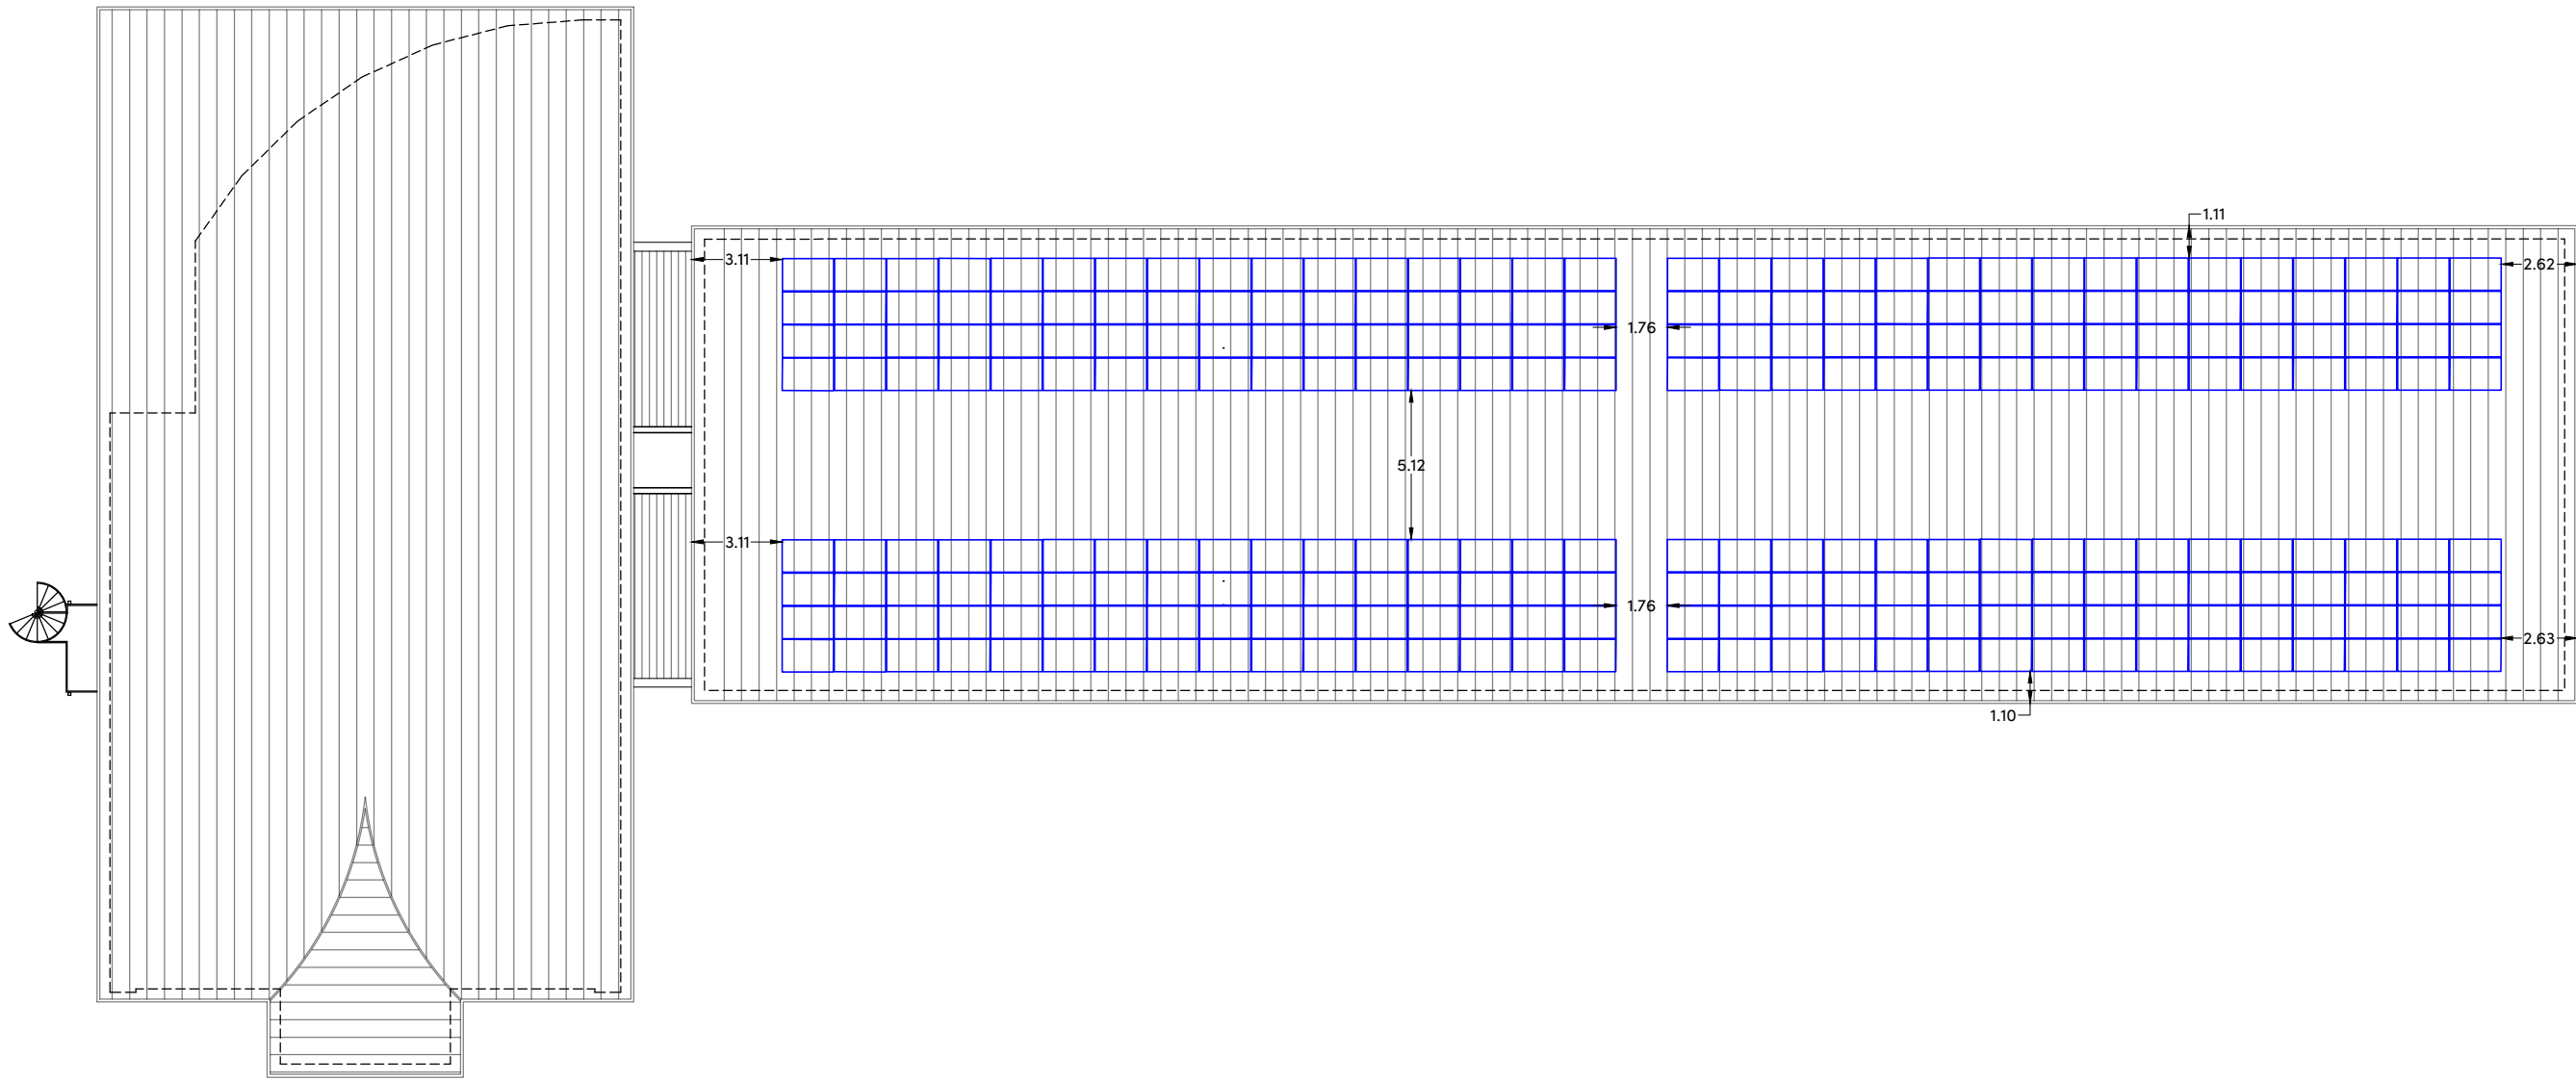


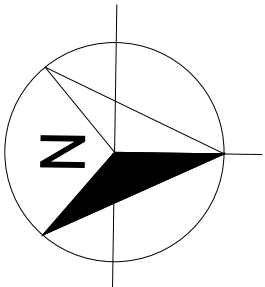

NOTES

- 1) ALL DIMENSIONS TO BE CHECKED ON SITE AND NOT SCALED FROM THIS DRAWING.
- 2) HOLLIS SHALL BE INFORMED IN WRITING OF ANY DISCREPANCIES.
- 3) ALL DIMENSIONS ARE IN METRES ONLY.
- 4) THE ORIGIN AND ORIENTATION OF THE SURVEY GRID RELATE TO AN ARBITRARY GRID.
- 5) ALL LEVELS ARE BASED ON AN ARBITRARY DATUM.

KEY

A	Alarm	NR	Handrail
A/C	Air Conditioner	IC	Inspection Cover
AL	Arch Level	ICM	Intersection
ALH	Arch Height	IBF	Iron Bolling Fence
ASL	Arch Spring Level	JB	Junction Box
ASL	Arch Spring Level	L	Light
ATM	Automated Teller Machine	LS	Liter Bin
B	Bollard	M	Maximum
BGP	Break Glass Point	MMH	Maximum Housch Height
BS	Beam To Beam Height	Mn	Minimum
Br	Brick	OVH	Overhead
BTW	Brick Between Wall	OP	Open Standard Fence
BLL	Beam Soffit Level	OSM	Ordinance Survey Bench Mark
BW	Brick Wall	P	Post
BWf	Barbed Wire Fence	PLI	Pavement Light
CB	Cigarette Bin	PPF	Pool and Bad Fence
CBF	Chain Bolted Fence	PS	Painting Stone
CCTV	Closed Circuit Television	PRF	Pool and Wire Fence
CH	Cell To Head Height	R	Radiator
Chy	Chimney	RDH	Recessed Door Mat
CHF	Corrugated Iron Fence	RHH	Ridge Housch Height
CH	Clear Internal Height	R	Riser
CL	Corner Level	RSD	Roller Shutter Door
CLF	Chain Link Fence	RJ	Roller Steel Joint
Col	Column	RW	Raining Wall
Conc	Concrete	RWC	Rain Water Pipe With Gully
COW	Cable on Wall	RWP	Rain Water Pipe
CPS	Concrete Paving Slabs	SB	Sign Board
Cup	Cupboard	SBM	Site Bench Mark
DH	Down Height	SF	Security Fence
DP	Down Pipe	SH	Spring Height
D/C	Drainage Channel	SB	Sign Board
DH	Duct Height	SO	Smoke Outlet
EB	Electrical Junction Box	SP	Sign Post
EM	Electricity Meter	SS	Security Sensor
ESG	Electrical Switchgear	T	Telephone
FA	Fire Alarm	TBM	Temporary Bench Mark
FB	Flower Bed	TLS	Threshold Level
FC	Floor To Cell Height	TW	Top Of Wall
FE	Fire Extinguisher	Typ	Typical
FFL	Finished Floor Level	U	Under To Lift
FL	Floor Level	VCP	Vehicle Charging Point
FR	Floorlight	VP	Vent Pipe
G	Gully	W	Window
GM	Gas Meter	WCL	Window Cill Level
GV	Gas Valve	WM	Water Meter
h	Height	WHL	Window Head Level
HB	Hand Basin	WM	Water Meter

FLOOR PLAN SYMBOLS

±25.50	Spot Level
[3.20]	Floor To Soffit Height
[F2.50]	Floor To False Ceiling Height
[25.00]	Soffit Level
[F23.00]	False Ceiling Level
Stair Arrow (points up)	Stair Arrow (points up)
Structural Overhead Slope (points up)	Structural Overhead Slope (points up)
Non-Structural Overhead Slope (points up)	Non-Structural Overhead Slope (points up)
Roof Slope (points down)	Roof Slope (points down)
Structural Ceiling Vault/Half Vault	Structural Ceiling Vault/Half Vault
Non-Structural Ceiling Vault/Half Vault	Non-Structural Ceiling Vault/Half Vault

REVISIONS

REV	DATE	AMENDMENTS	INITIAL

THIS DRAWING IS FOR THE FOLLOWING PURPOSE ONLY:
PRELIMINARY ☐ TENDER ☐ CONSTRUCTION ☐
SKETCH ☐ MEASURED SURVEY ☒ CONTRACT ☐

TITLE

ROOF PLAN
PROPOSED

CLIENT

Atlas Hotels Limited
4 Romulus Court
Meridian Business Park
Leicester LE19 1YG

PROJECT NAME

Holiday Inn Express
Lakeside Dr, Duffryn
Newport
NP10 8BB

HOLLIS
St Andrew's House
59 St Andrew's Street
Cambridge
CB2 3BZ

T +44 1223 802 990
W hollisglobal.com



DATE 09.06.2026		DRAWN BY TS		
SCALE 1:250 @A2		CHECKED XX		
PROJECT	LINE	ORIGINATOR	VOLUME/ ZONE/BLDG	LEVEL
128449	105	HLS	00	RF
FILE TYPE	DISCIPLINE/ ROLE	NUMBER	STATUS	REVISION
M2	B	10200	S0	P00