




SECTION A-A AS EXISTING

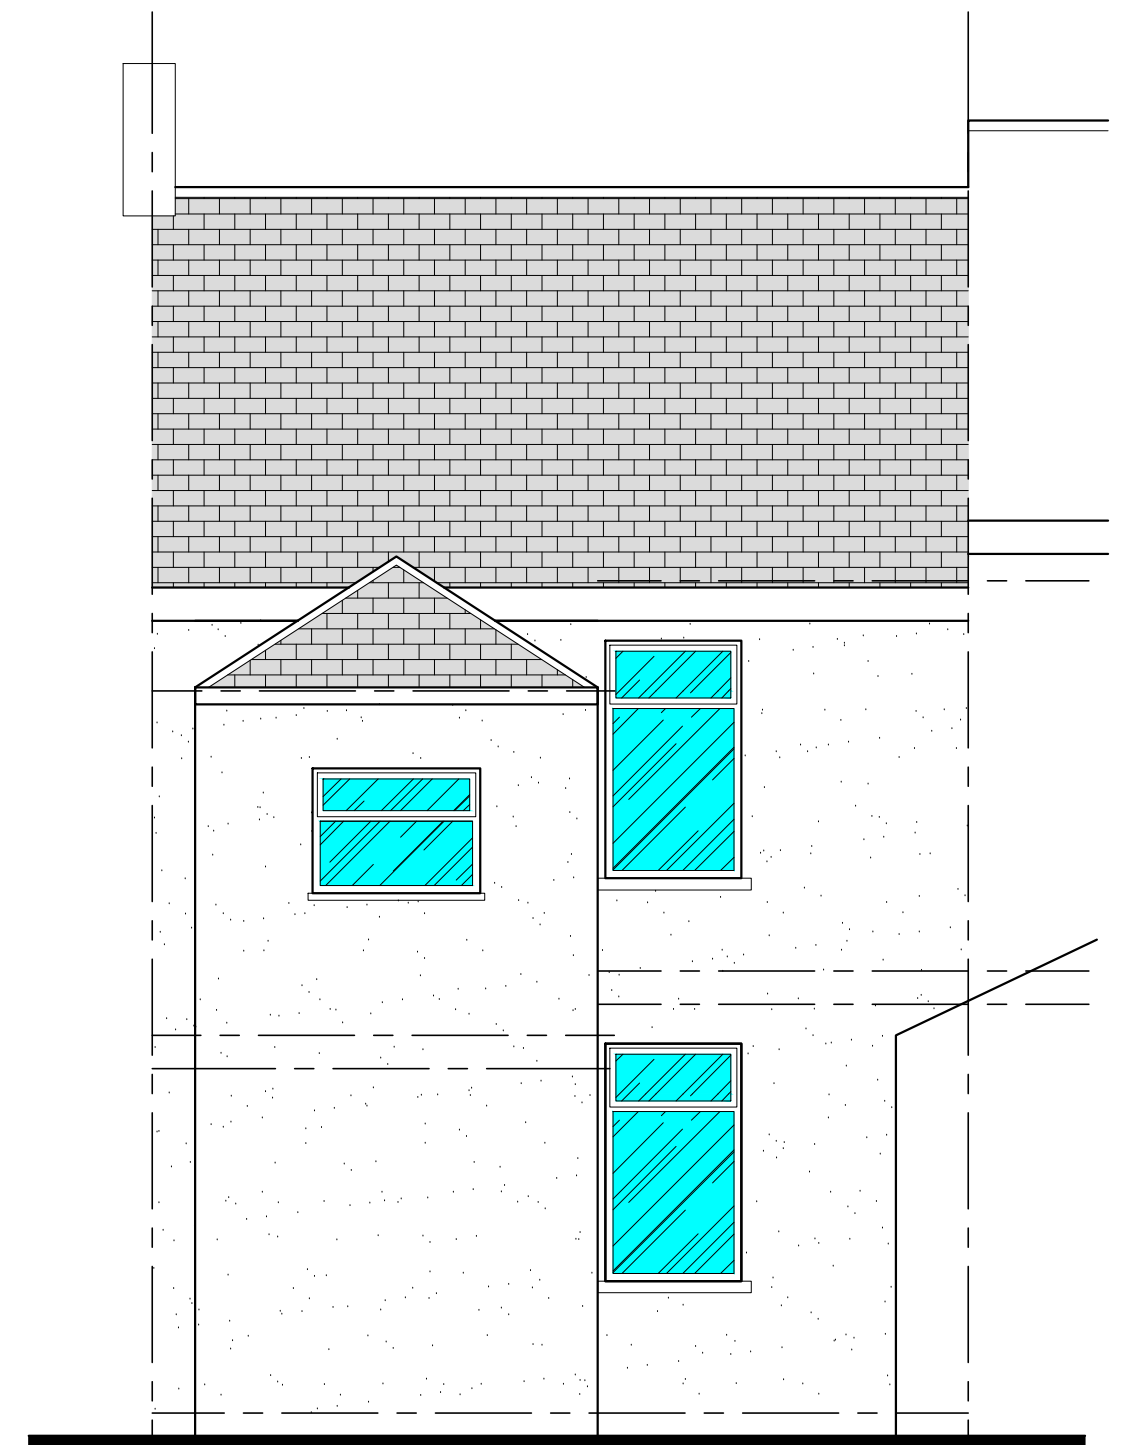

REAR ELEVATION AS EXISTING

ISSUED FOR:

Certificate of Lawful Development Use



PROPOSED C3 to C3(B)

38 BLEWITT STREET
NEWPORT
NP20 4DA

ELEVATIONS AS EXISTING

DATE:
July 2026

DRAWN BY:
P.P.

SCALE(S):
1:50 @ A3

DRAWING NO:
26-083/P/04

REV:
-