



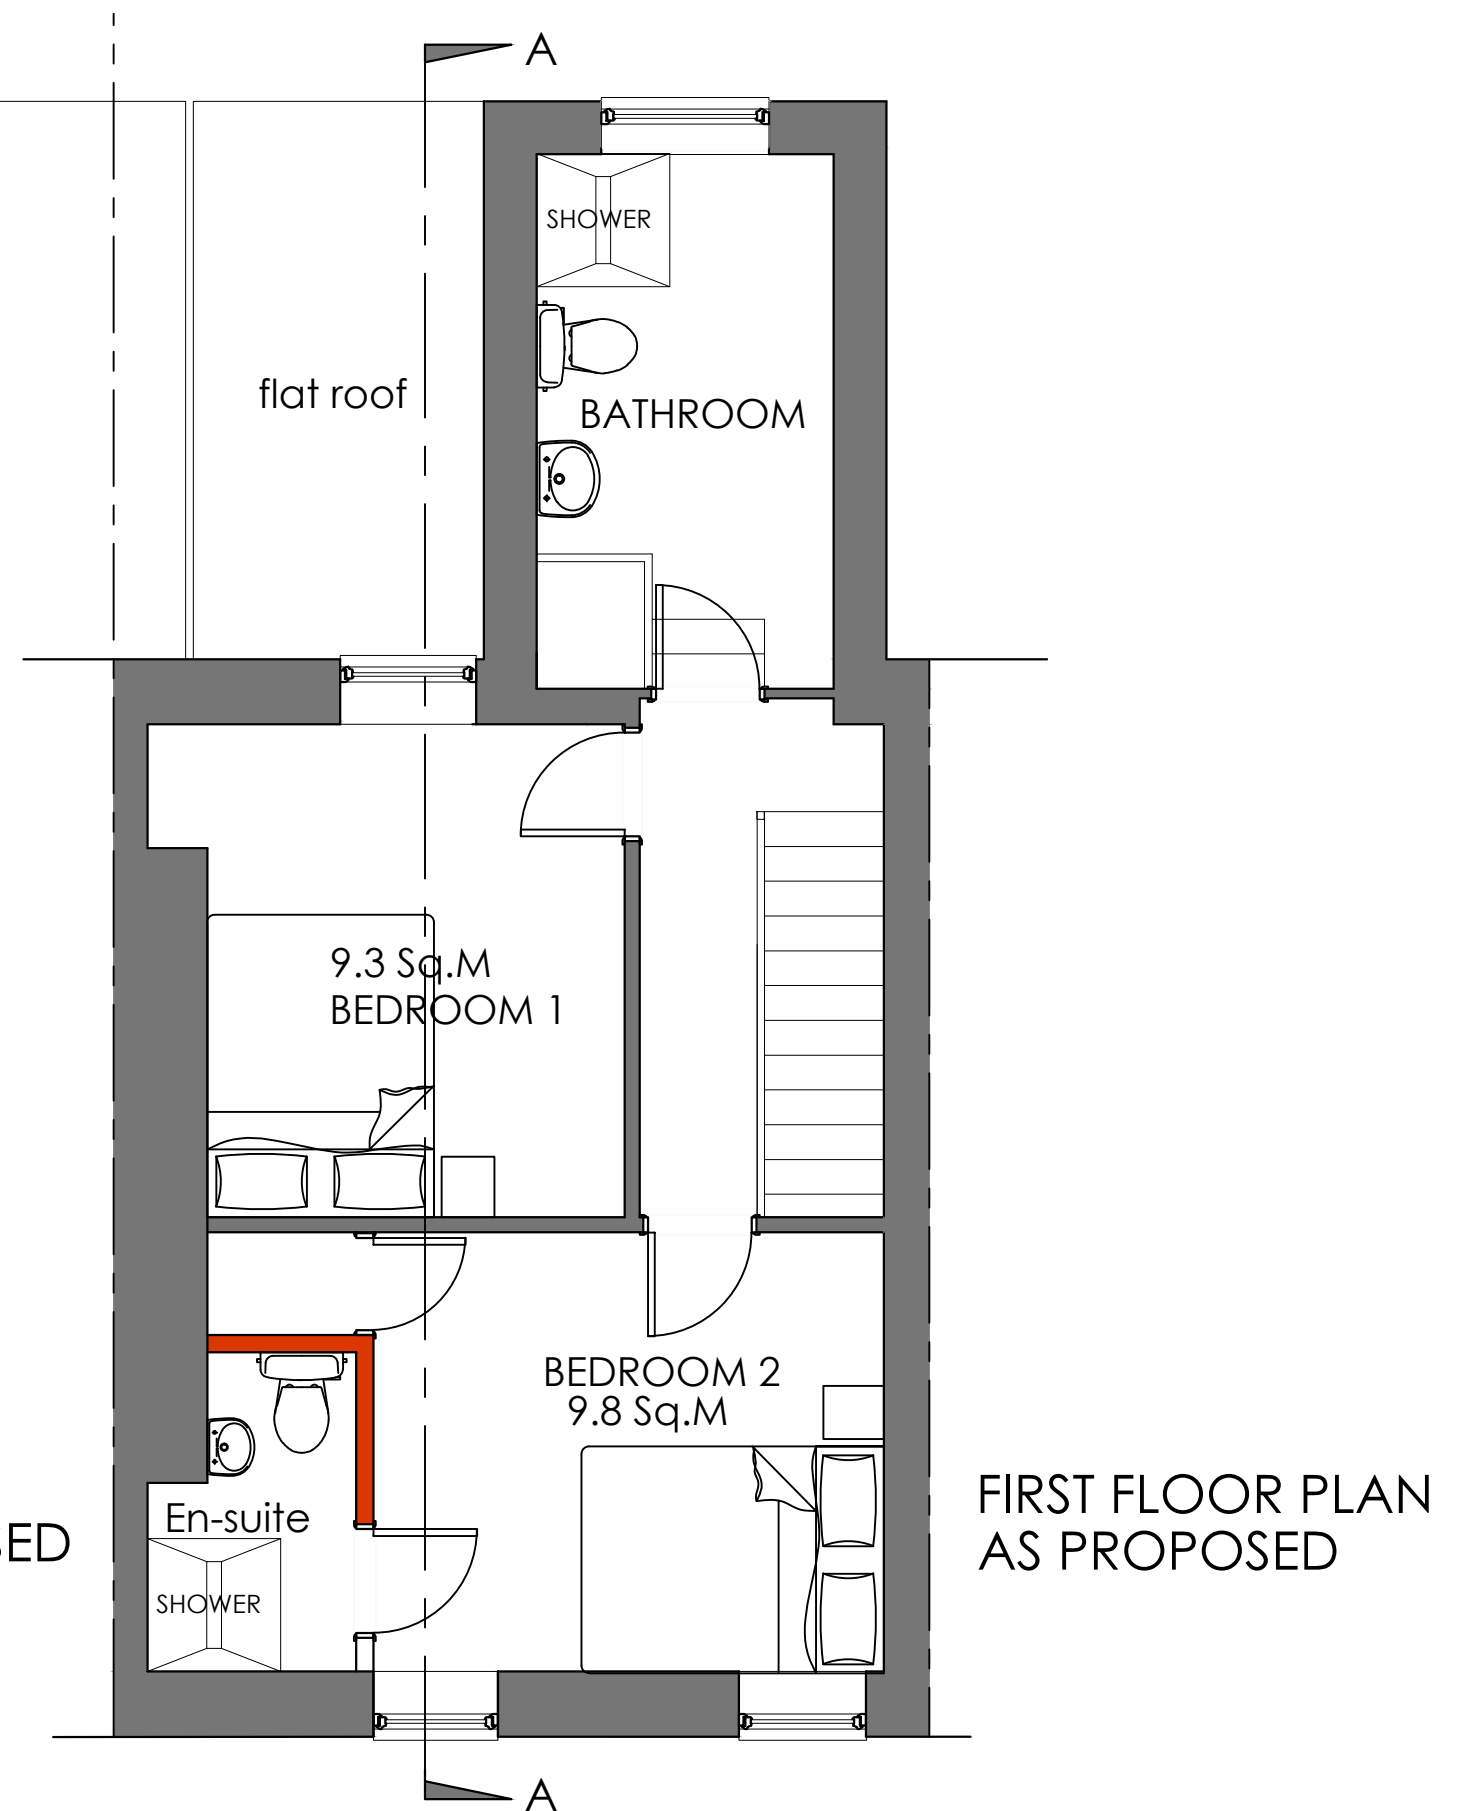

ISSUED FOR:

Certificate of Lawful Development Use

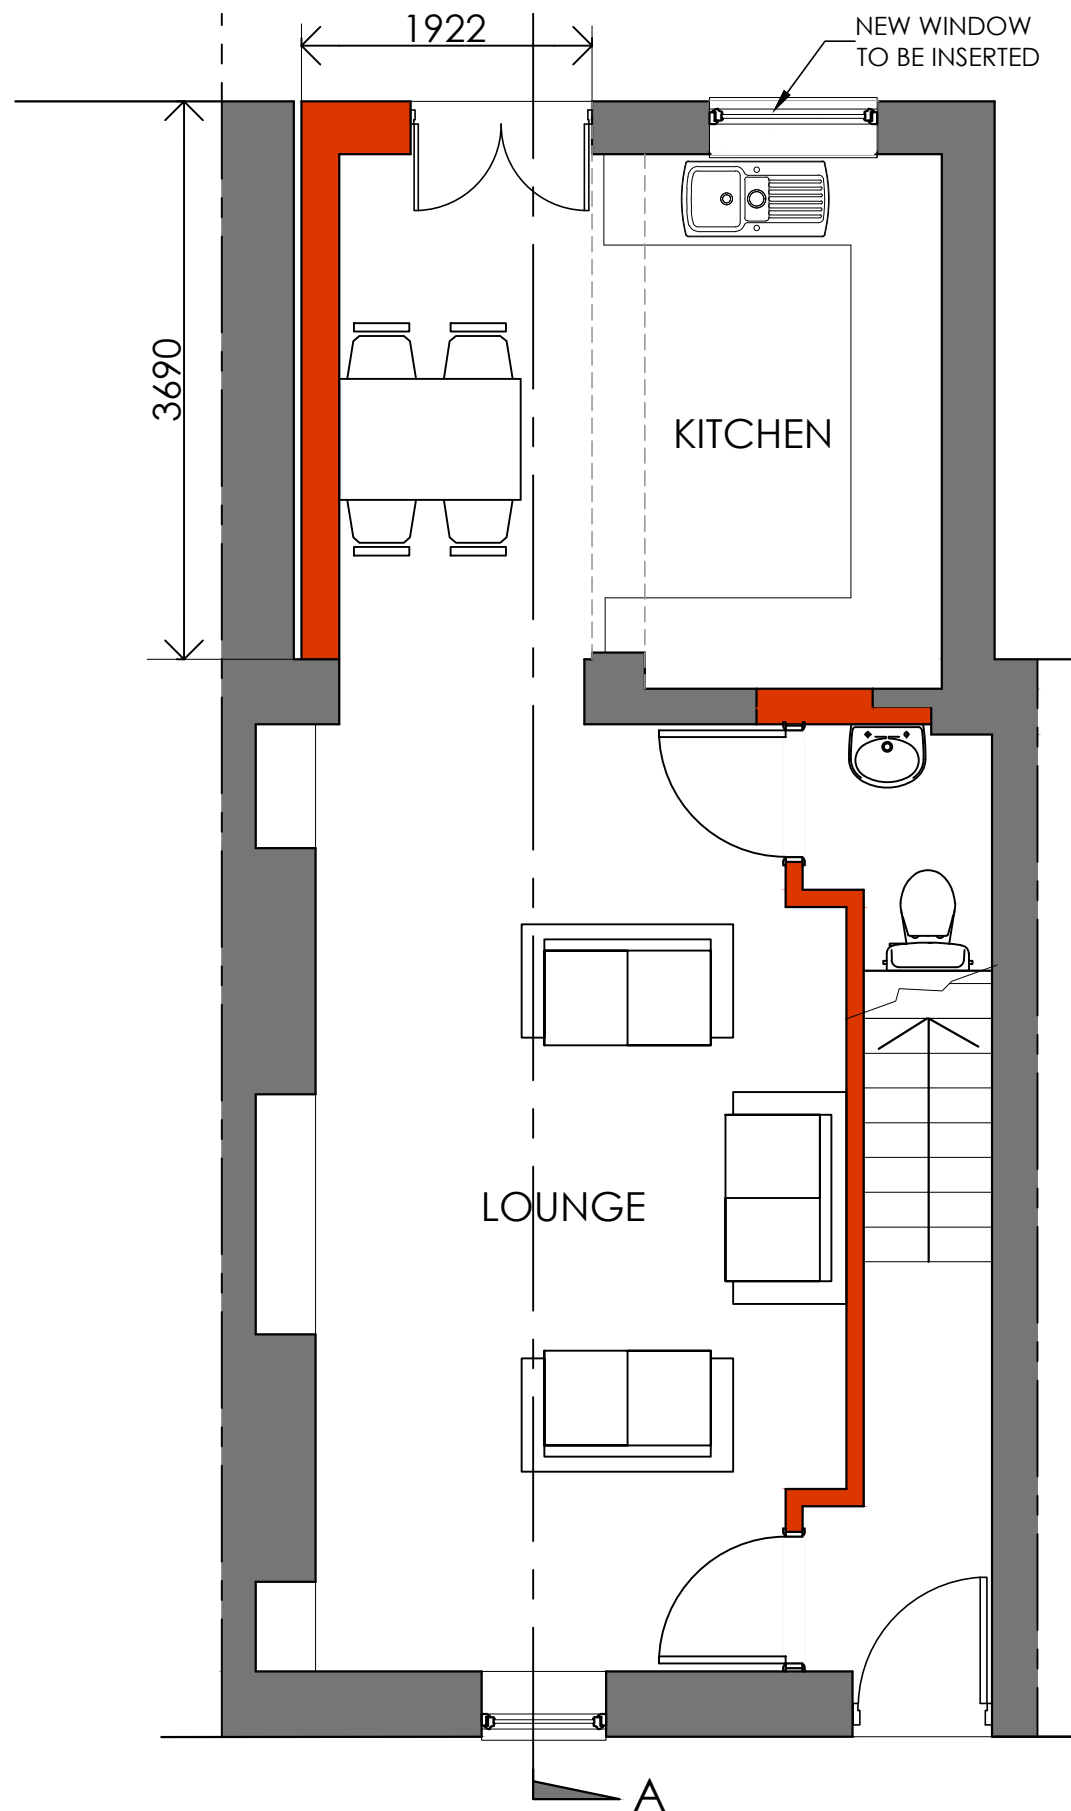

PROPOSED C3 to C3(B)

38 BLEWITT STREET
 NEWPORT
 NP20 4DA

FLOOR PLANS AS PROPOSED

DATE:
July 2026

DRAWN BY:
P.P.

SCALE(S):
1:50 @ A3

DRAWING NO:
26-083/P/05

REV:
-