



HERRICK DESIGN CO.
ARCHITECTURAL SERVICES

Project Title:

Householder Planning Application
for a Replacement Front Porch

Client:

Ms J. Price

Address:

Daycroft, Green Street, Redwick,
Newport, NP26 3DY

Revisions:

Ref:	Date:	Revision:
-	-	-

Drawing Status:

FOR PLANNING

NOTES:

This drawing is copyright of Herrick Design and must not be reproduced in whole or in part without written permission.

The contractor is to check and verify all building and site dimensions, levels, services and sewer invert levels at connection points before work commences.

Use only figured dimensions and any discrepancies to be reported immediately to the author.

This drawing is to be read in conjunction with and checked against any structural or other specialist drawings.

The contractor is to comply in all respects to the current Building Regulations, relevant British Standards and Codes of Practice whether specifically stated on this drawing or not.

Use of this drawing does not absolve the client from their responsibility under the Health and Safety Construction (Design and Management) regulations 2015.

Scale Bars:

0 1 2 3 4 5m

1:50

0 2 4 6 8 10m

1:100

0 4 8 12 16 20m

1:200

0 25 50 75 100 125m

1:1250

Scales:

As Stated @ A1

Date:

June 2025

Drawn By:

AJ

Rev:


-

Drawing No:


PDC/001 - Combined Existing



EXISTING SITE BLOCK PLAN
Scale @ 1:200

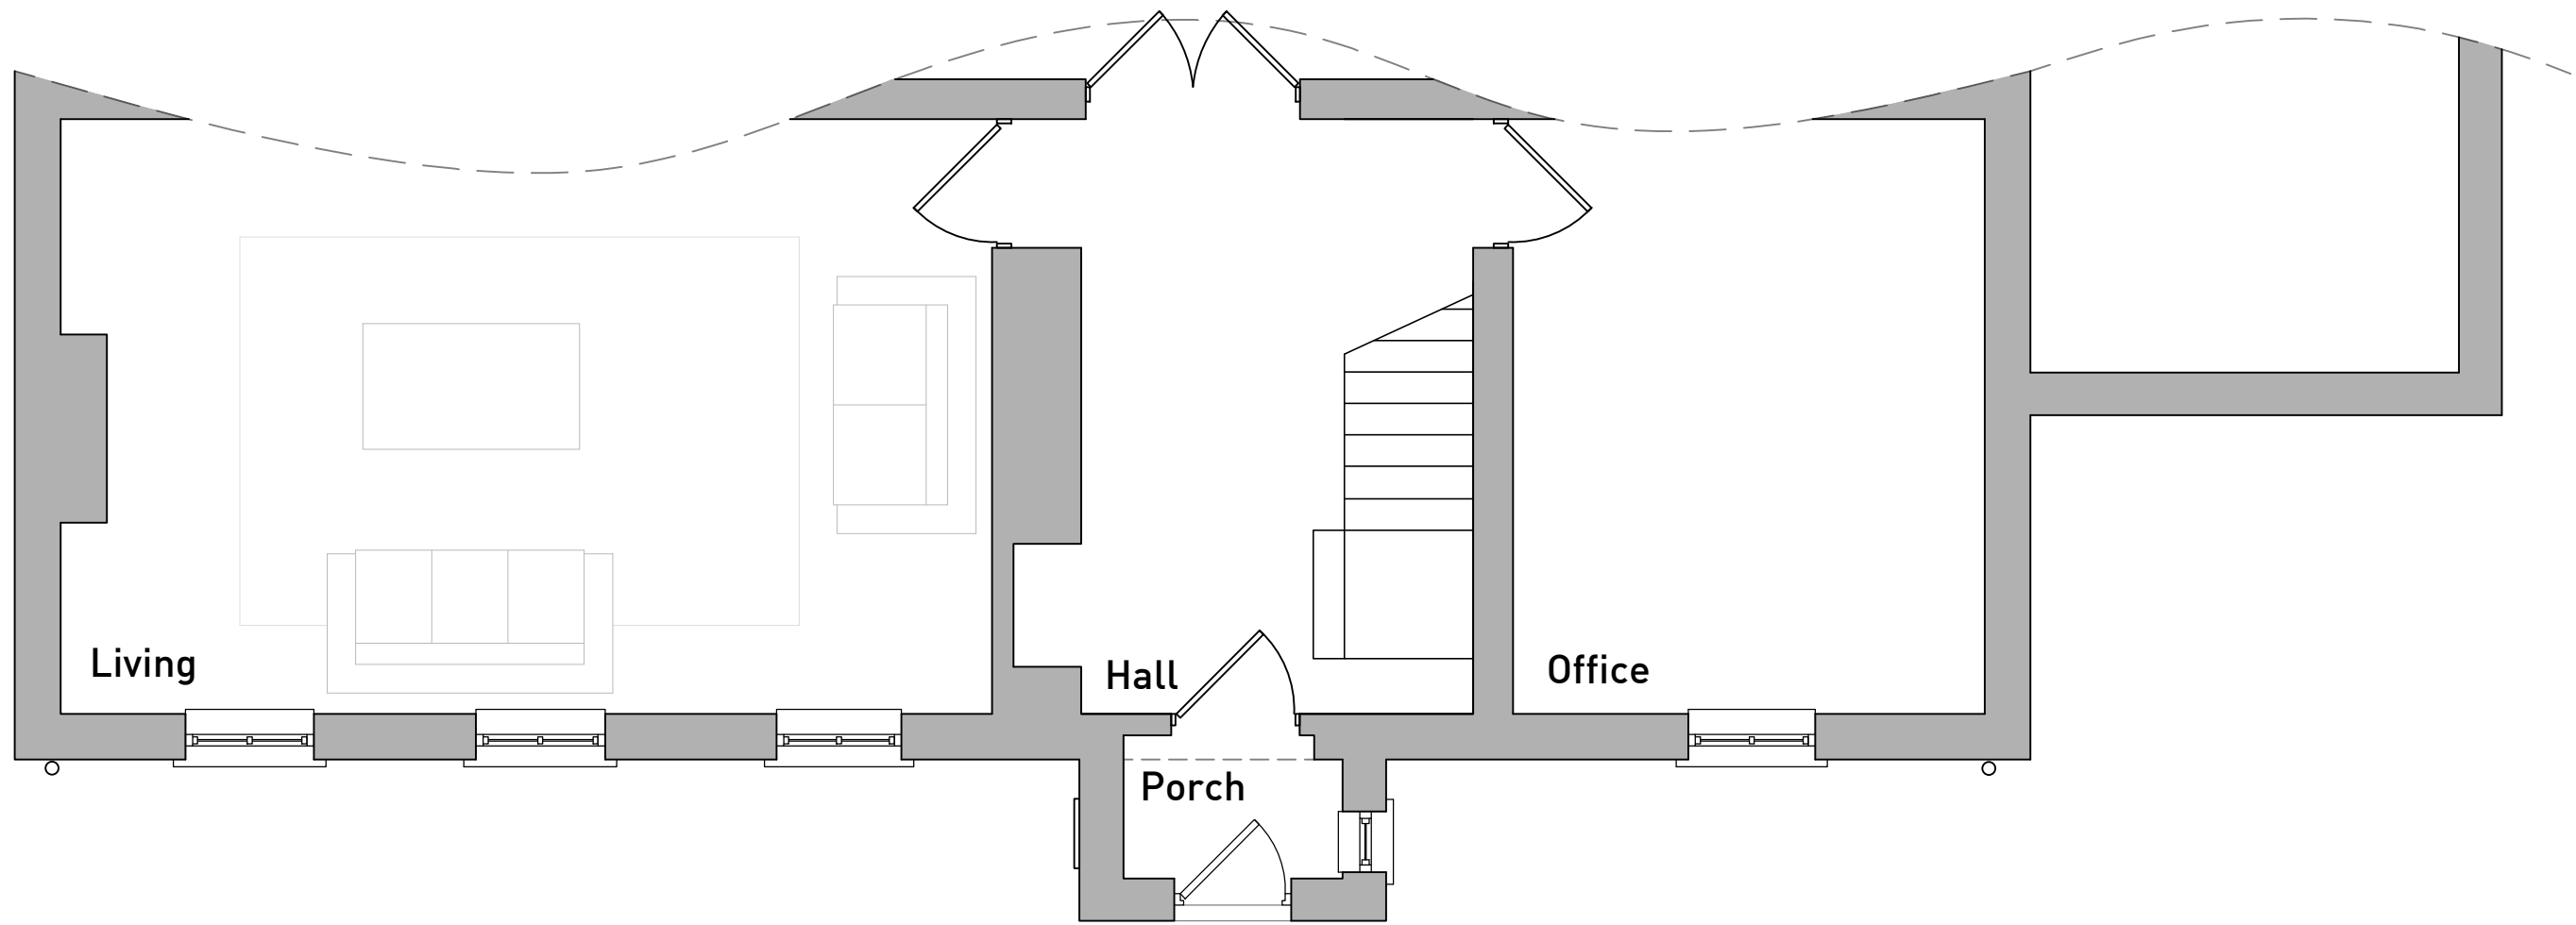

EXISTING GROUND FLOOR PLAN
Scale @ 1:50

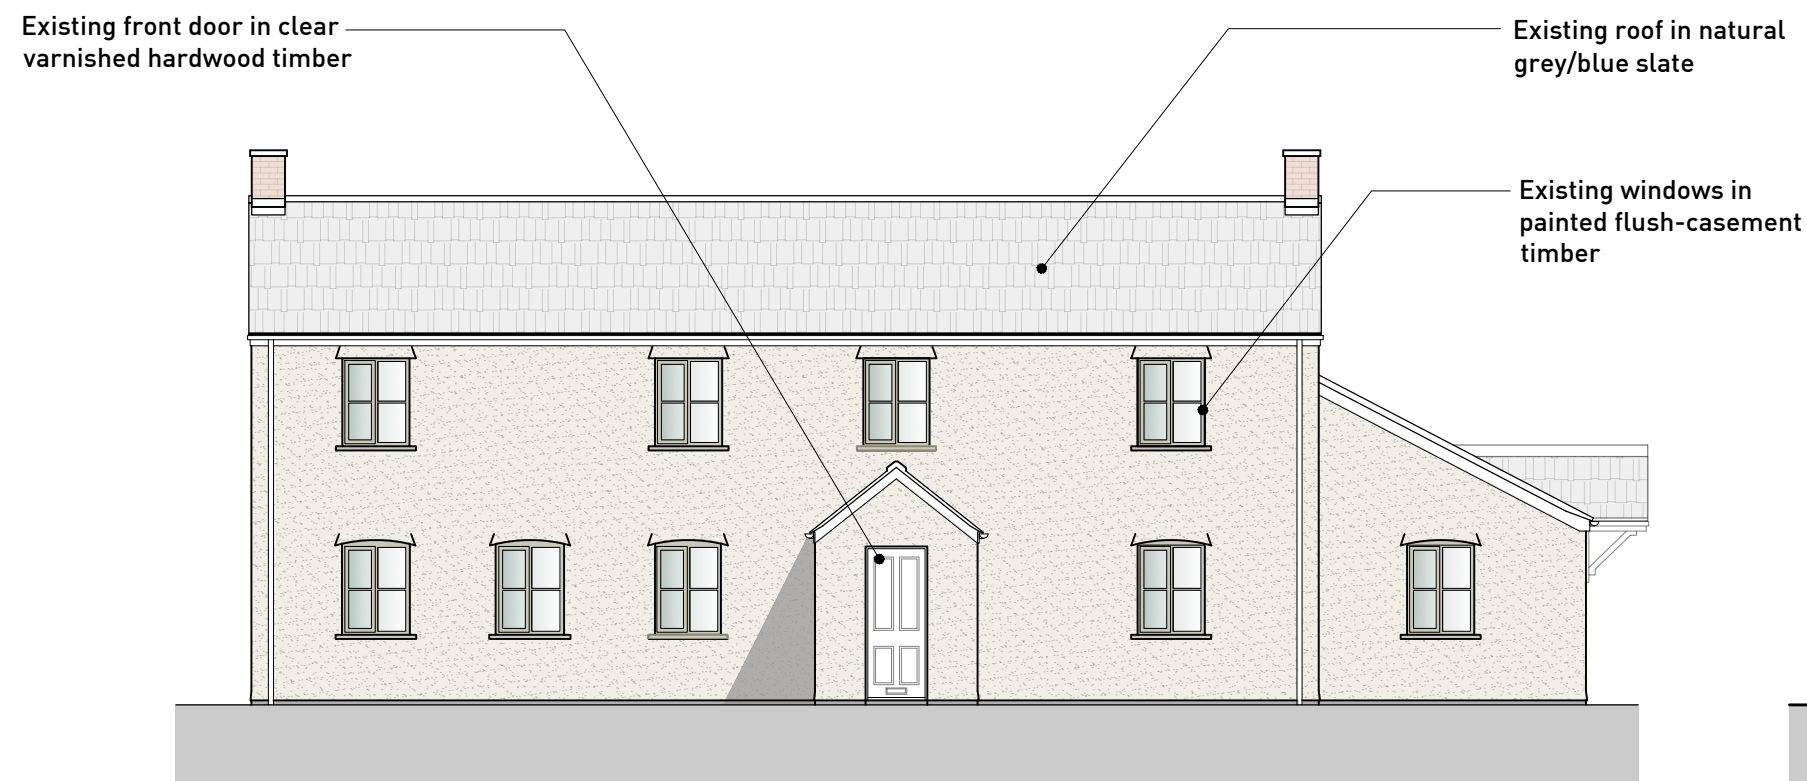

EXISTING FRONT ELEVATION - NORTH
Scale @ 1:100



EXISTING SIDE ELEVATION - WEST
Scale @ 1:100



EXISTING SIDE ELEVATION - EAST
Scale @ 1:100



SITE LOCATION PLAN
Scale @ 1:1250