



HERRICK DESIGN CO.
ARCHITECTURAL SERVICES

Project Title:

Householder Planning Application
for a Replacement Front Porch

Client:

Ms J. Price

Address:

Daycroft, Green Street, Redwick,
Newport, NP26 3DY

Revisions:

Ref:	Date:	Revision:
-	-	-

Drawing Status:

FOR PLANNING

NOTES:

This drawing is copyright of Herrick Design and must not be reproduced in whole or in part without written permission.

The contractor is to check and verify all building and site dimensions, levels, services and sewer invert levels at connection points before work commences.

Use only figured dimensions and any discrepancies to be reported immediately to the author.

This drawing is to be read in conjunction with and checked against any structural or other specialist drawings.

The contractor is to comply in all respects to the current Building Regulations, relevant British Standards and Codes of Practice whether specifically stated on this drawing or not.

Use of this drawing does not absolve the client from their responsibility under the Health and Safety: Construction (Design and Management) regulations 2015.

Scale Bars:

0 400mm 800mm 1200mm 1600mm 2000mm

1:20

0 1 2 3 4 5m

1:50

0 2 4 6 8 10m

1:100

0 4 8 12 16 20m

1:200

Scales:

As Stated @ A1

Date:

June 2025

Drawing No:

PDC/100 - Combined Proposed

Drawn By:

AJ


Rev:

-



Habitat Enhancements:

Beaumaris Woodstone Bat Box,
surface mounted on an adjacent tree,
facing a Southeasterly direction and
no less than 3m above ground level

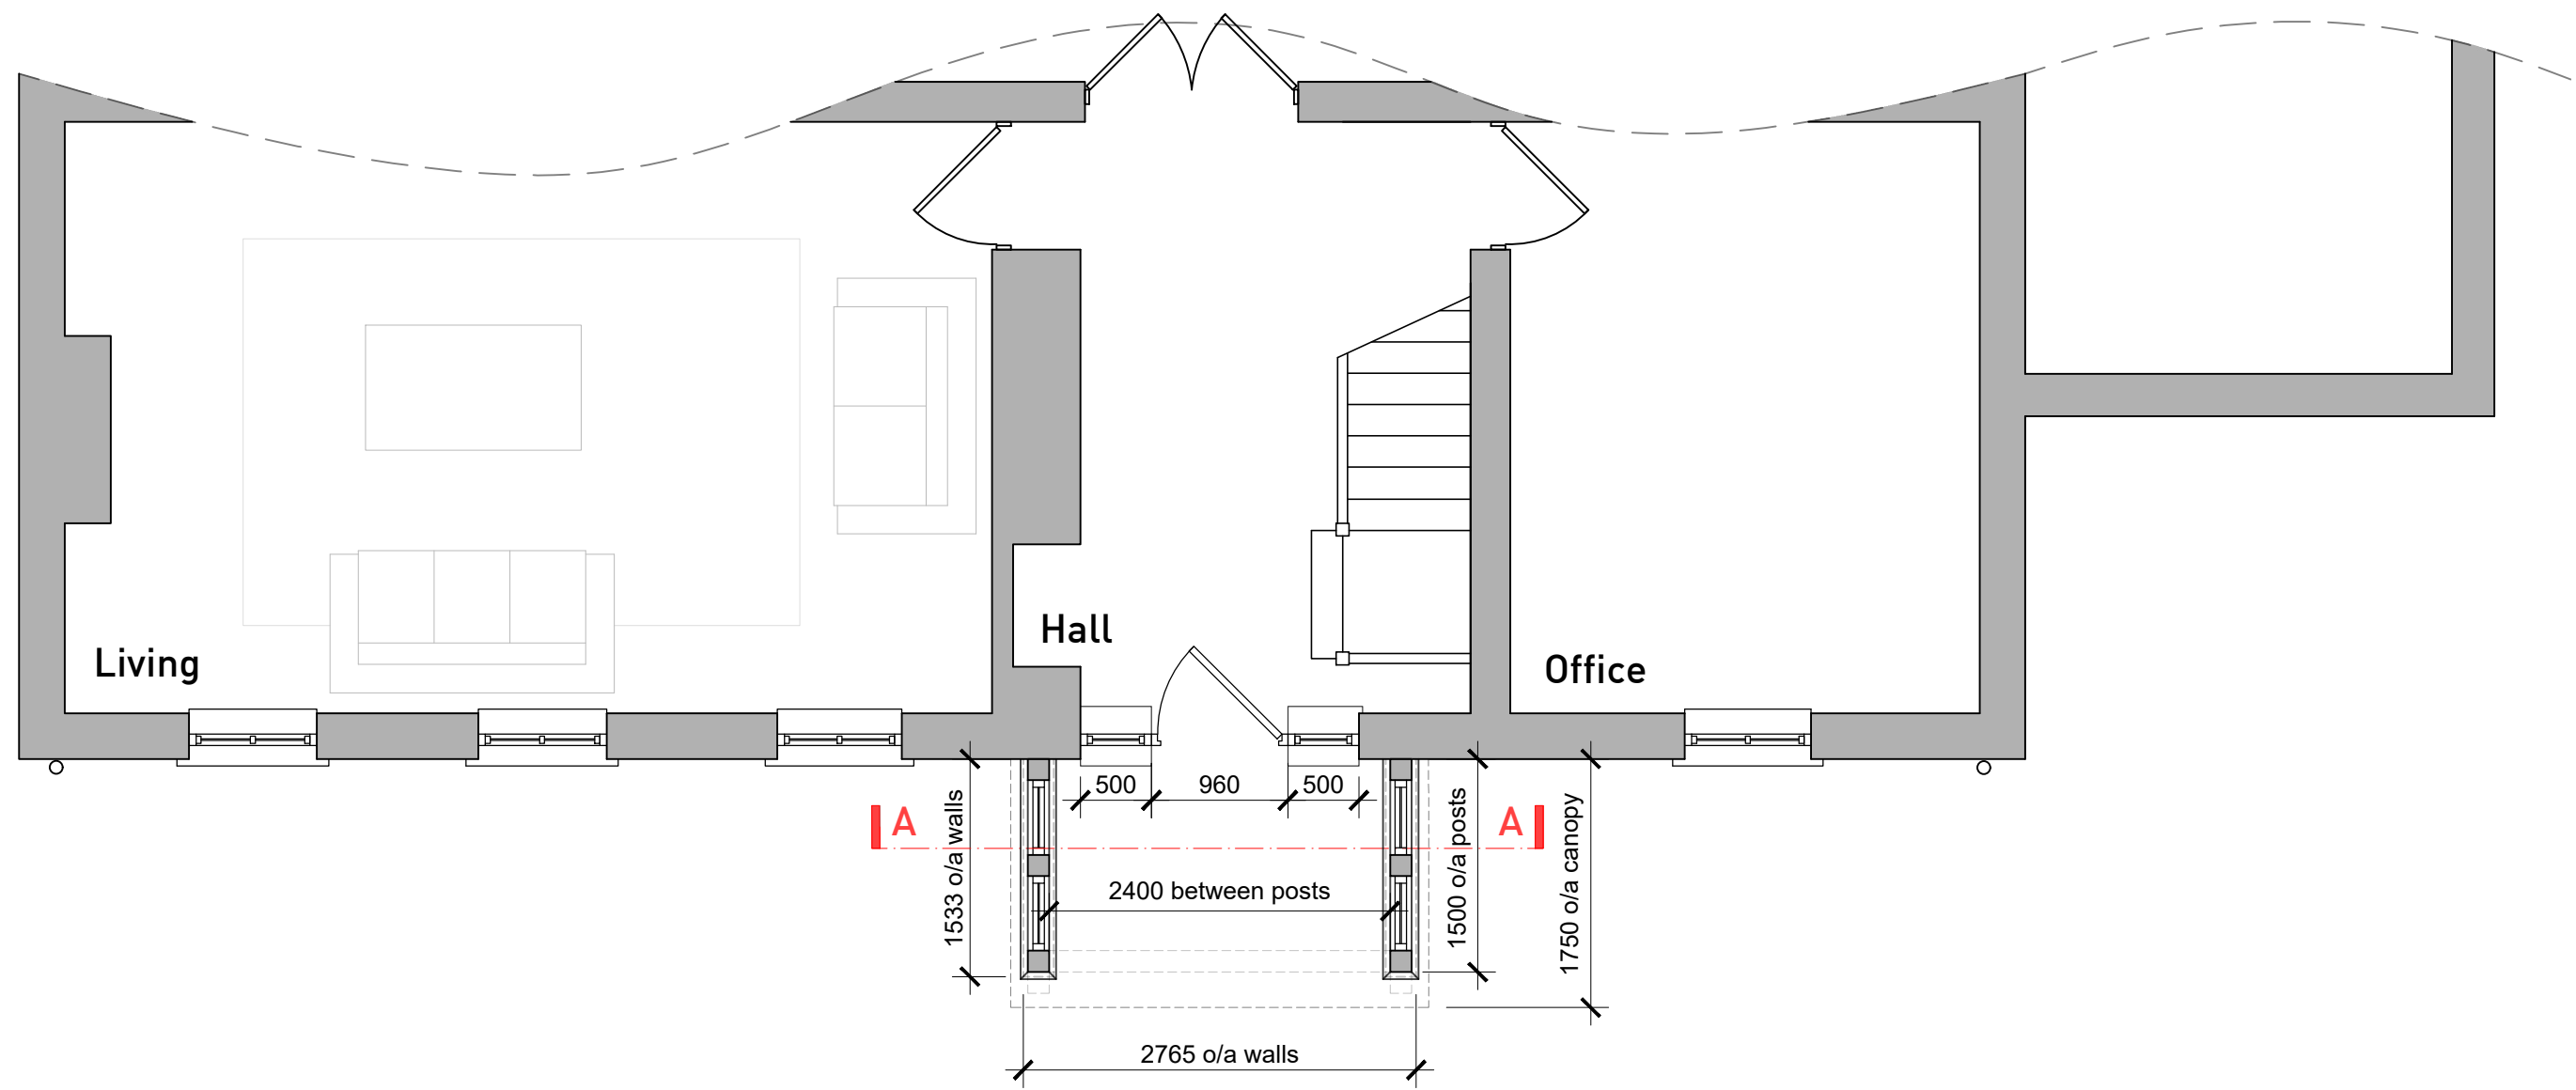


PROPOSED GROUND FLOOR PLAN

Scale @ 1:50

PROPOSED SITE BLOCK PLAN

Scale @ 1:200

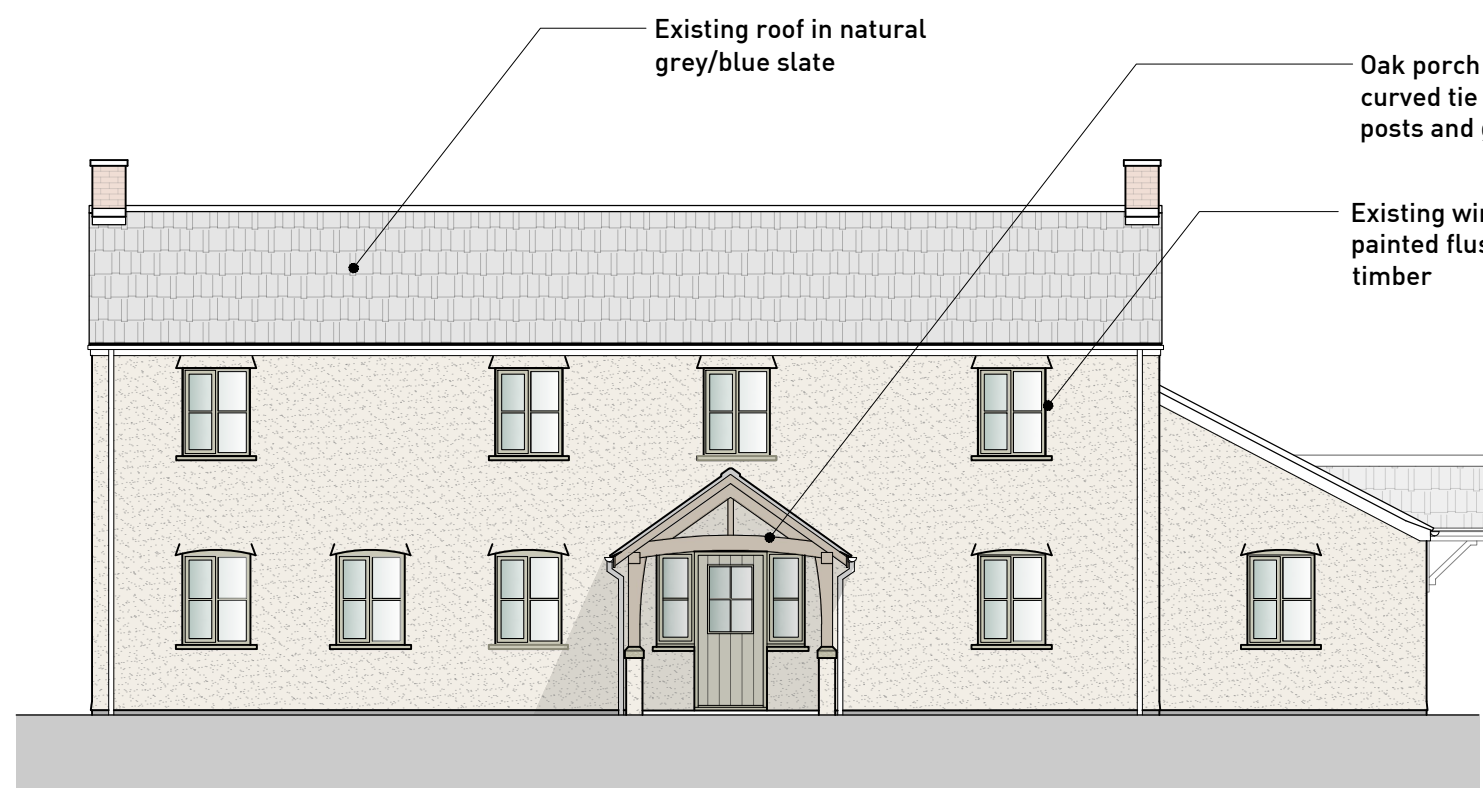

PROPOSED FRONT ELEVATION - NORTH

Scale @ 1:100



PROPOSED SIDE ELEVATION - WEST

Scale @ 1:100




PROPOSED SIDE ELEVATION - EAST

Scale @ 1:100



PROPOSED VIEW FACING SOUTHEAST

Not to Scale

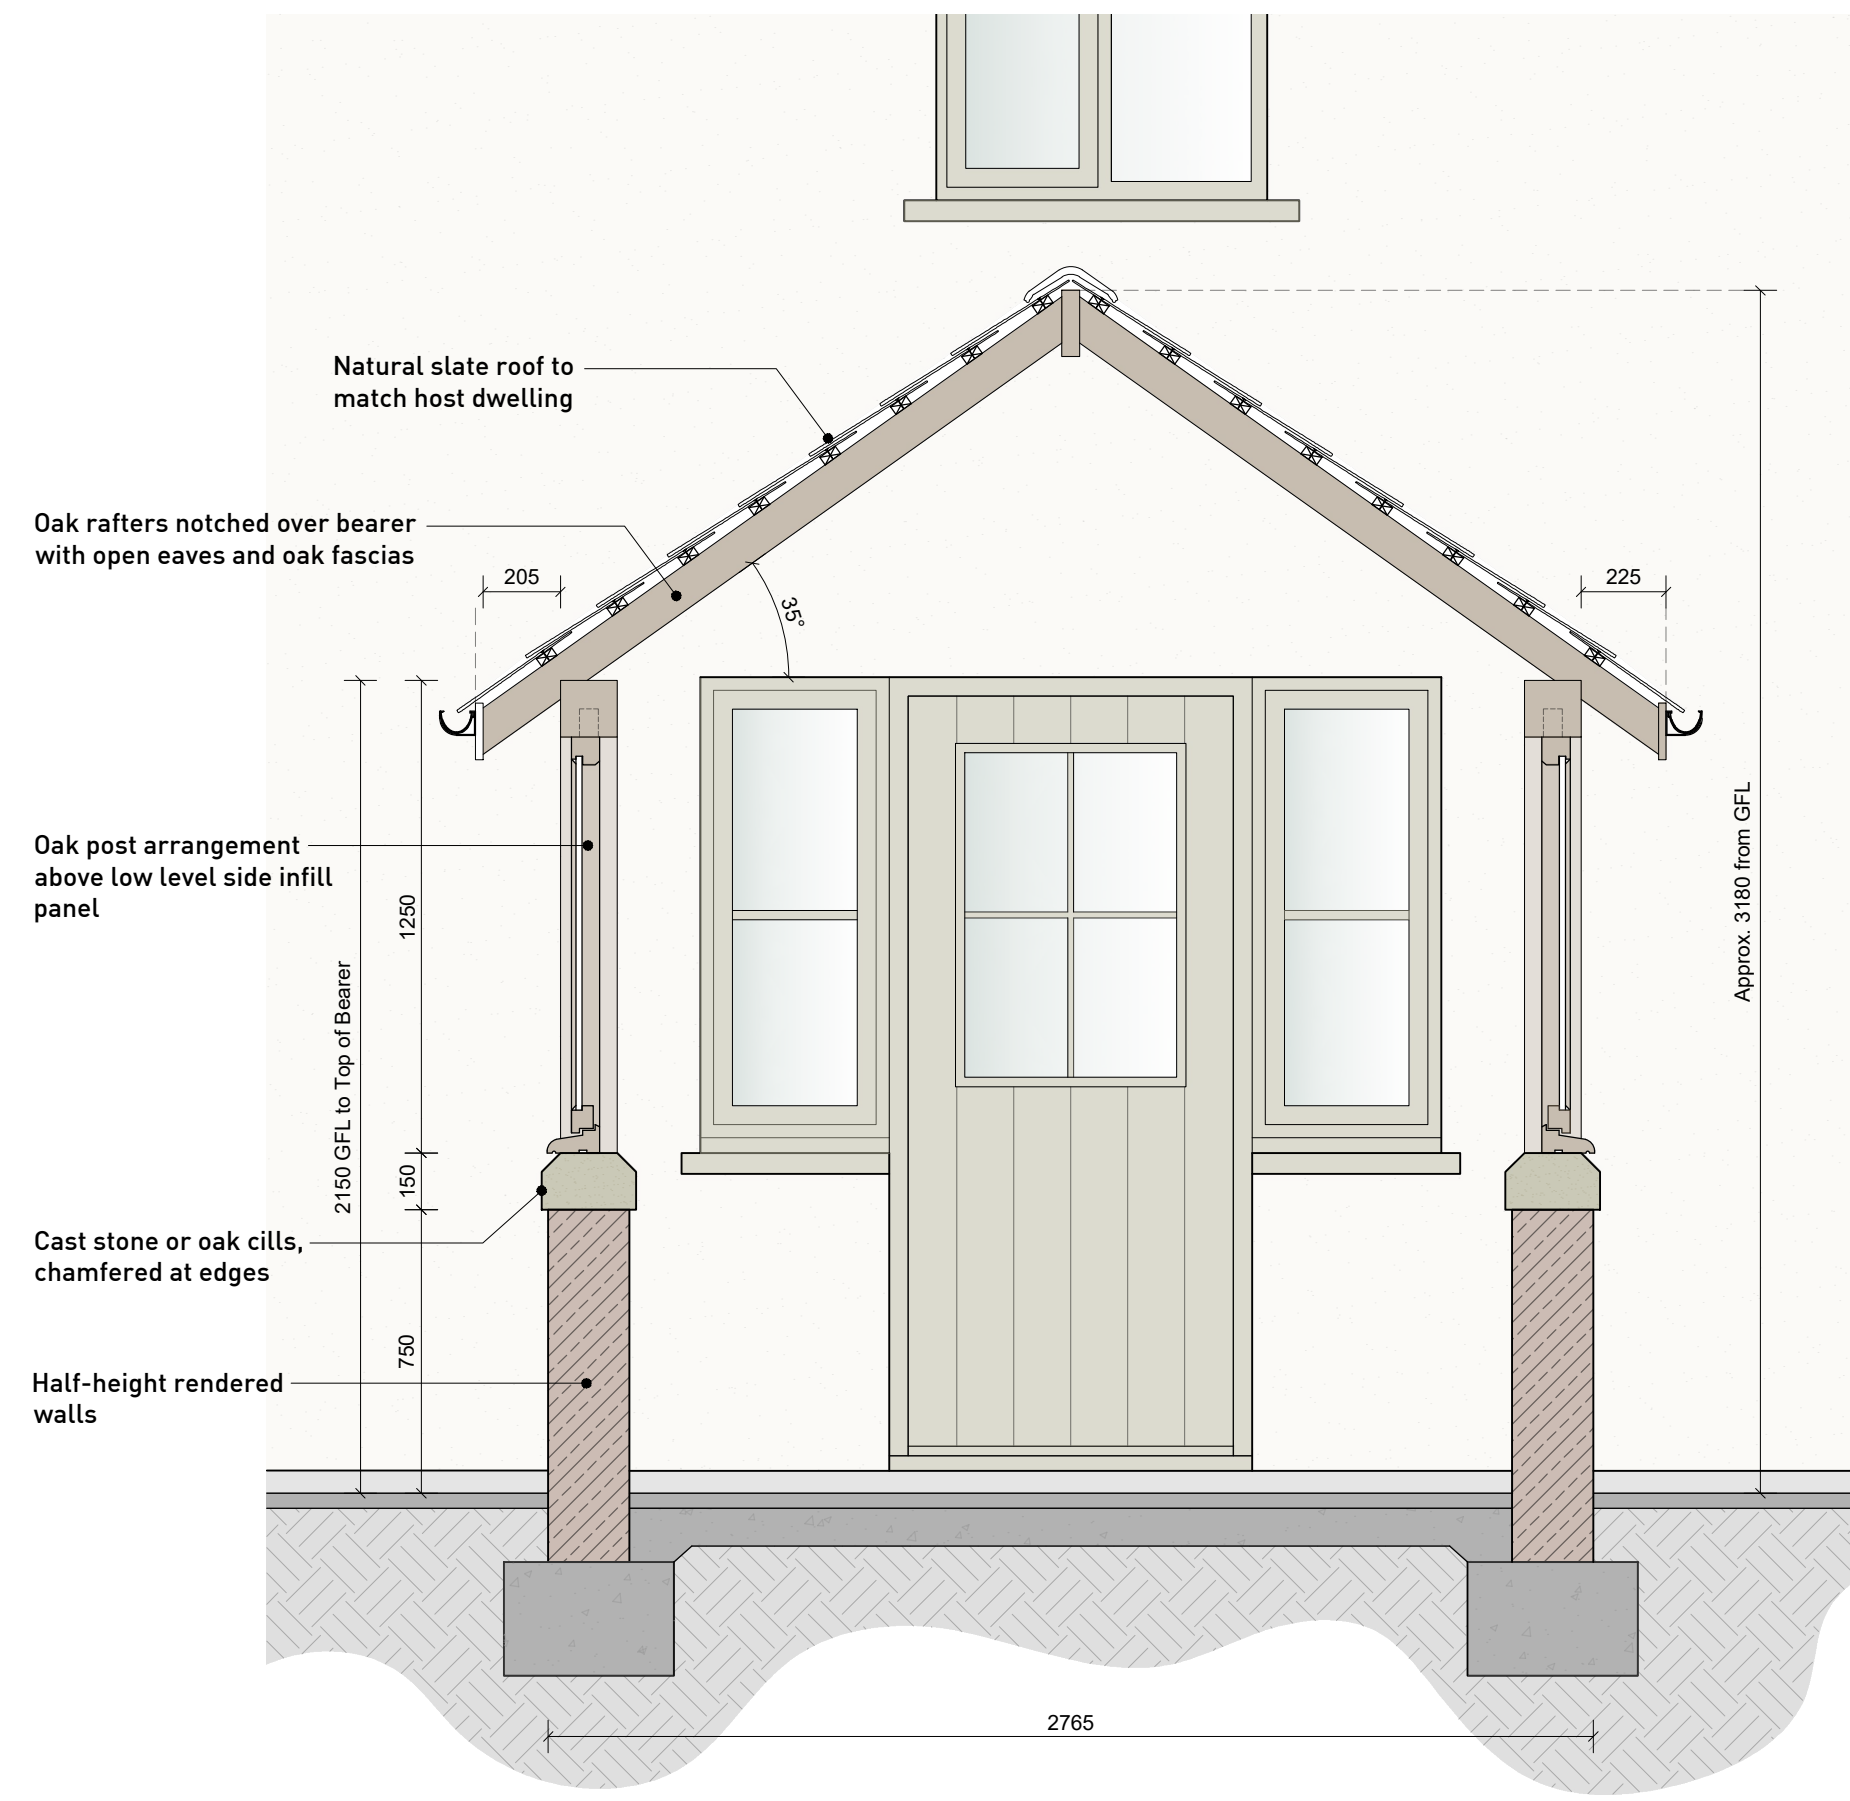

PROPOSED SECTION A-A

Scale @ 1:50