



This drawing must not be scaled, figured dimensions, levels etc. only are to be used.
Any inaccuracies etc. must be notified to the architect.
Detail drawings and larger scale drawings take precedence over smaller scale drawings.
All survey drawings are a record only, a report on the structural integrity of the property shall not be deemed to have been included in such surveys.

This drawing is copyright.

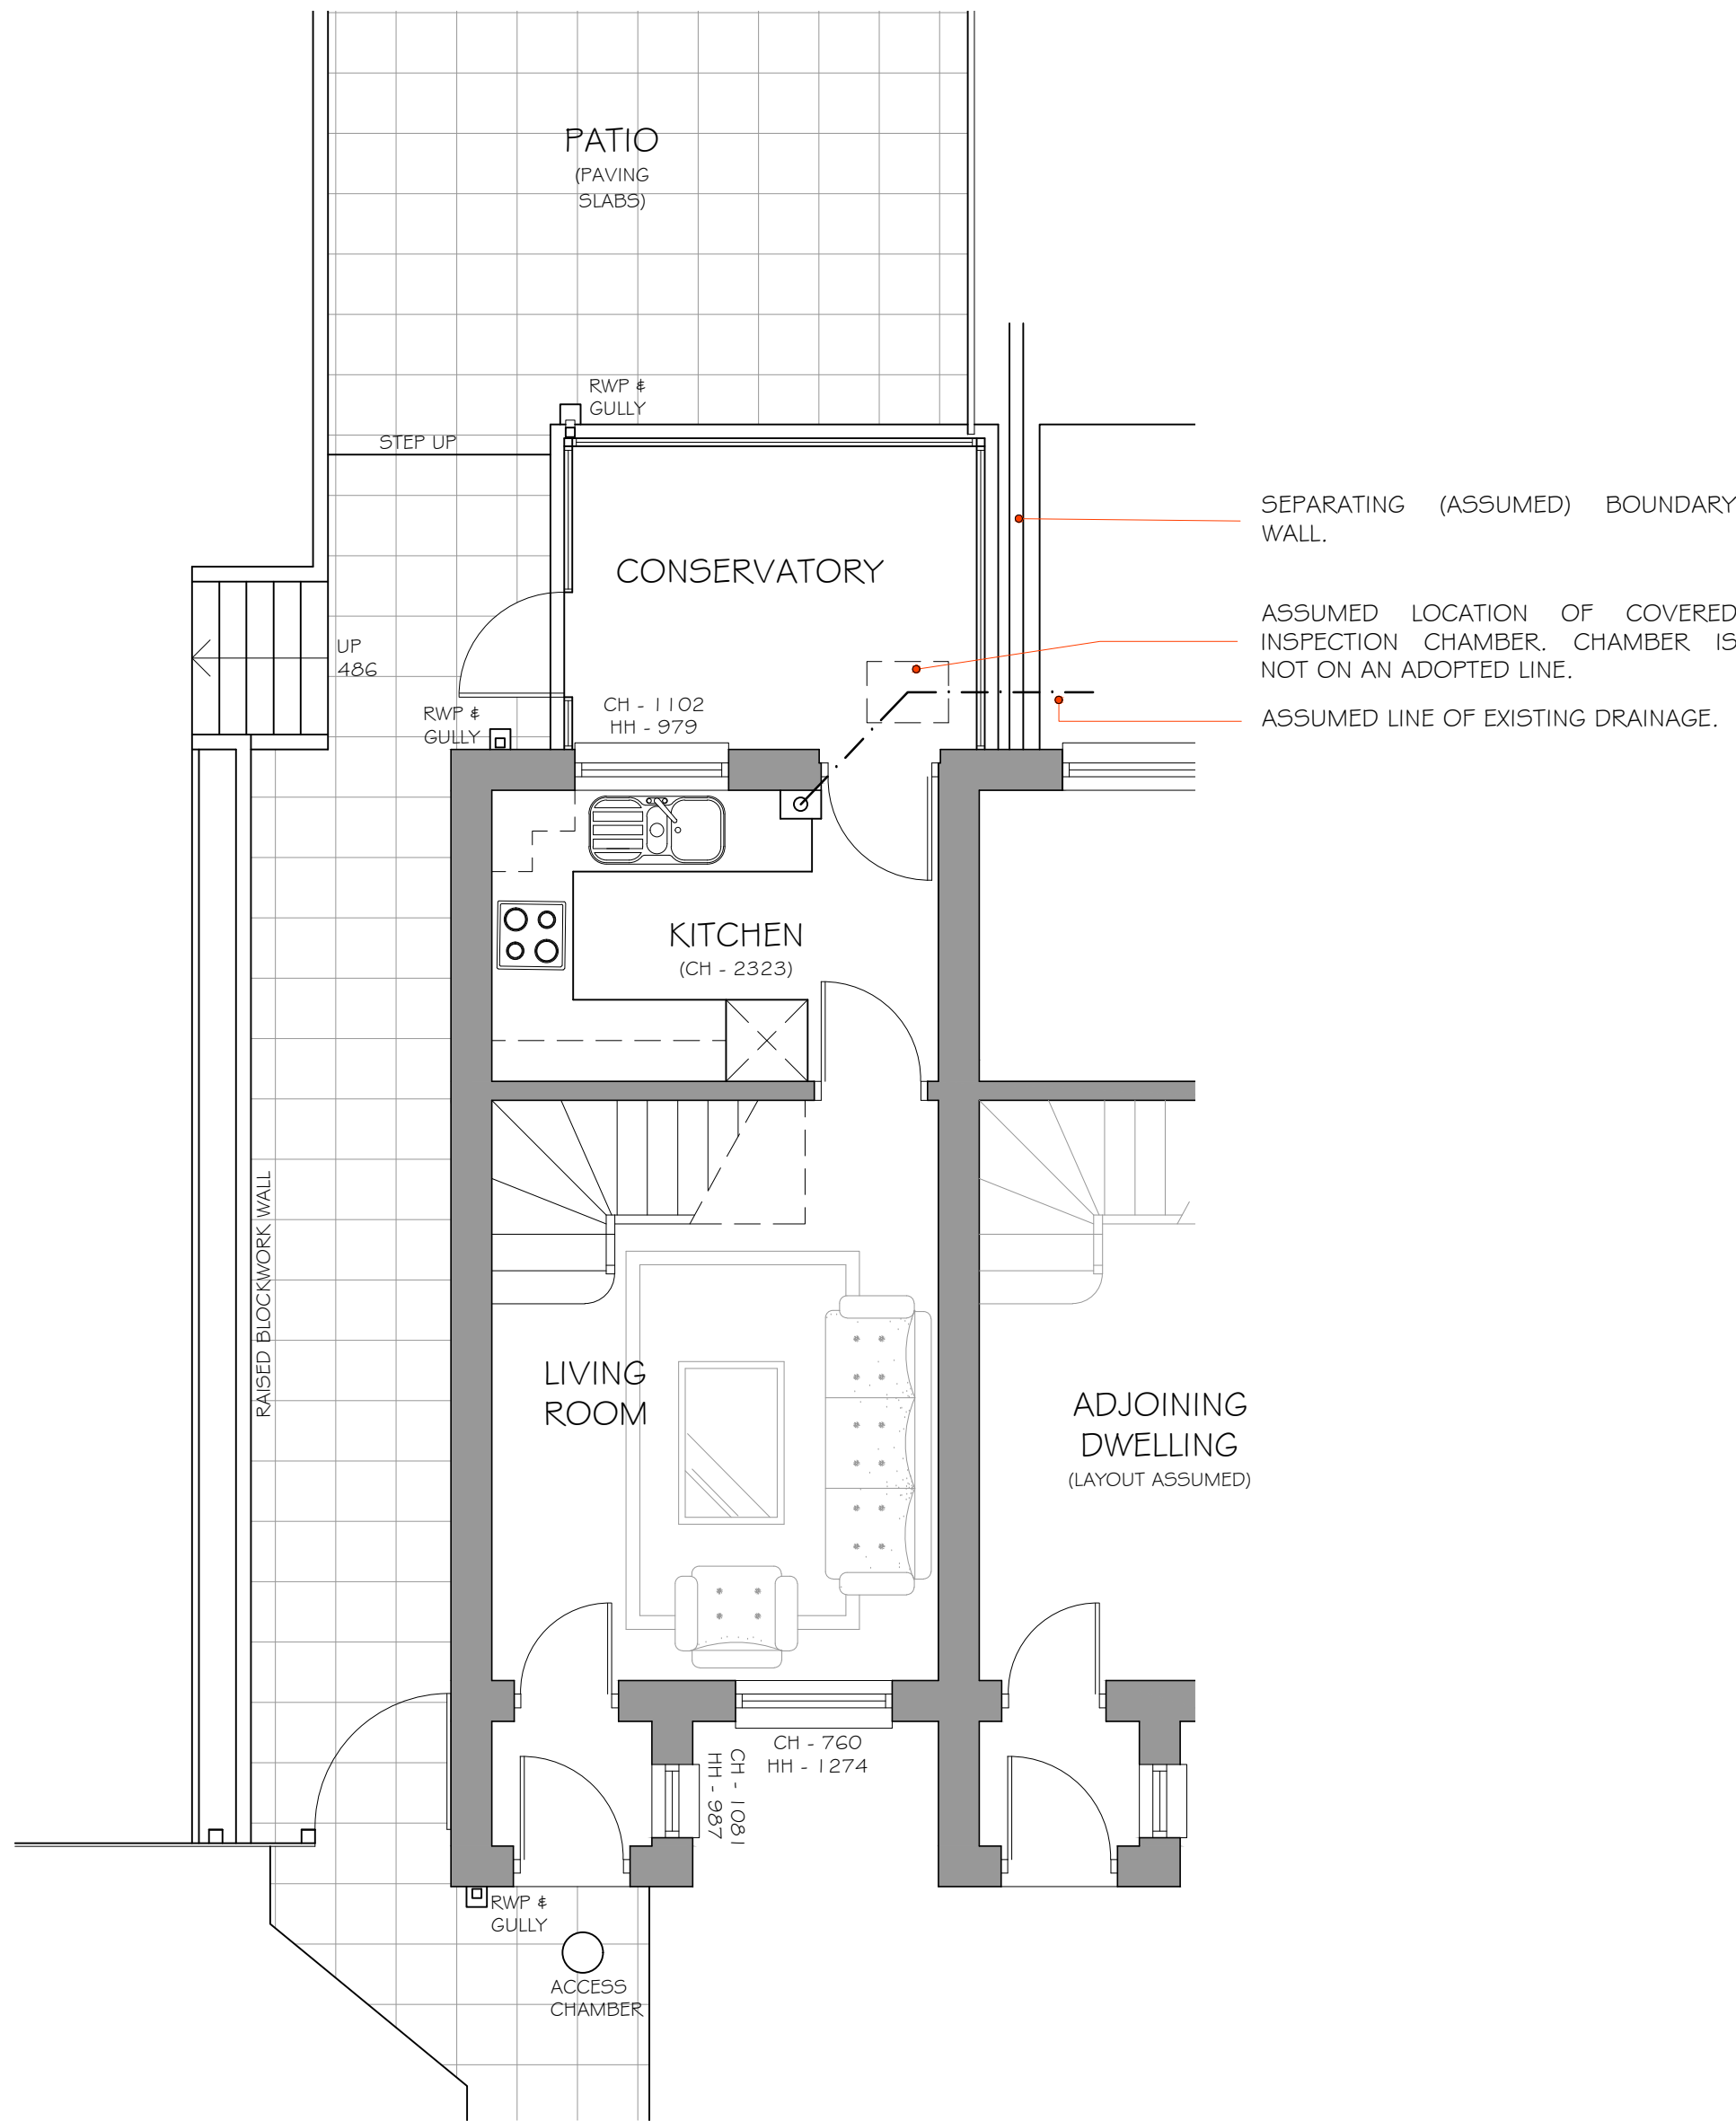


GROUND FLOOR/SITE PLAN AS EXISTING

(SCALE 1:50 @ A1)

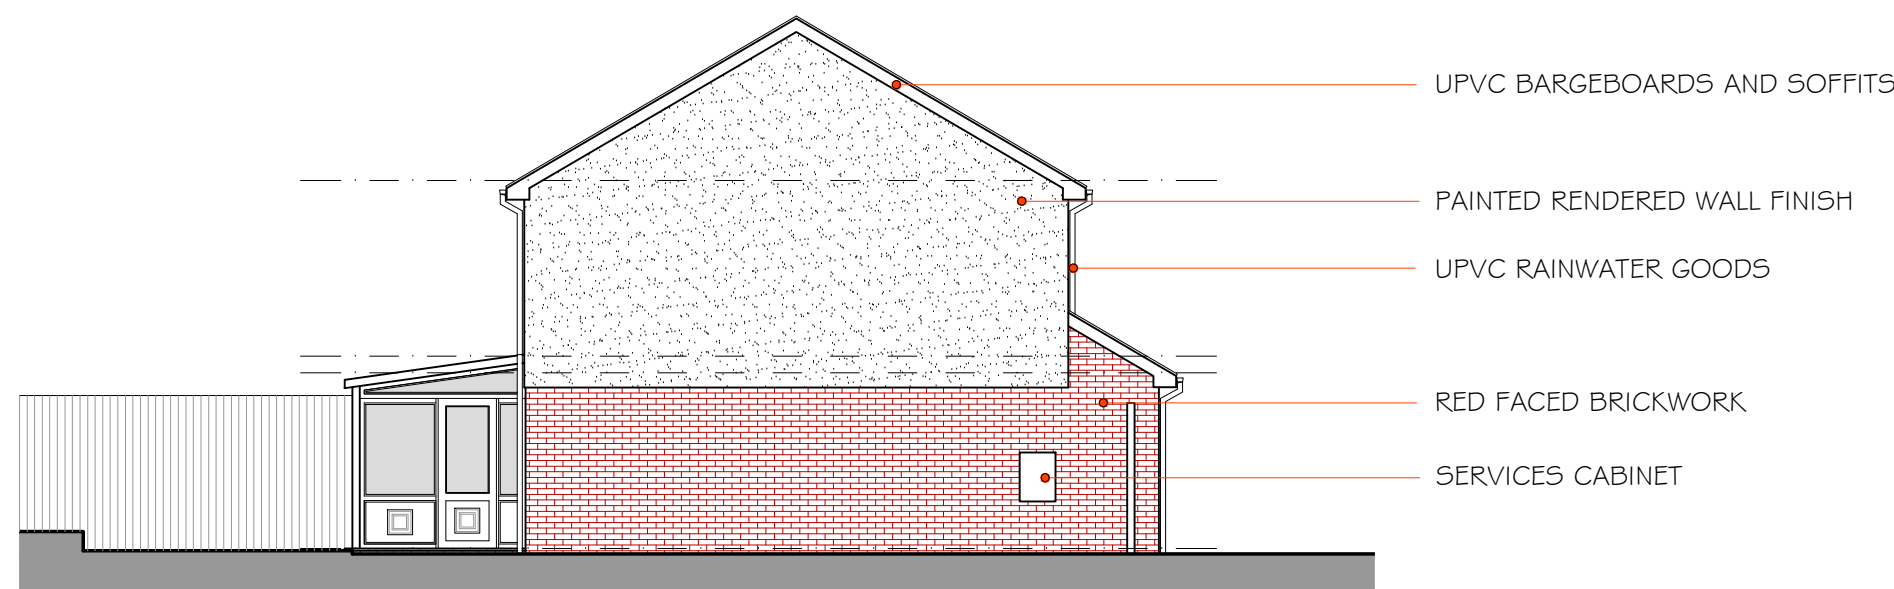

SIDE ELEVATION AS EXISTING

(SCALE 1:100 @ A1)

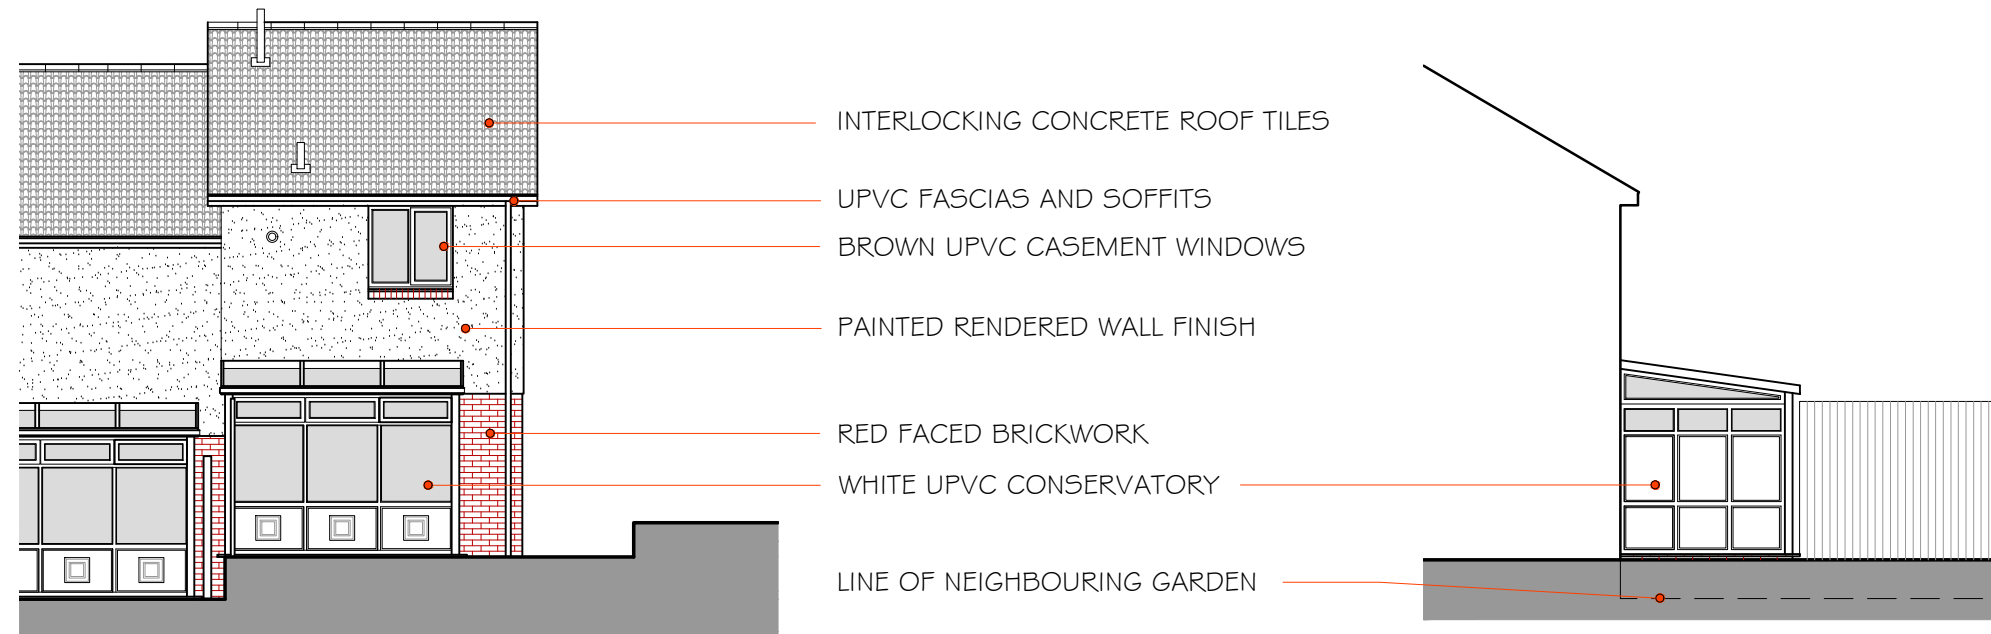


REAR ELEVATION AS EXISTING

(SCALE 1:100 @ A1)


SIDE ELEVATION

(SCALE 1:100 @ A1)

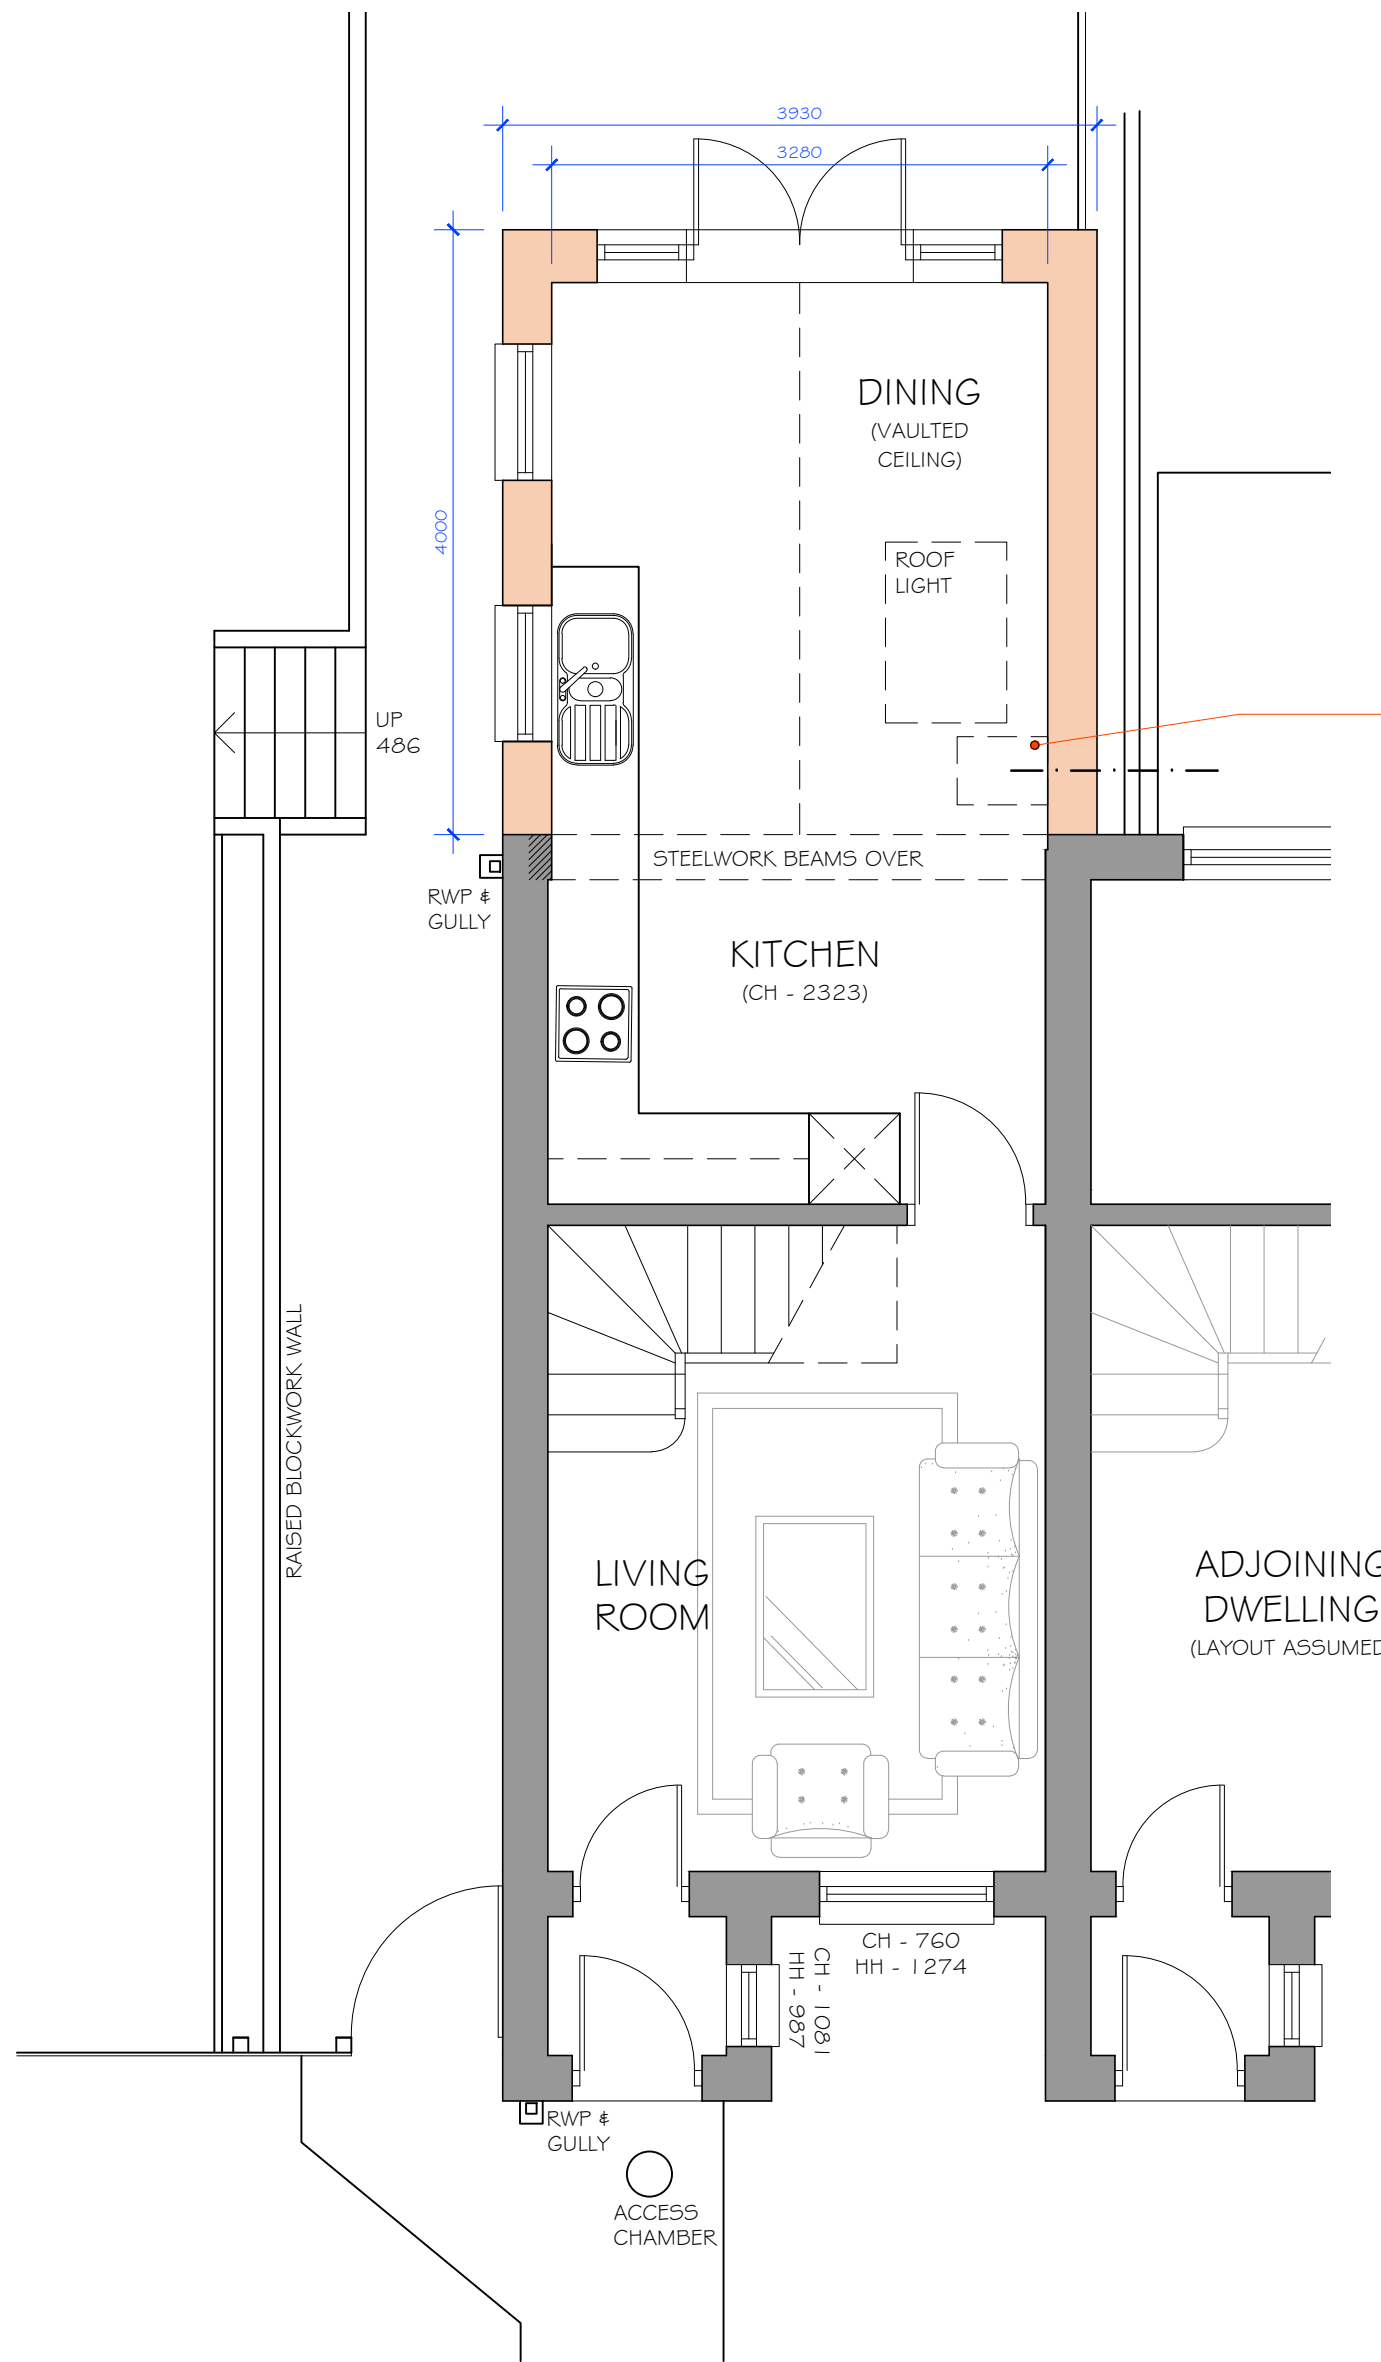


GROUND FLOOR/SITE PLAN AS PROPOSED

(SCALE 1:50 @ A1)

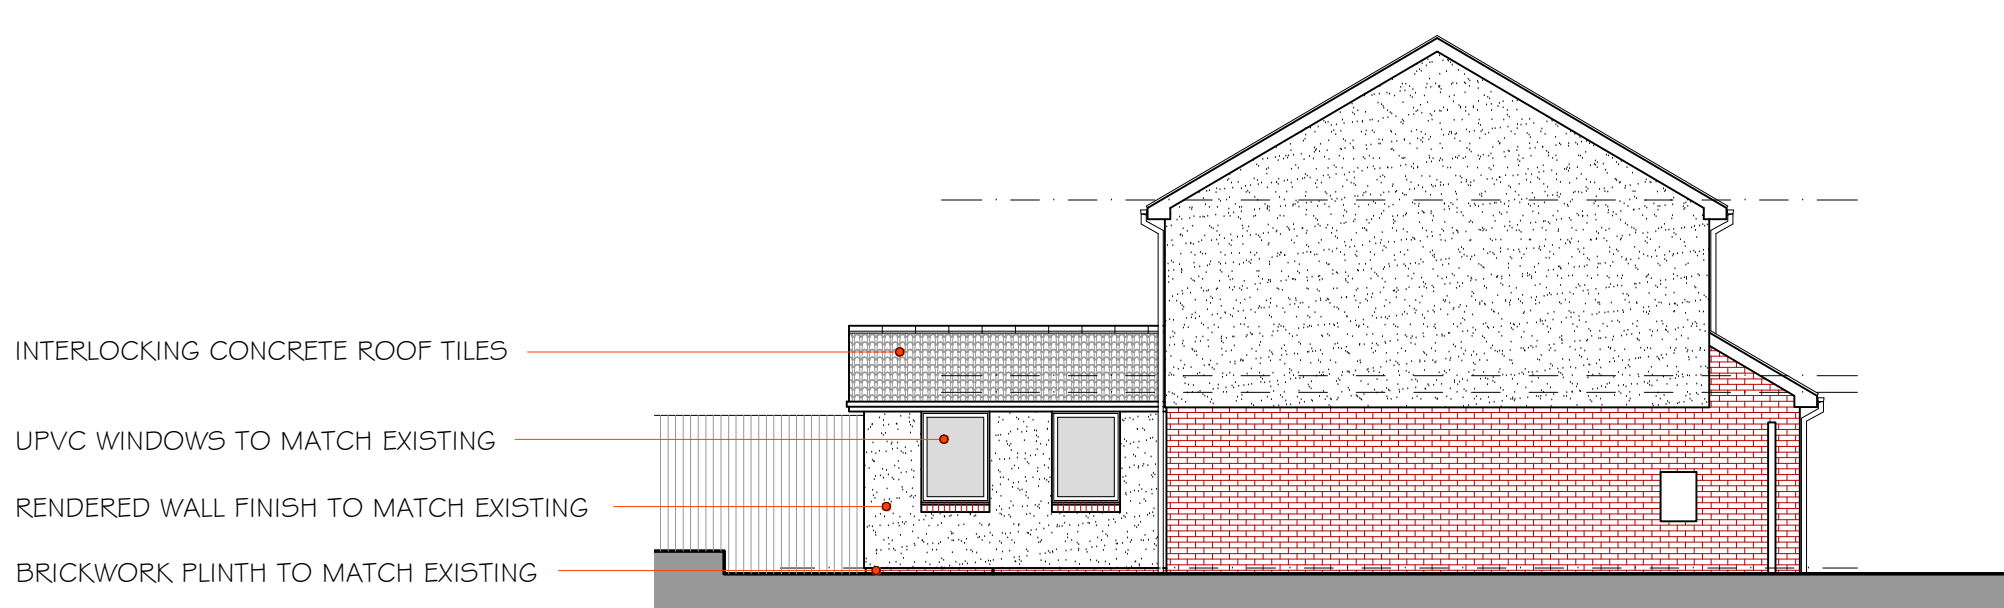


SIDE ELEVATION AS PROPOSED

(SCALE 1:100 @ A1)

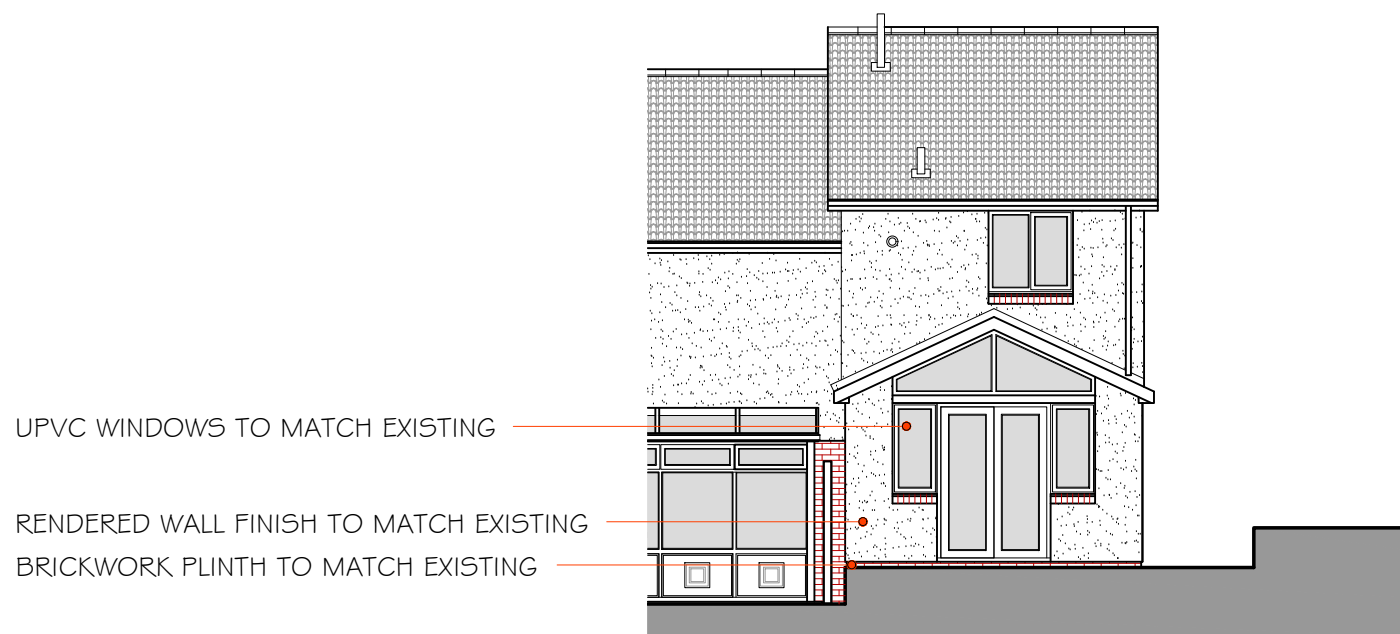

REAR ELEVATION AS PROPOSED

(SCALE 1:100 @ A1)

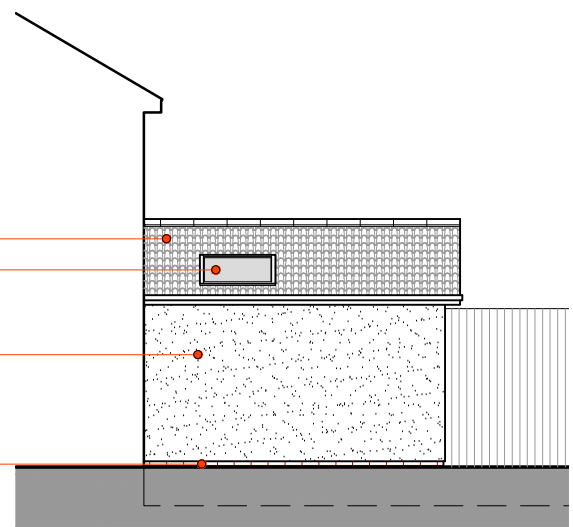

SIDE ELEVATION AS PROPOSED

(SCALE 1:100 @ A1)



BLOCK PLAN AS EXISTING

(SCALE 1:500 @ A1)

Revision	Description	Drawn/Checked by
A: 18.11.25	SIDE ELEVATION ADDED	BAB

10 TOM MANN CLOSE NEWPORT

Drawing No. 2580 - 01.A

Title SURVEY & DESIGN PLANS & ELEVATIONS
--

Scale AS SHOWN @ A1	Date NOV 2025	Drawn/Checked by BAB
------------------------	------------------	-------------------------

Morgan & Horowskyj Architects LLP
The School Room, Castle Street, Abergavenny, Monmouthshire, NP7 5EE
Tel: 01873 852465/855273 Email: andrew@morganhorowskyj.co.uk www.morganhorowskyj.co.uk