


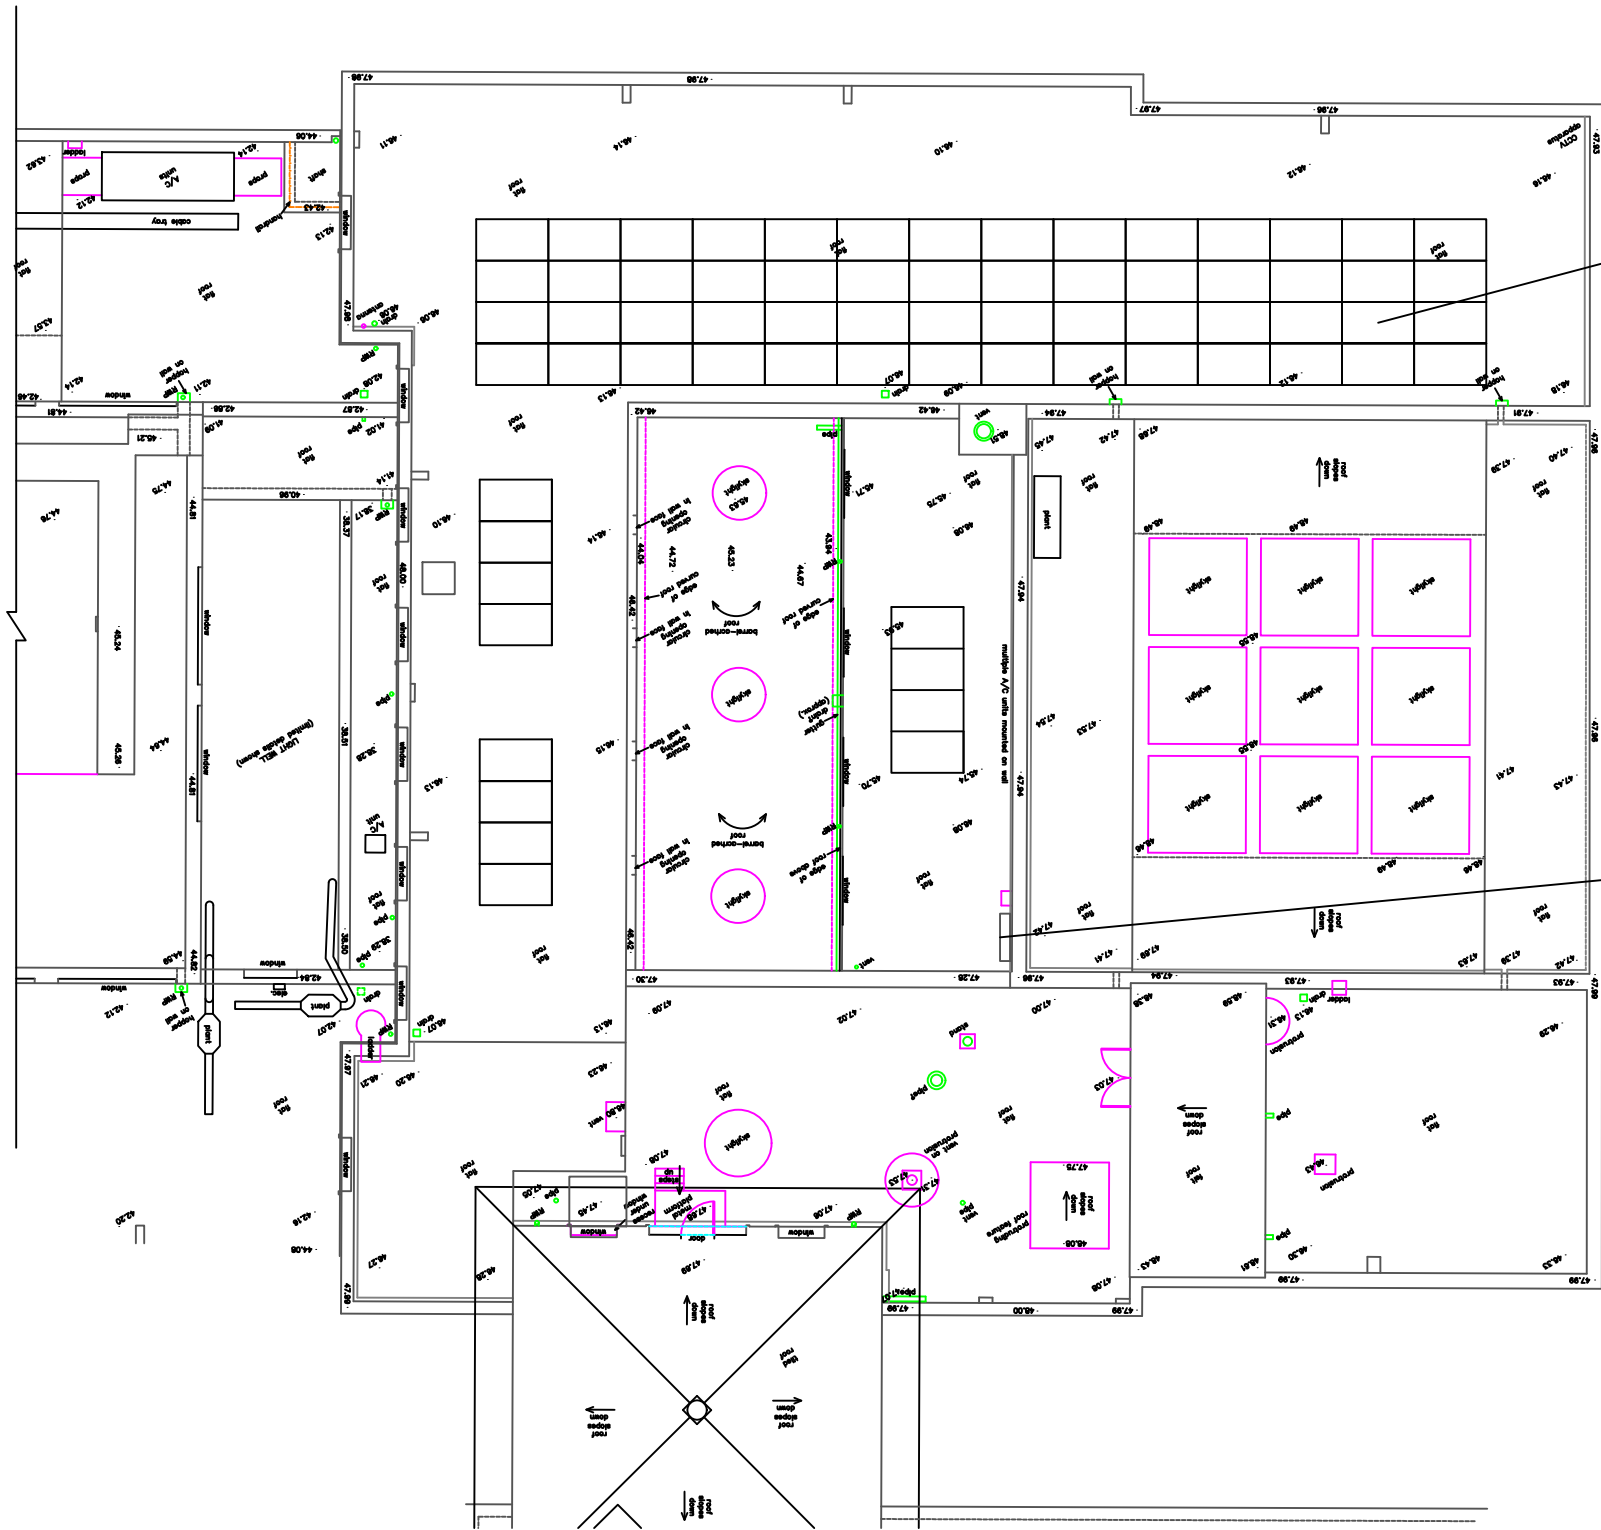

PLAN
SCALE: 1:200

THIS DRAWING IS PRODUCED FOR USE IN THIS PROJECT ONLY AND MAY NOT BE USED FOR ANY OTHER PURPOSE. CYSON CYMRU PROPERTY SERVICES ACCEPT NO LIABILITY FOR THE USE OF THIS DRAWING OTHER THAN THE PURPOSE FOR WHICH IT WAS INTENDED IN CONNECTION WITH THIS PROJECT AS RECORDED IN THE 'PURPOSE FOR ISSUE' AND 'FILE STATUS CODE'.

THIS DRAWING MAY NOT BE REPRODUCED IN ANY FORM WITHOUT PRIOR WRITTEN AGREEMENT OF CYSON CYMRU PROPERTY SERVICES.

© CROWN COPYRIGHT AND DATABASE RIGHTS 2026
ORDNANCE SURVEY LICENCE NUMBER:-

ORIGINAL
SHEET SIZE
A3

							CLIENT	NEWPORT CITY COUNCIL	TITLE	ROOF PLAN - PROPOSED	 CYSON CYMRU Gwasanaethau eiddo - Property services	SCALES	DISCIPLINE	PROJECT NUMBER			
FIRST ISSUE							PROJECT	CIVIC CENTER SOLAR INSTALLATION WEST WING						DRAWING NUMBER	CC -DR-B - (**)-02	REV CODE	P 1
P0																	
REV	DRAWN	DATE	CHECKED	DATE	APPROVED	DATE					STATUS CODE			PURPOSE OF ISSUE		DRAWN	
												S0	PLANNING APPROVAL				



1st Floor, Caradog House, Cleppa Park, Newport, Wales,
NP10 8UG, Tel: 01633 656 690; web:www.cysoncymru.co.uk

Date Plotted: 02 February 2026 10:16:37

© COPYRIGHT CYSON CYMRU 2026