


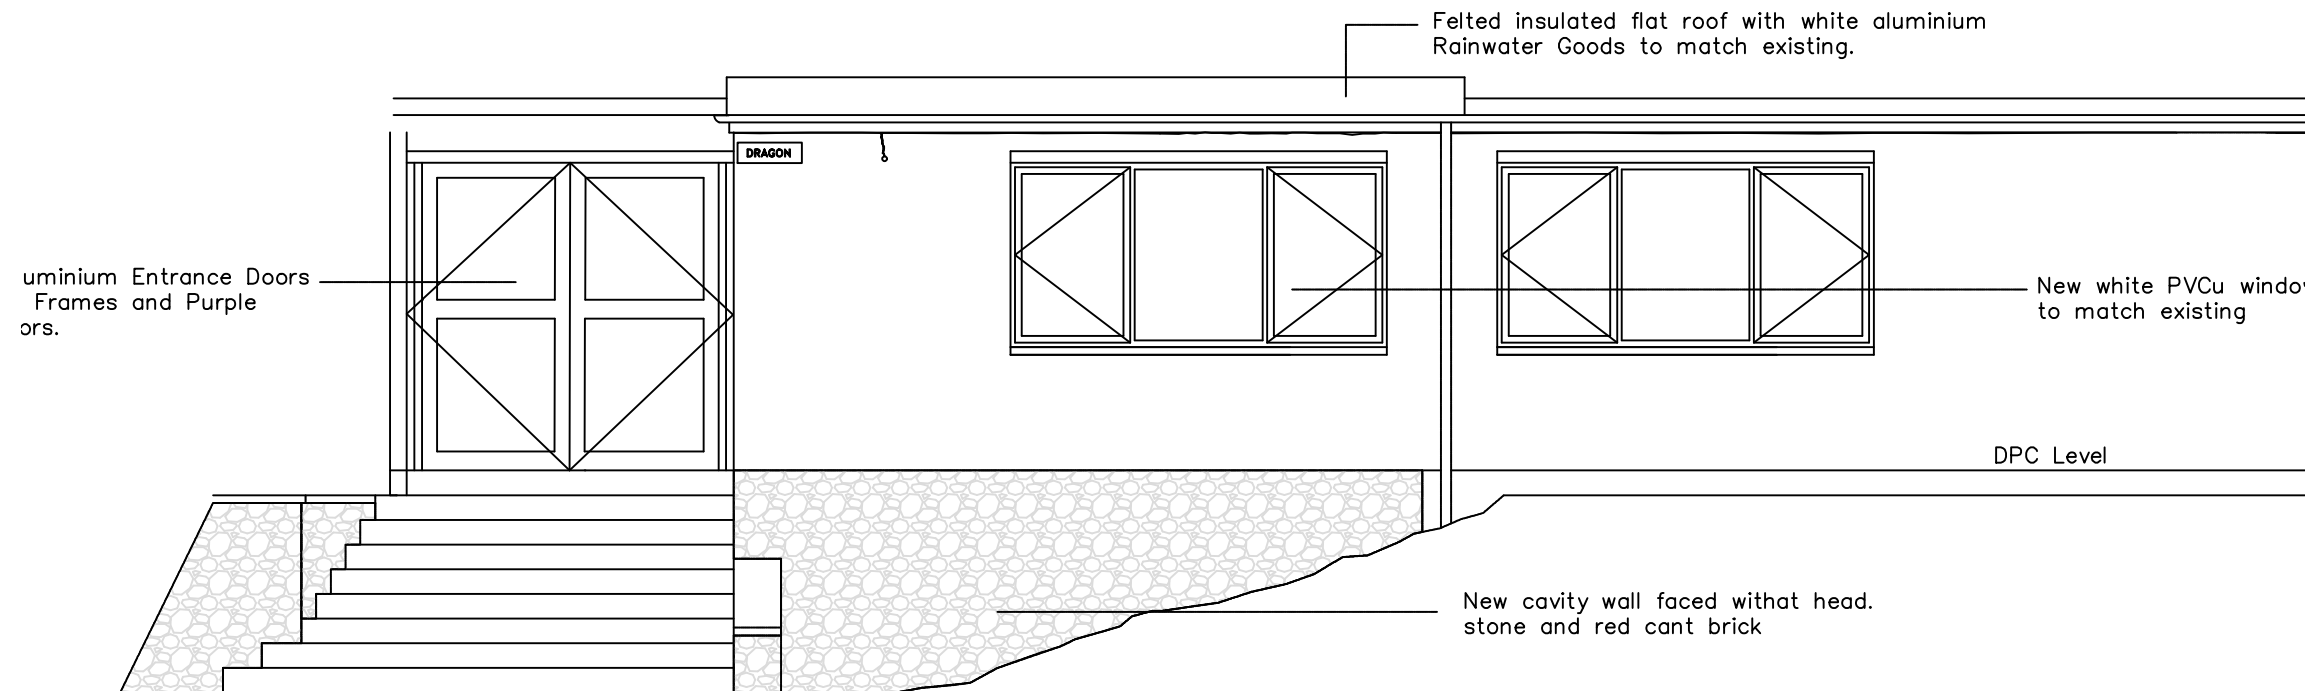

PROPOSED FRONT ELEVATION

THIS DRAWING IS PRODUCED FOR USE IN THIS PROJECT ONLY AND MAY NOT BE USED FOR ANY OTHER PURPOSE. NPS PROPERTY CONSULTANTS LTD ACCEPT NO LIABILITY FOR THE USE OF THIS DRAWING OTHER THAN THE PURPOSE FOR WHICH IT WAS INTENDED IN CONNECTION WITH THIS PROJECT AS RECORDED IN THE 'PURPOSE FOR ISSUE' AND 'FILE STATUS CODE'.

THIS DRAWING MAY NOT BE REPRODUCED IN ANY FORM WITHOUT PRIOR WRITTEN AGREEMENT OF NPS PROPERTY CONSULTANTS LTD.

© CROWN COPYRIGHT AND DATABASE RIGHTS 2026
ORDNANCE SURVEY LICENCE NUMBER:-

ORIGINAL
SHEET SIZE

A3

FIRST ISSUE

P0

REV

DRAWN

DATE

CHECKED

DATE

APPROVED

DATE

CLIENT

YSGOL GYMRAEG
BRO TEYRNON

PROJECT

HEAD TEACHERS ROOM
EXTENSION

TITLE

PPROPOSED FRONT
ELEVATION



1st Floor, Caradog House, Clappa Park,
Newport, Wales, NP10 8UG,
Tel: 01633 240405;
web:www.norsegroup.co.uk

SCALES	DISCIPLINE	PROJECT NUMBER
1:50	ARCH	NNQ40310

DRAWING NUMBER	REV CODE
NPS -DR-A-(**)-007	P 1

STATUS CODE	PURPOSE OF ISSUE	DRAWN
S0	STAGE 1 TENDER	