


N.B. NO ROLLER SHUTTER BOX TO PROTRUDE FROM FACE OF SHOP FRONT

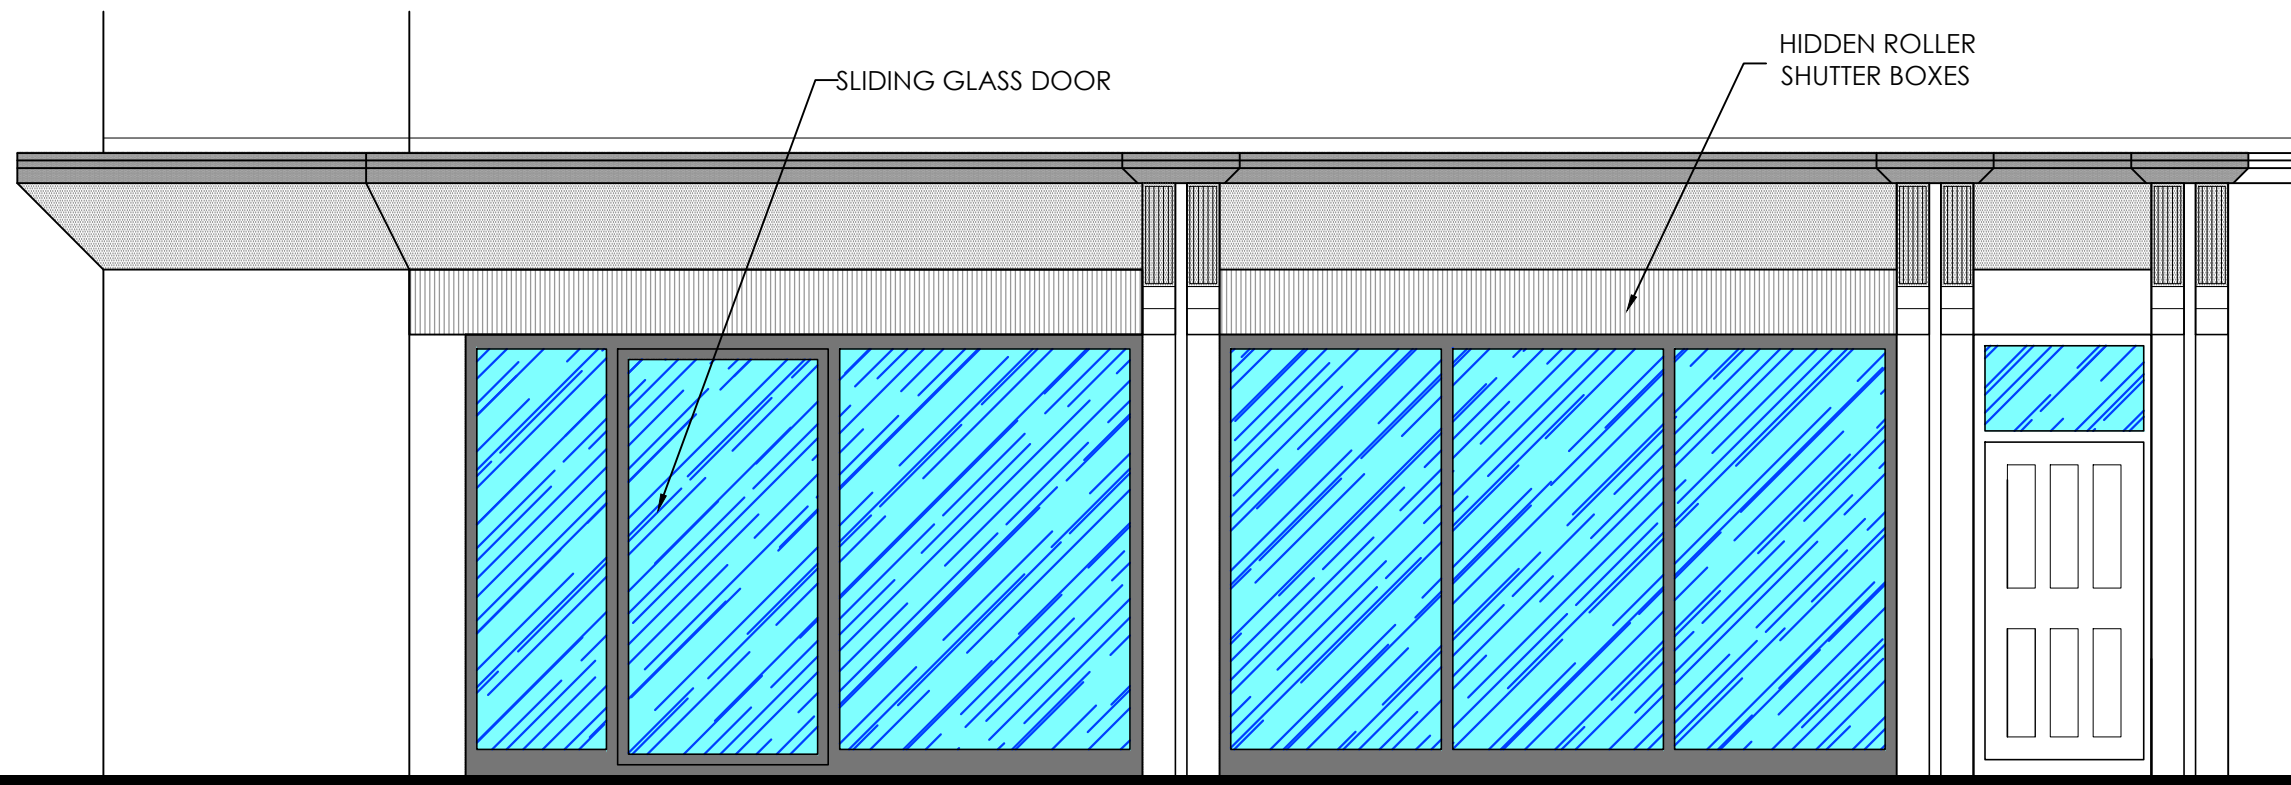

SECTION THROUGH
FRONT 1:50

FRONT ELEVATION AS PROPOSED 1:50



SECTION THROUGH
FRONT 1:50

FRONT ELEVATION AS EXISTING 1:50

ISSUED FOR:

**PLANNING
APPLICATION
PURPOSES**



PROPOSED CHANGE OF USE
110-111 COMMERCIAL ROAD
PILLGWENLLY
NEWPORT
NP20 2GW

STREET ELEVATIONS

DATE:
October 2025

DRAWN BY:
P.P.

SCALE(S):
1:50 @ A3

DRAWING NO:
25-049/P/04

REV:
B