




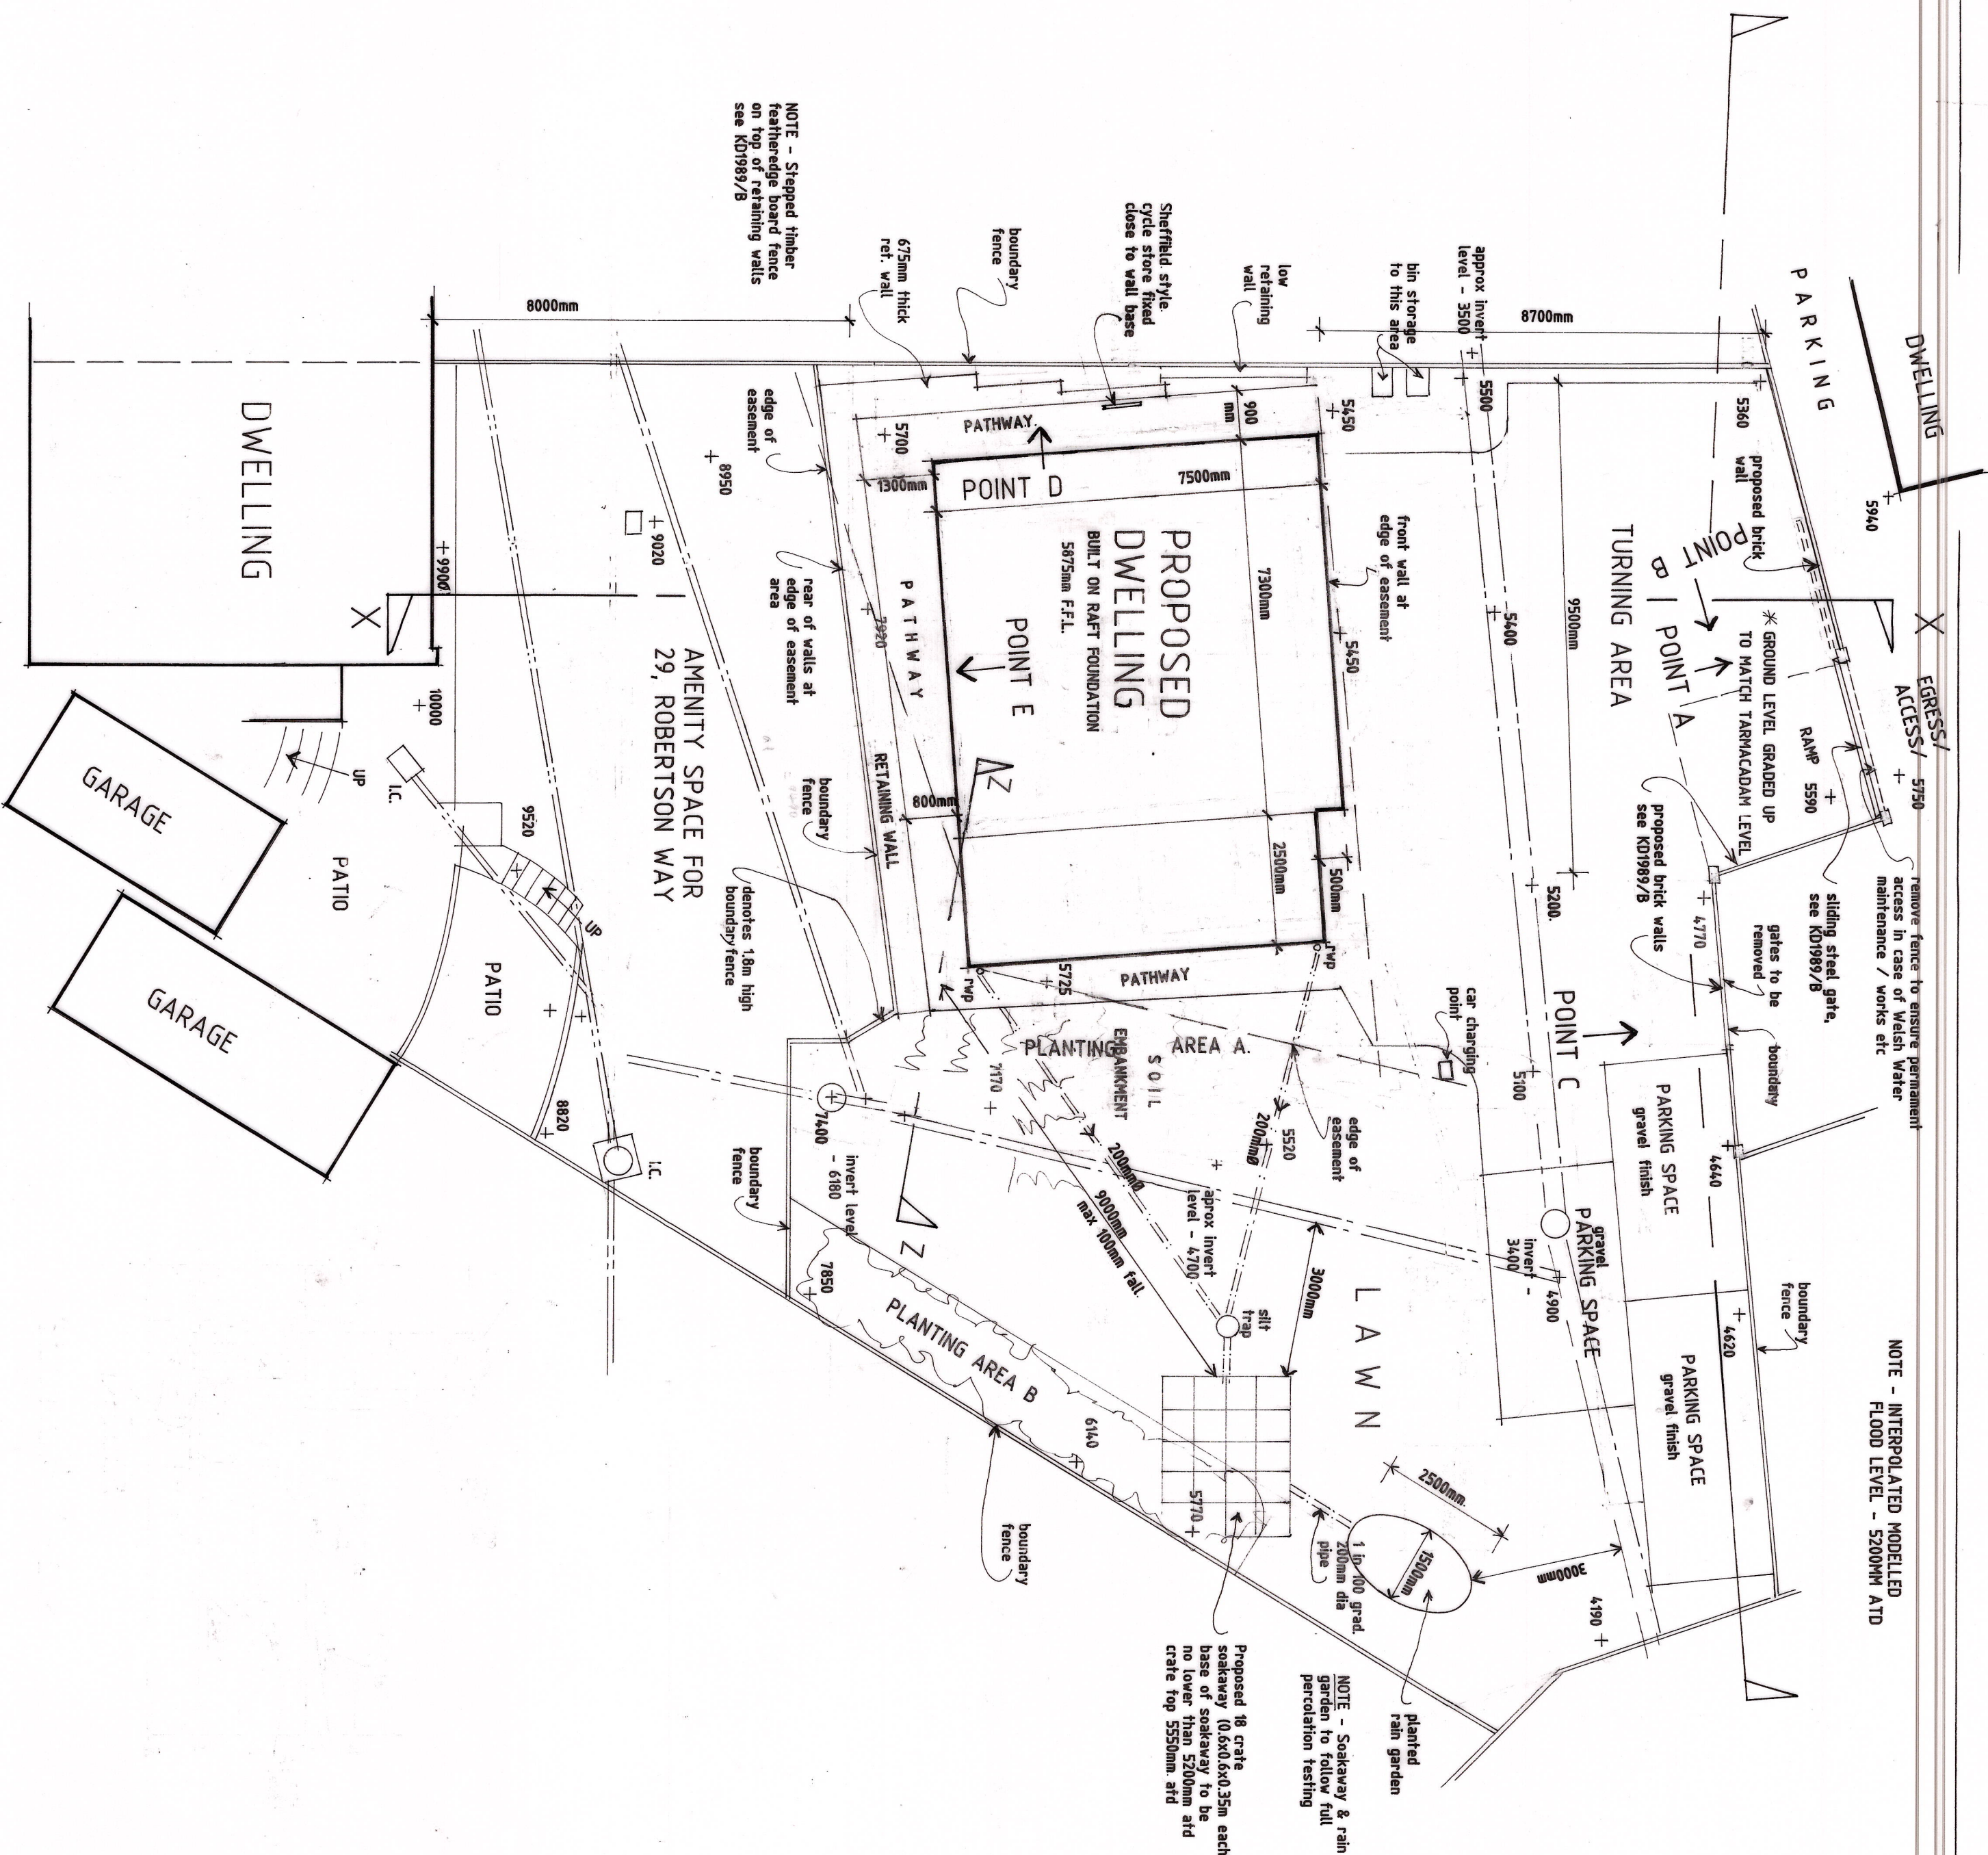


PROPOSED SITE PLAN

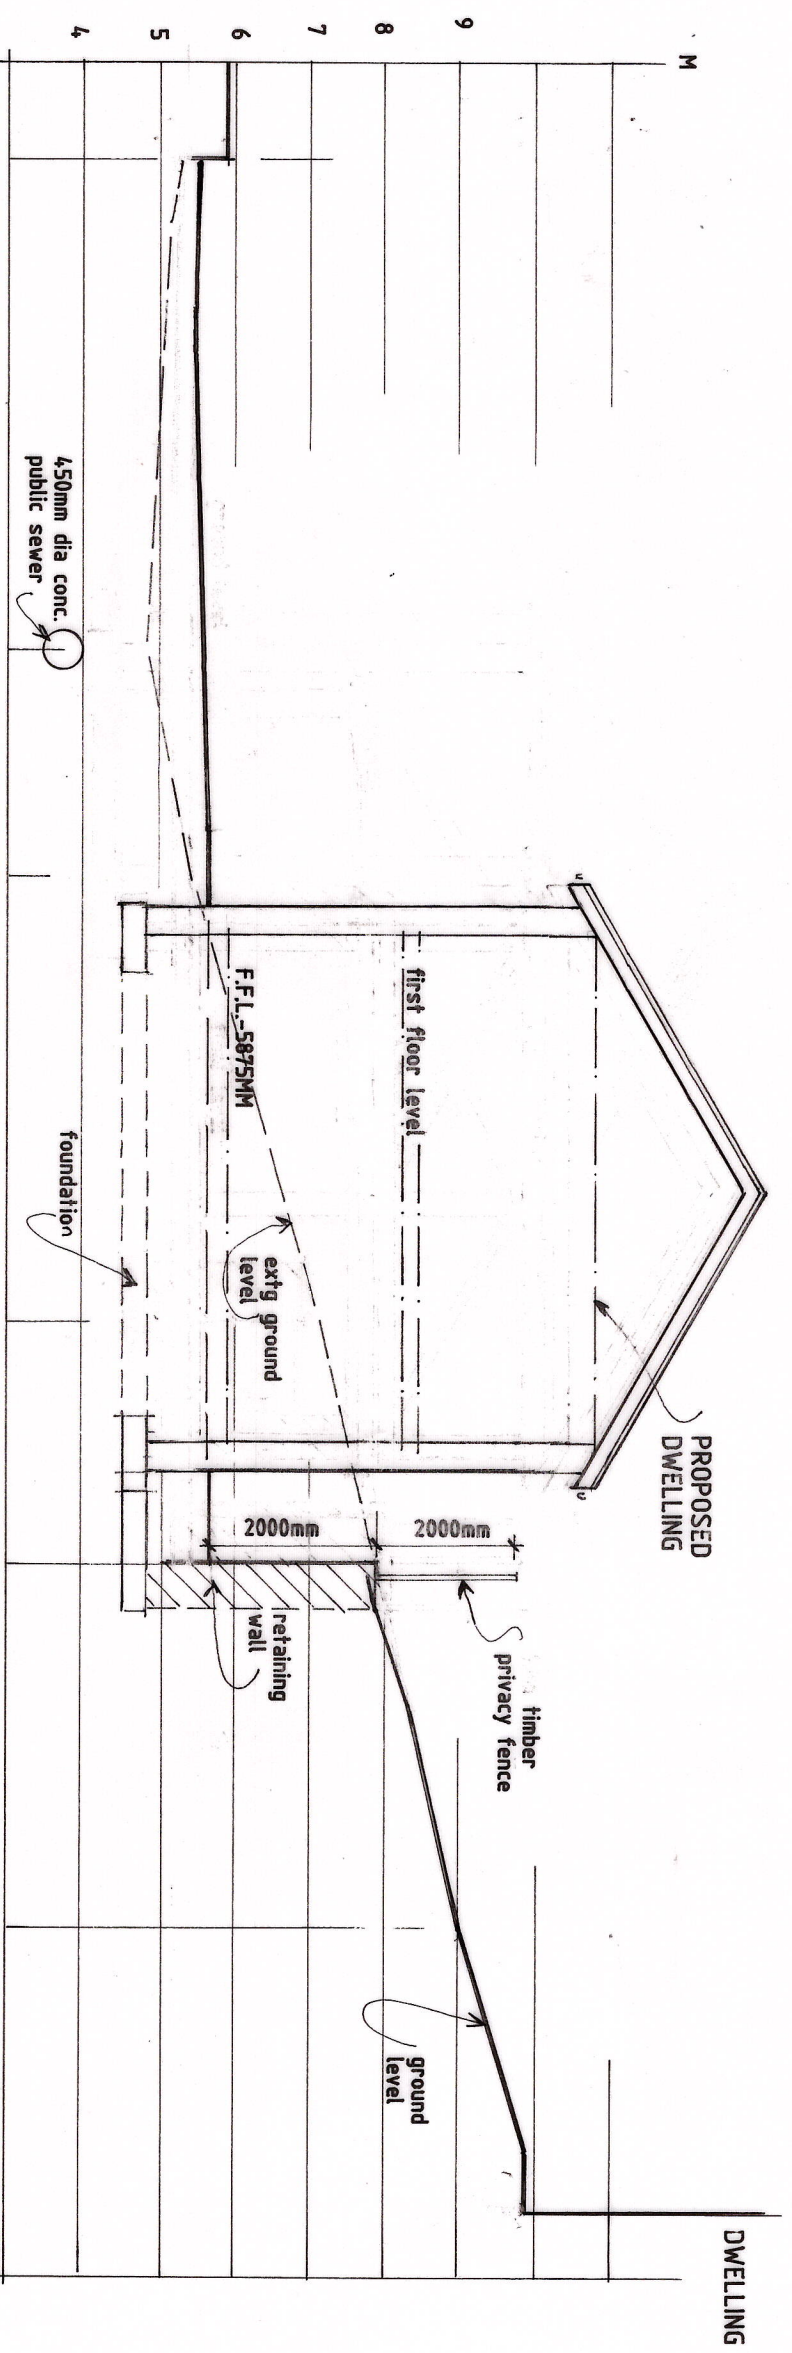


PROPOSED SECTION X-X

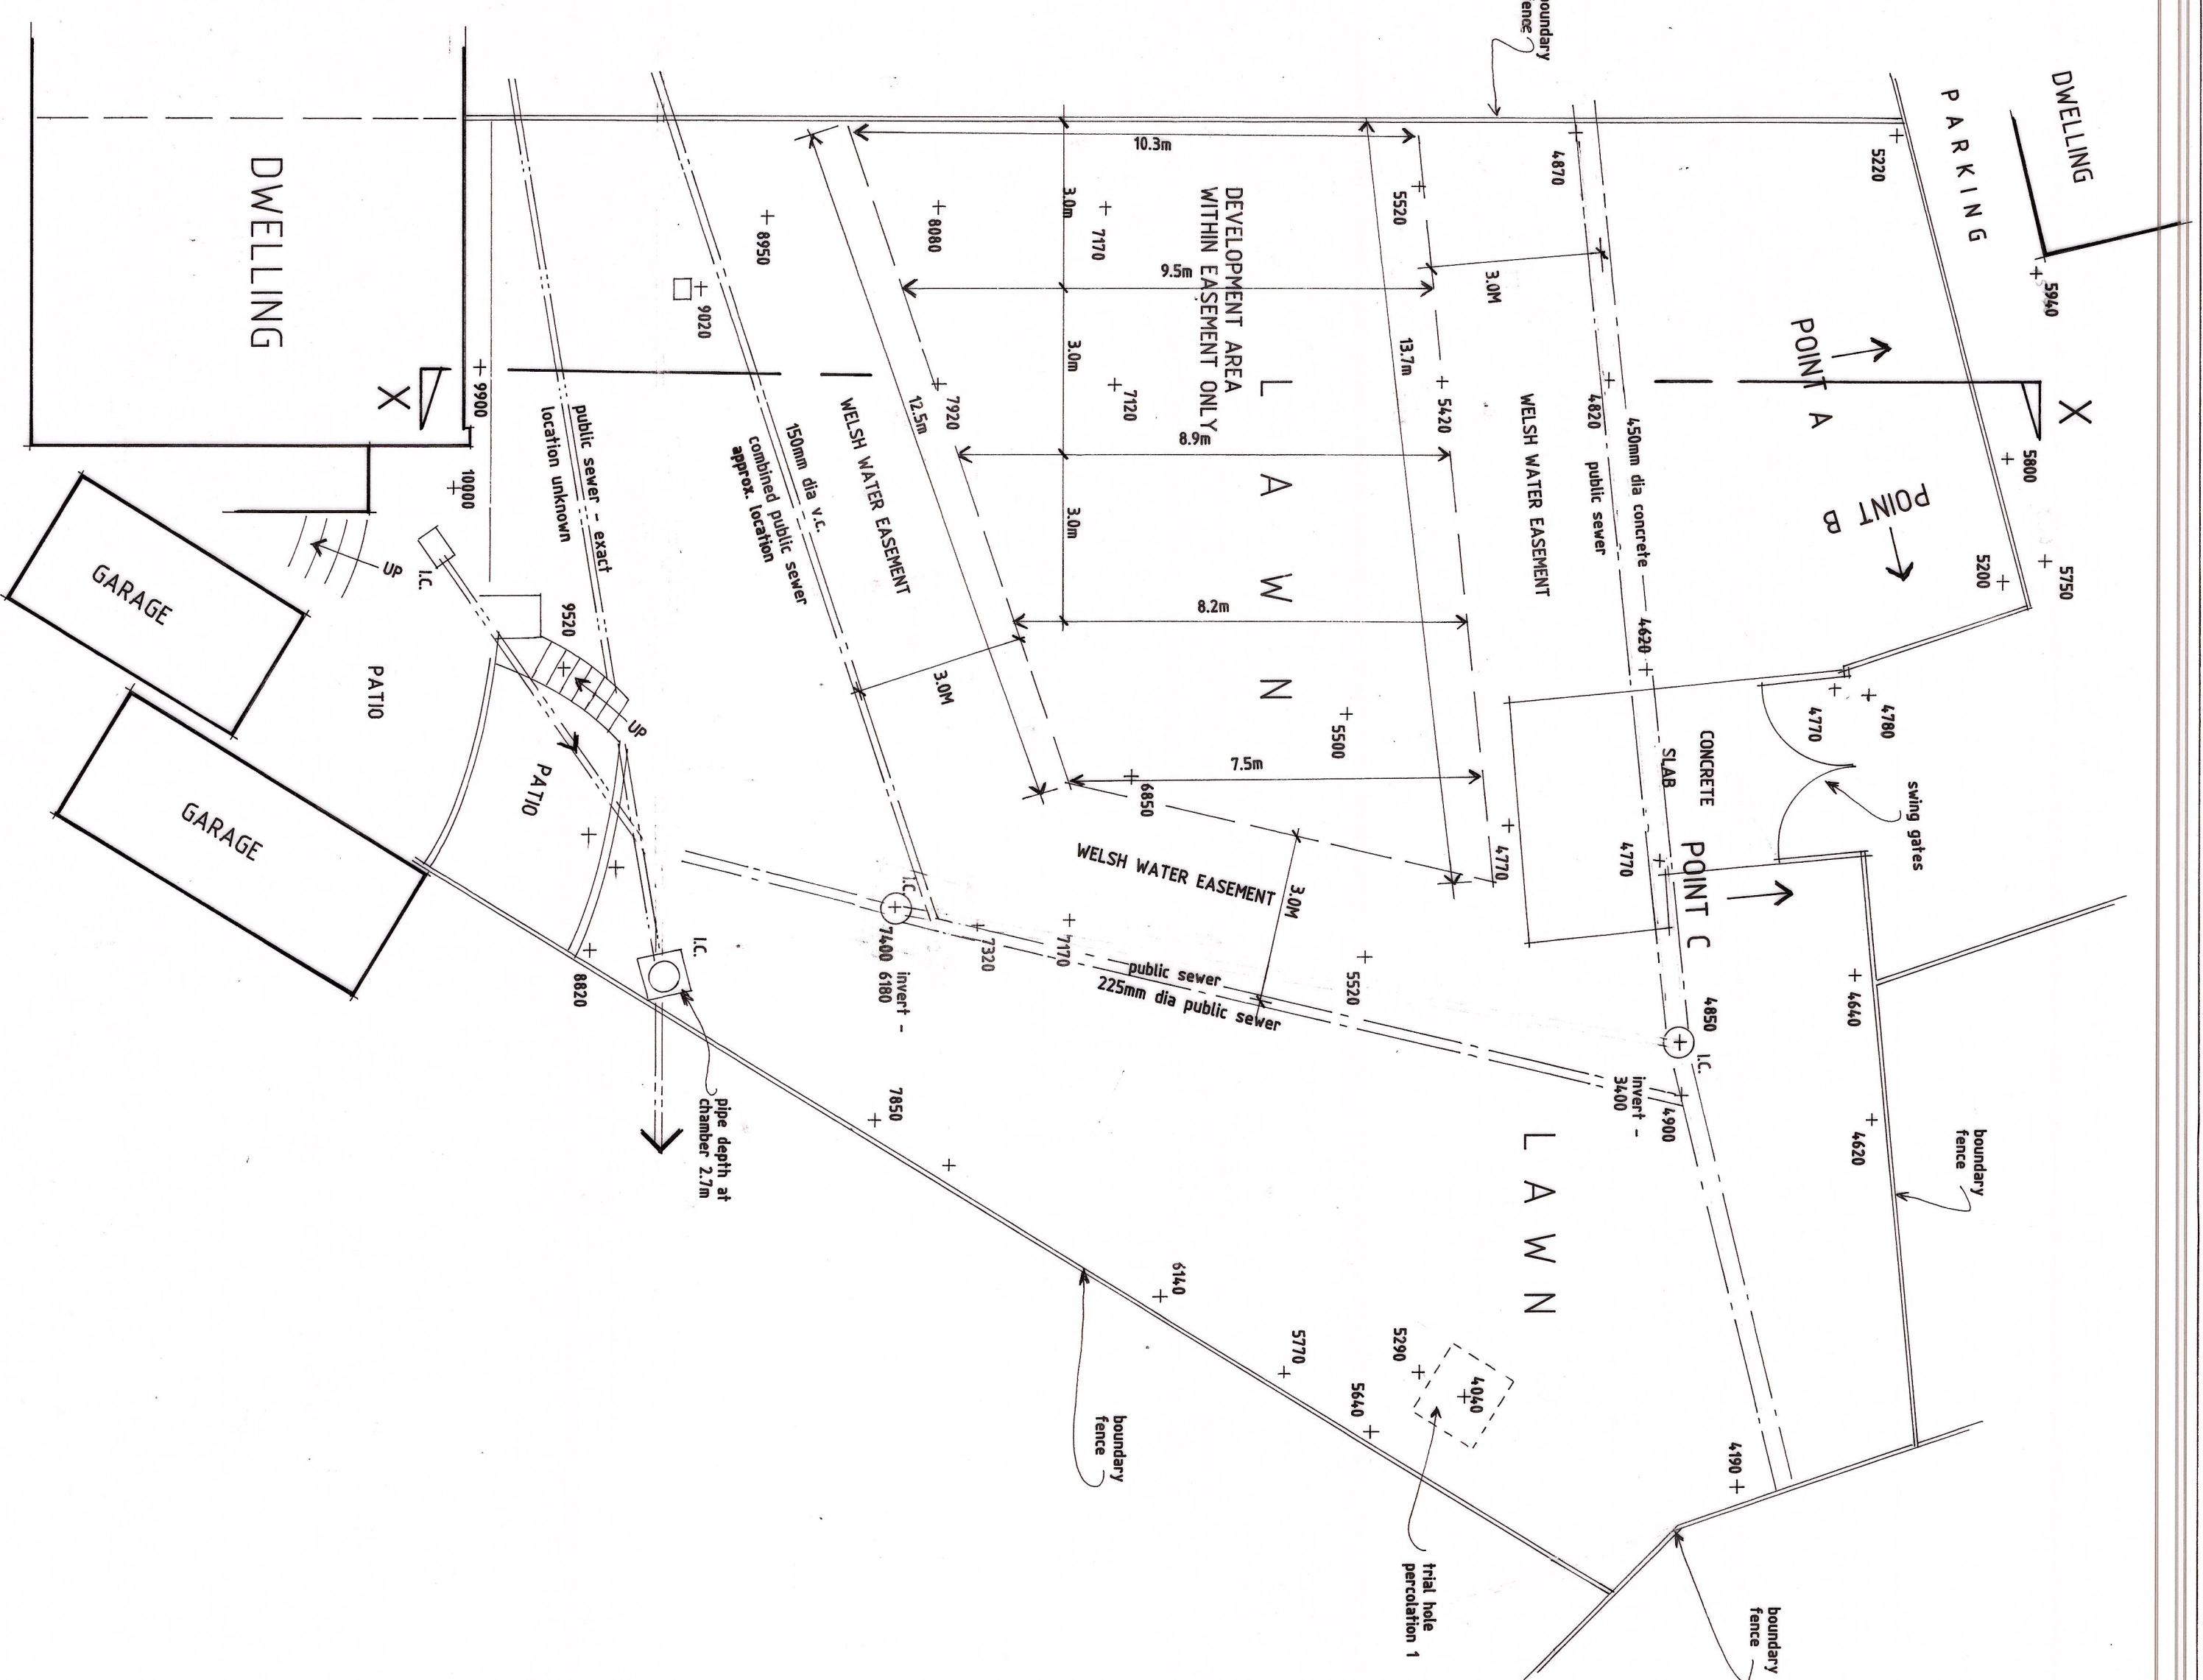

EXISTING SITE PLAN

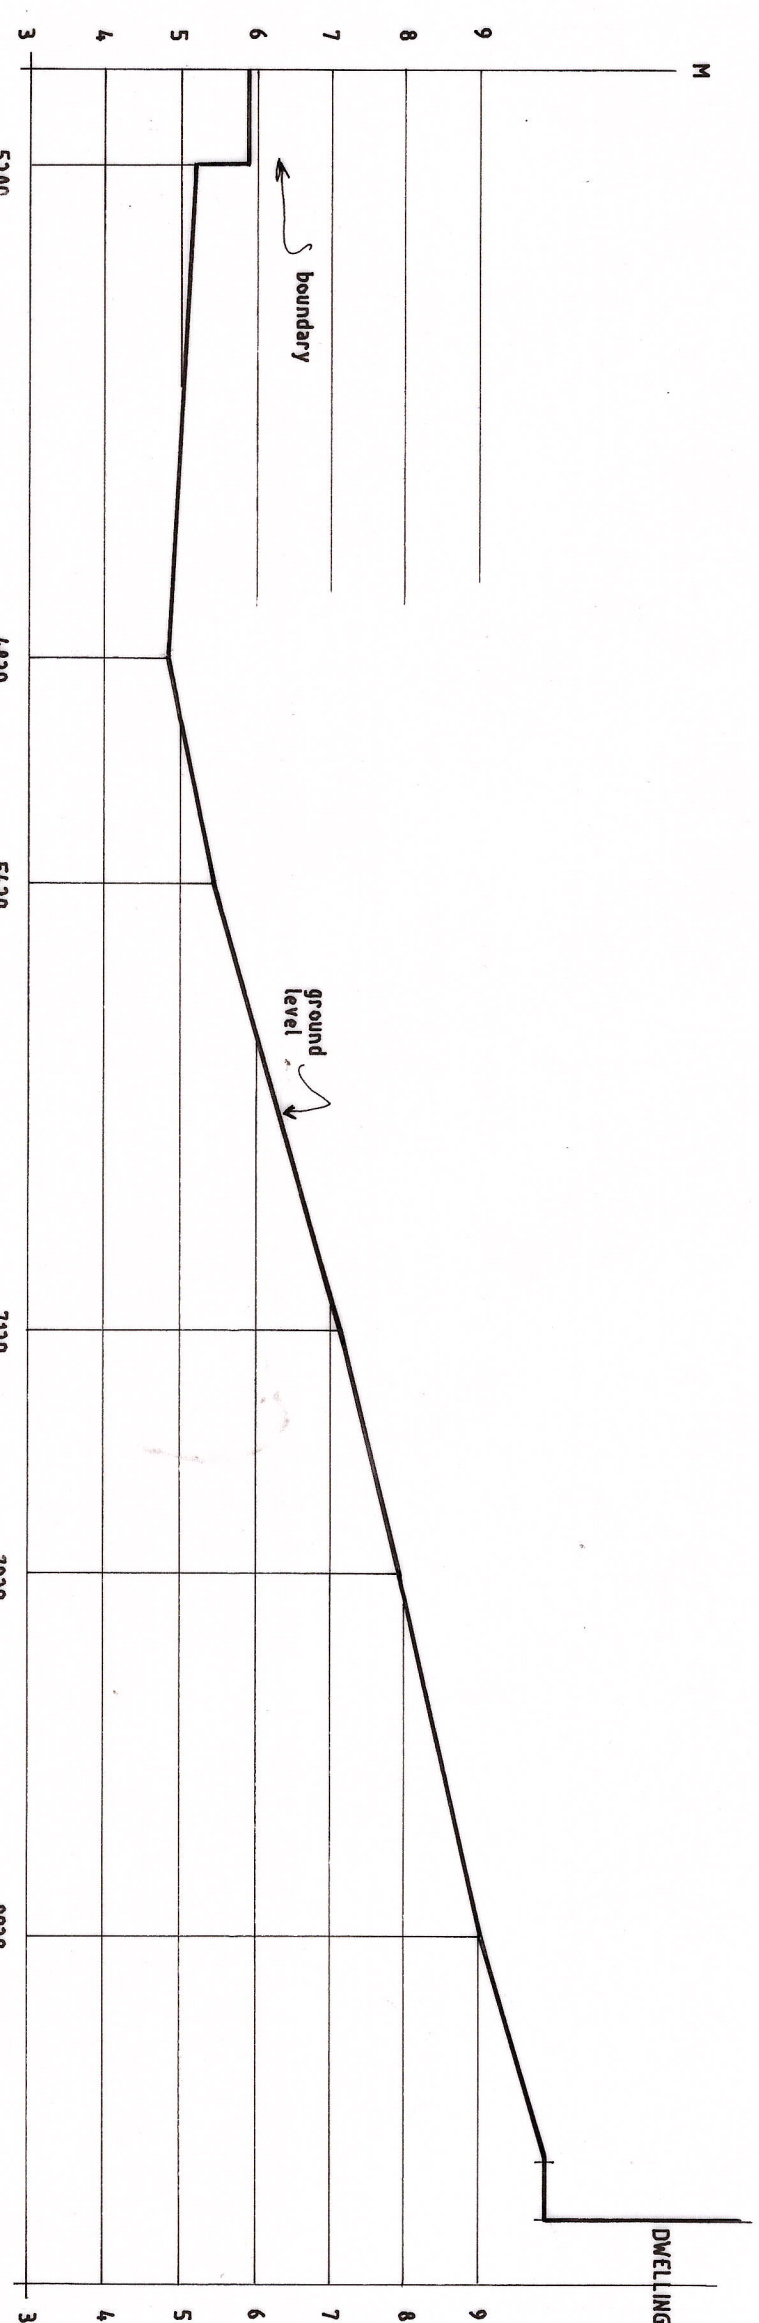

EXISTING SECTION X-X

 

Revisions	
Ref	Description
A	SECTIONS AMENDED.
B	SECTIONS AMENDED.
C	SECTIONS AMENDED.
D	SECTIONS AMENDED.
E	SECTIONS AMENDED.
F	SECTIONS AMENDED.

K.W. DORRINGTON
ARCHITECTURAL ASSOCIATES
Tel:01633 857566

PROPOSED DWELLING TO REAR OF -
29, ROBERTSON WAY, MALPAS,
NEWPORT, NP20 6QG.

EXISTING & PROPOSED PLANS & SECTIONS

date: OCTOBER 2024
scale: 1:100 AT A1
drawing number: KD1989/1F