




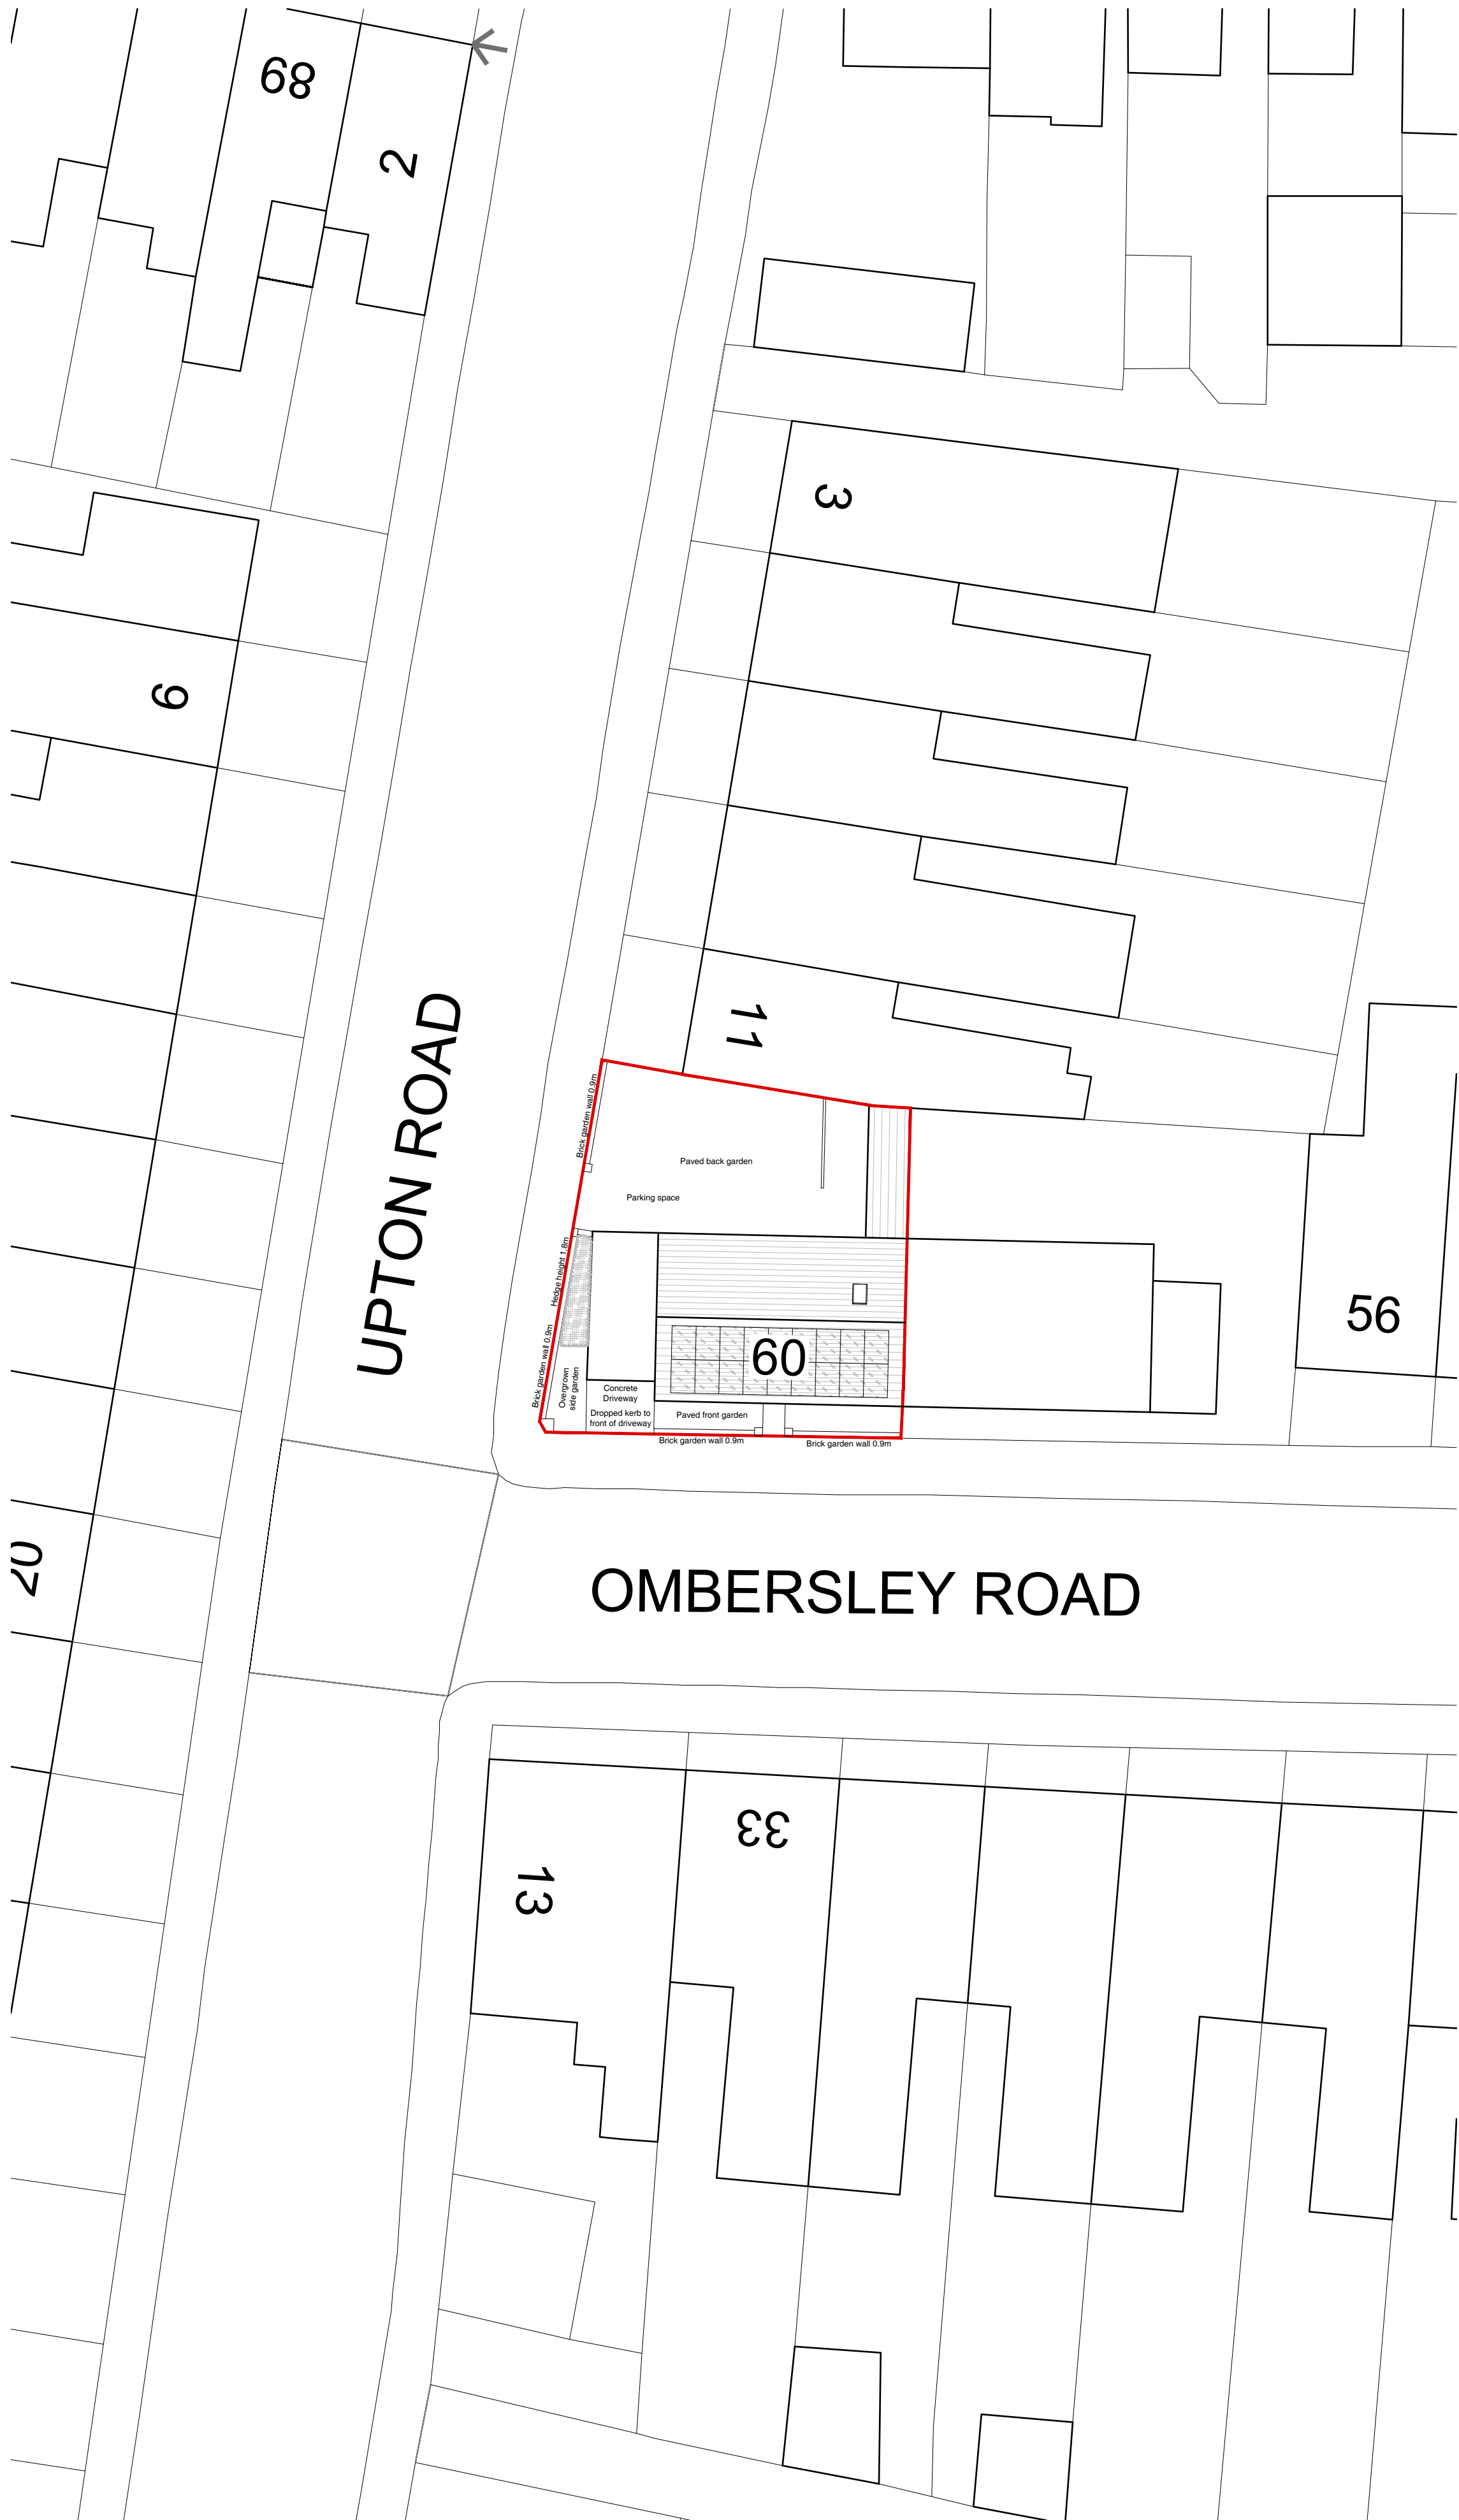

Existing Block Plan

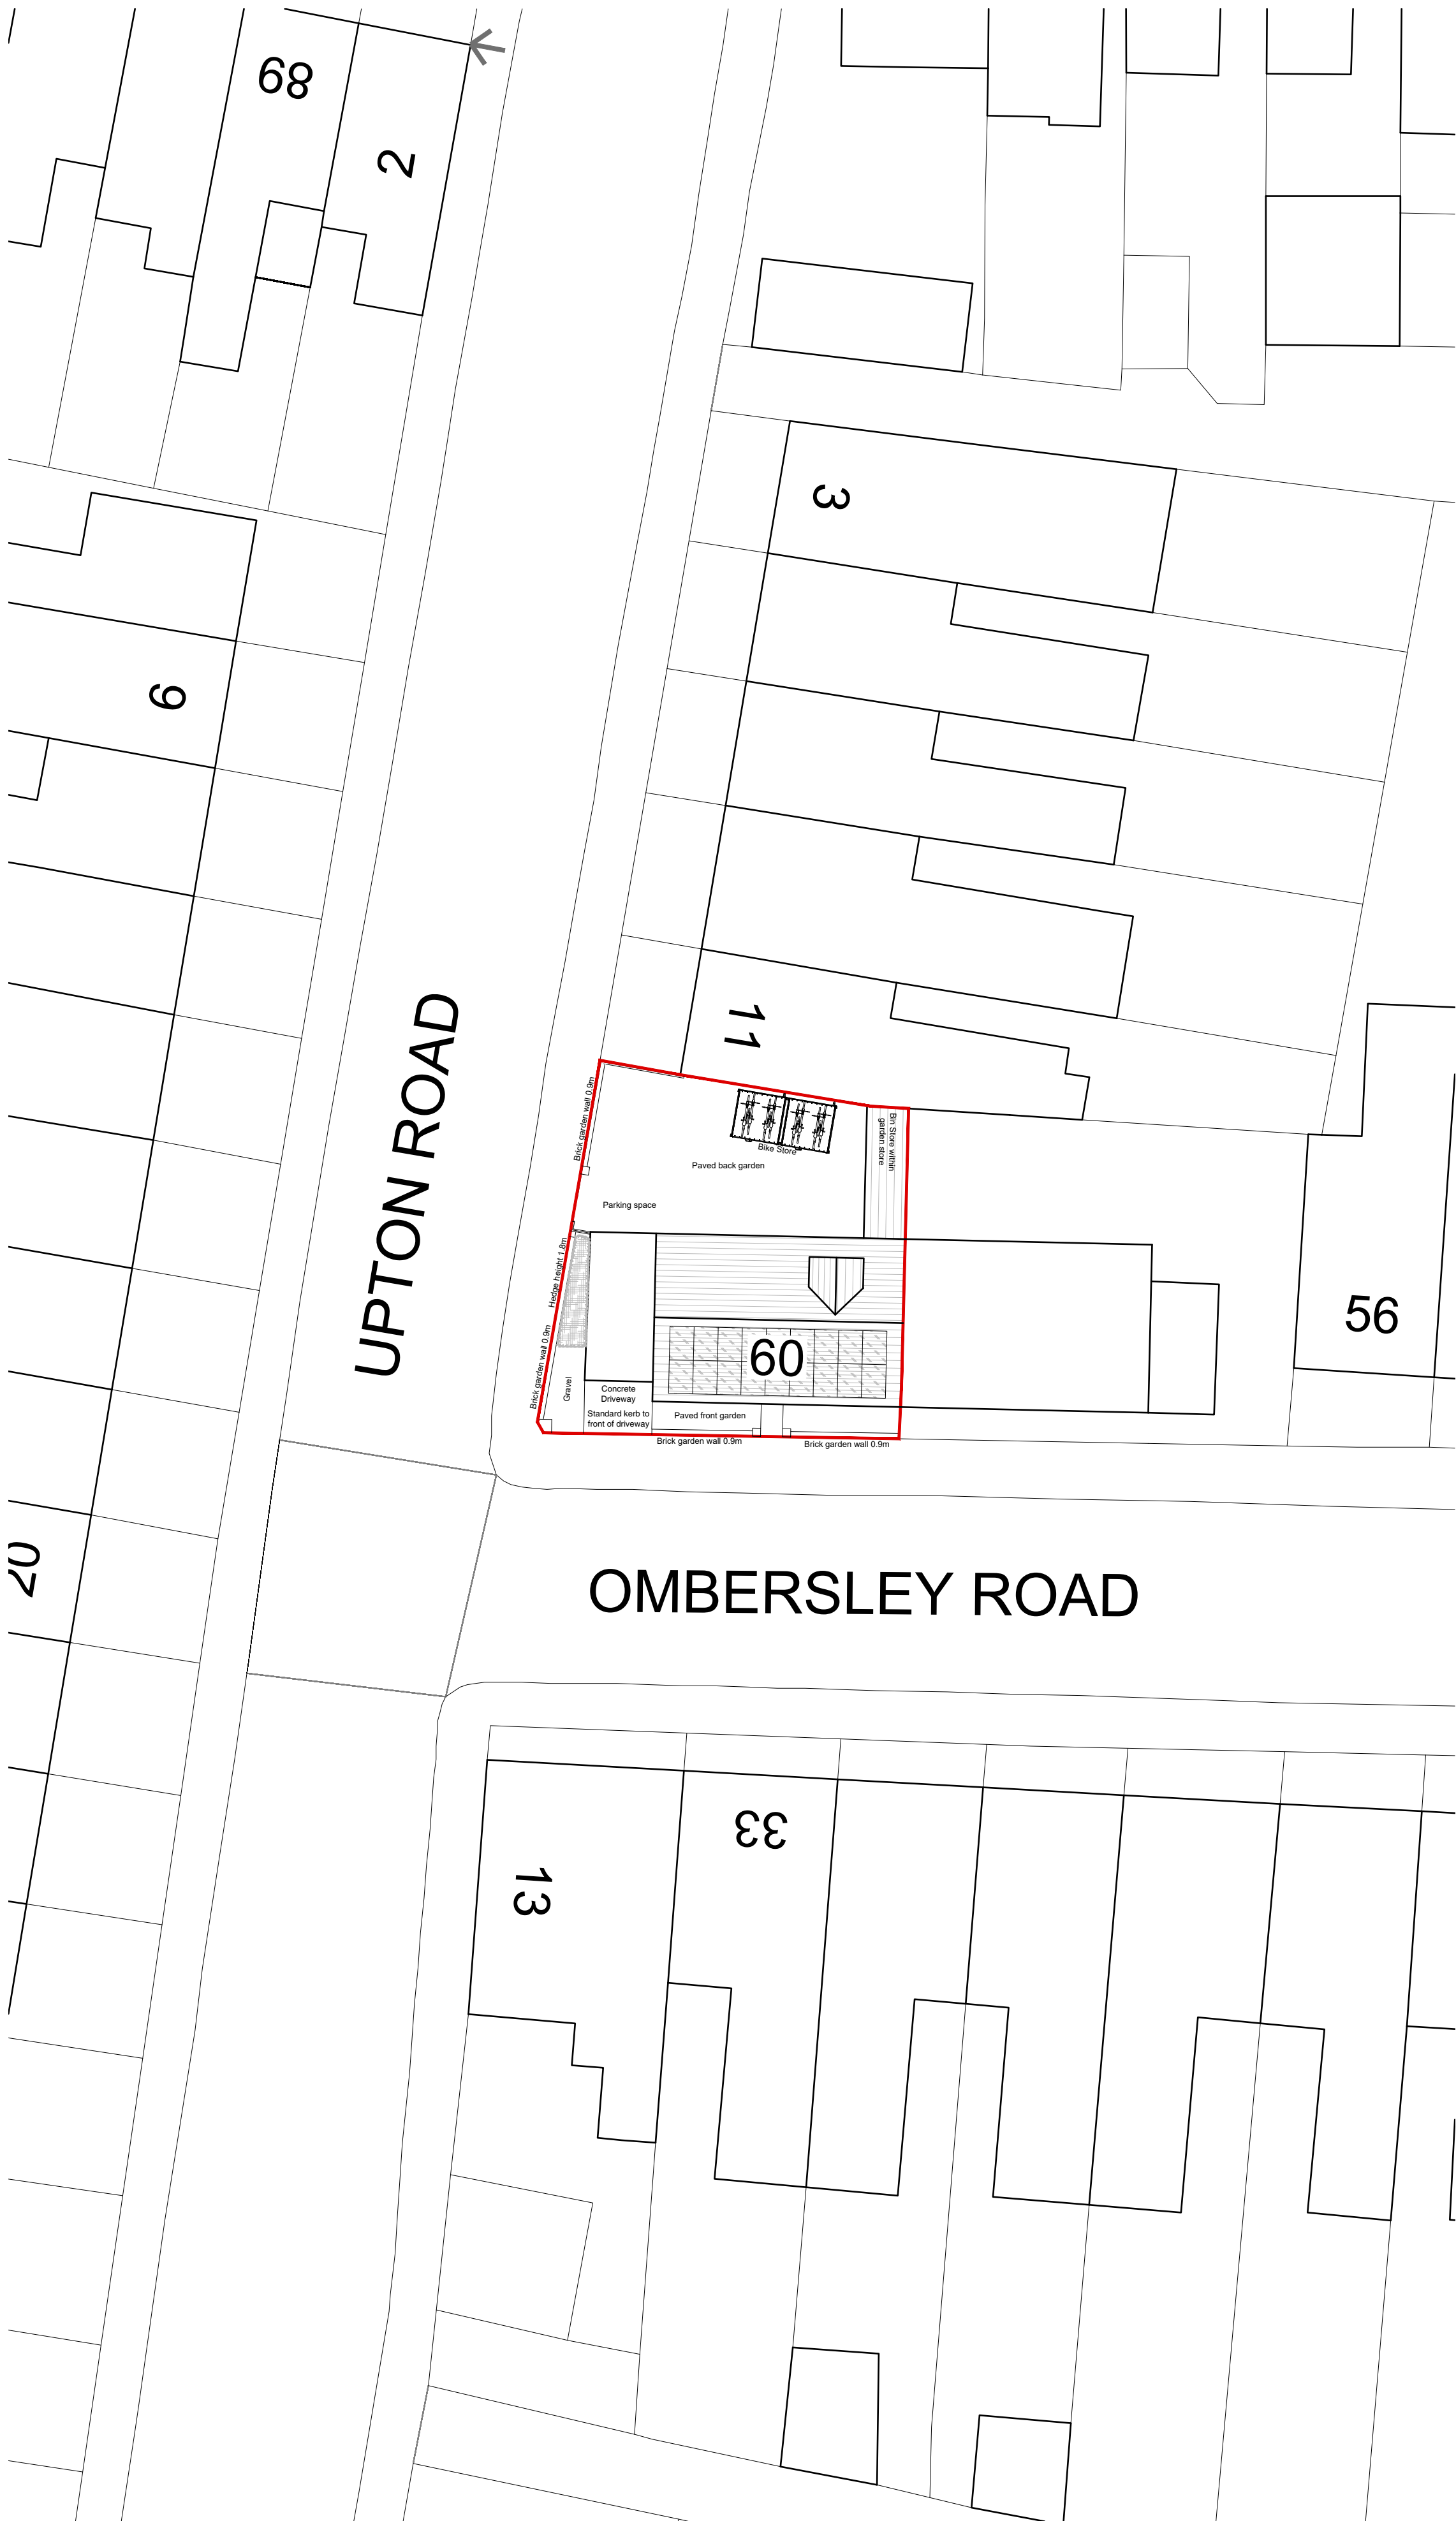

Proposed Block Plan

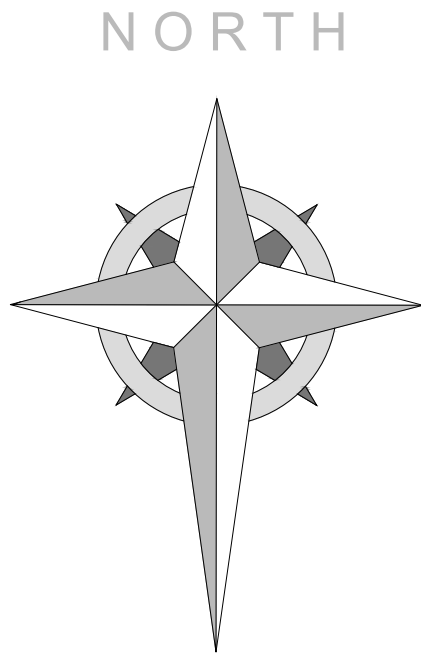

36 design

the contractor and checking of all dimensions on drawings and on site. Contractors are not to scale from drawings. For planning applications these drawings can be scaled from. Copyright

Front Elevation

Side Elevation

Concrete base 350x350x300mm

Plan

Treated softwood, slatted boards with internal galvanized steel frame frame. Store to have 2 Sheffield hoops with concrete hoop for four bikes. Secure front doors for access with galvanized steel roof. Roof can be green roof and wild seeded. As FalcoCrea


Bike Store (External)



Concrete base 350x350x300mm

Store to have 3 Sheffield hoops with concrete base for 5 bikes. Secure garage door providing access.

Bike Store (Garage)

 

Existing garden store to have treated softwood shelving installed to become bin store. Bin store for 2No 25 litre organic waste bin, recycling sacks equivalent to 240 litre, 240l wheeled bin.

Bin Store

PROJECT:			
60 Ombersley Road			
TITLE:			
Existing & Proposed Block Plans			
SCALE:	DATE:	DRAWN BY:	
1:200@A1	Nov' 2024	JM	
DRAWING NUMBER:	REVISION:		
4336.PL.02	F		

