

- NOTES:
- | | |
|-------------|----------------------|
| 01 Roof: | Slate Roof |
| 02 Walls: | Red Facing Brickwork |
| 03 Walls: | Render Painted Cream |
| 04 Windows: | UPVC White |
| 05 Fascia | UPVC White |
| 06 Gutter | UPVC White |




Front Elevation



Side Elevation



Rear Elevation

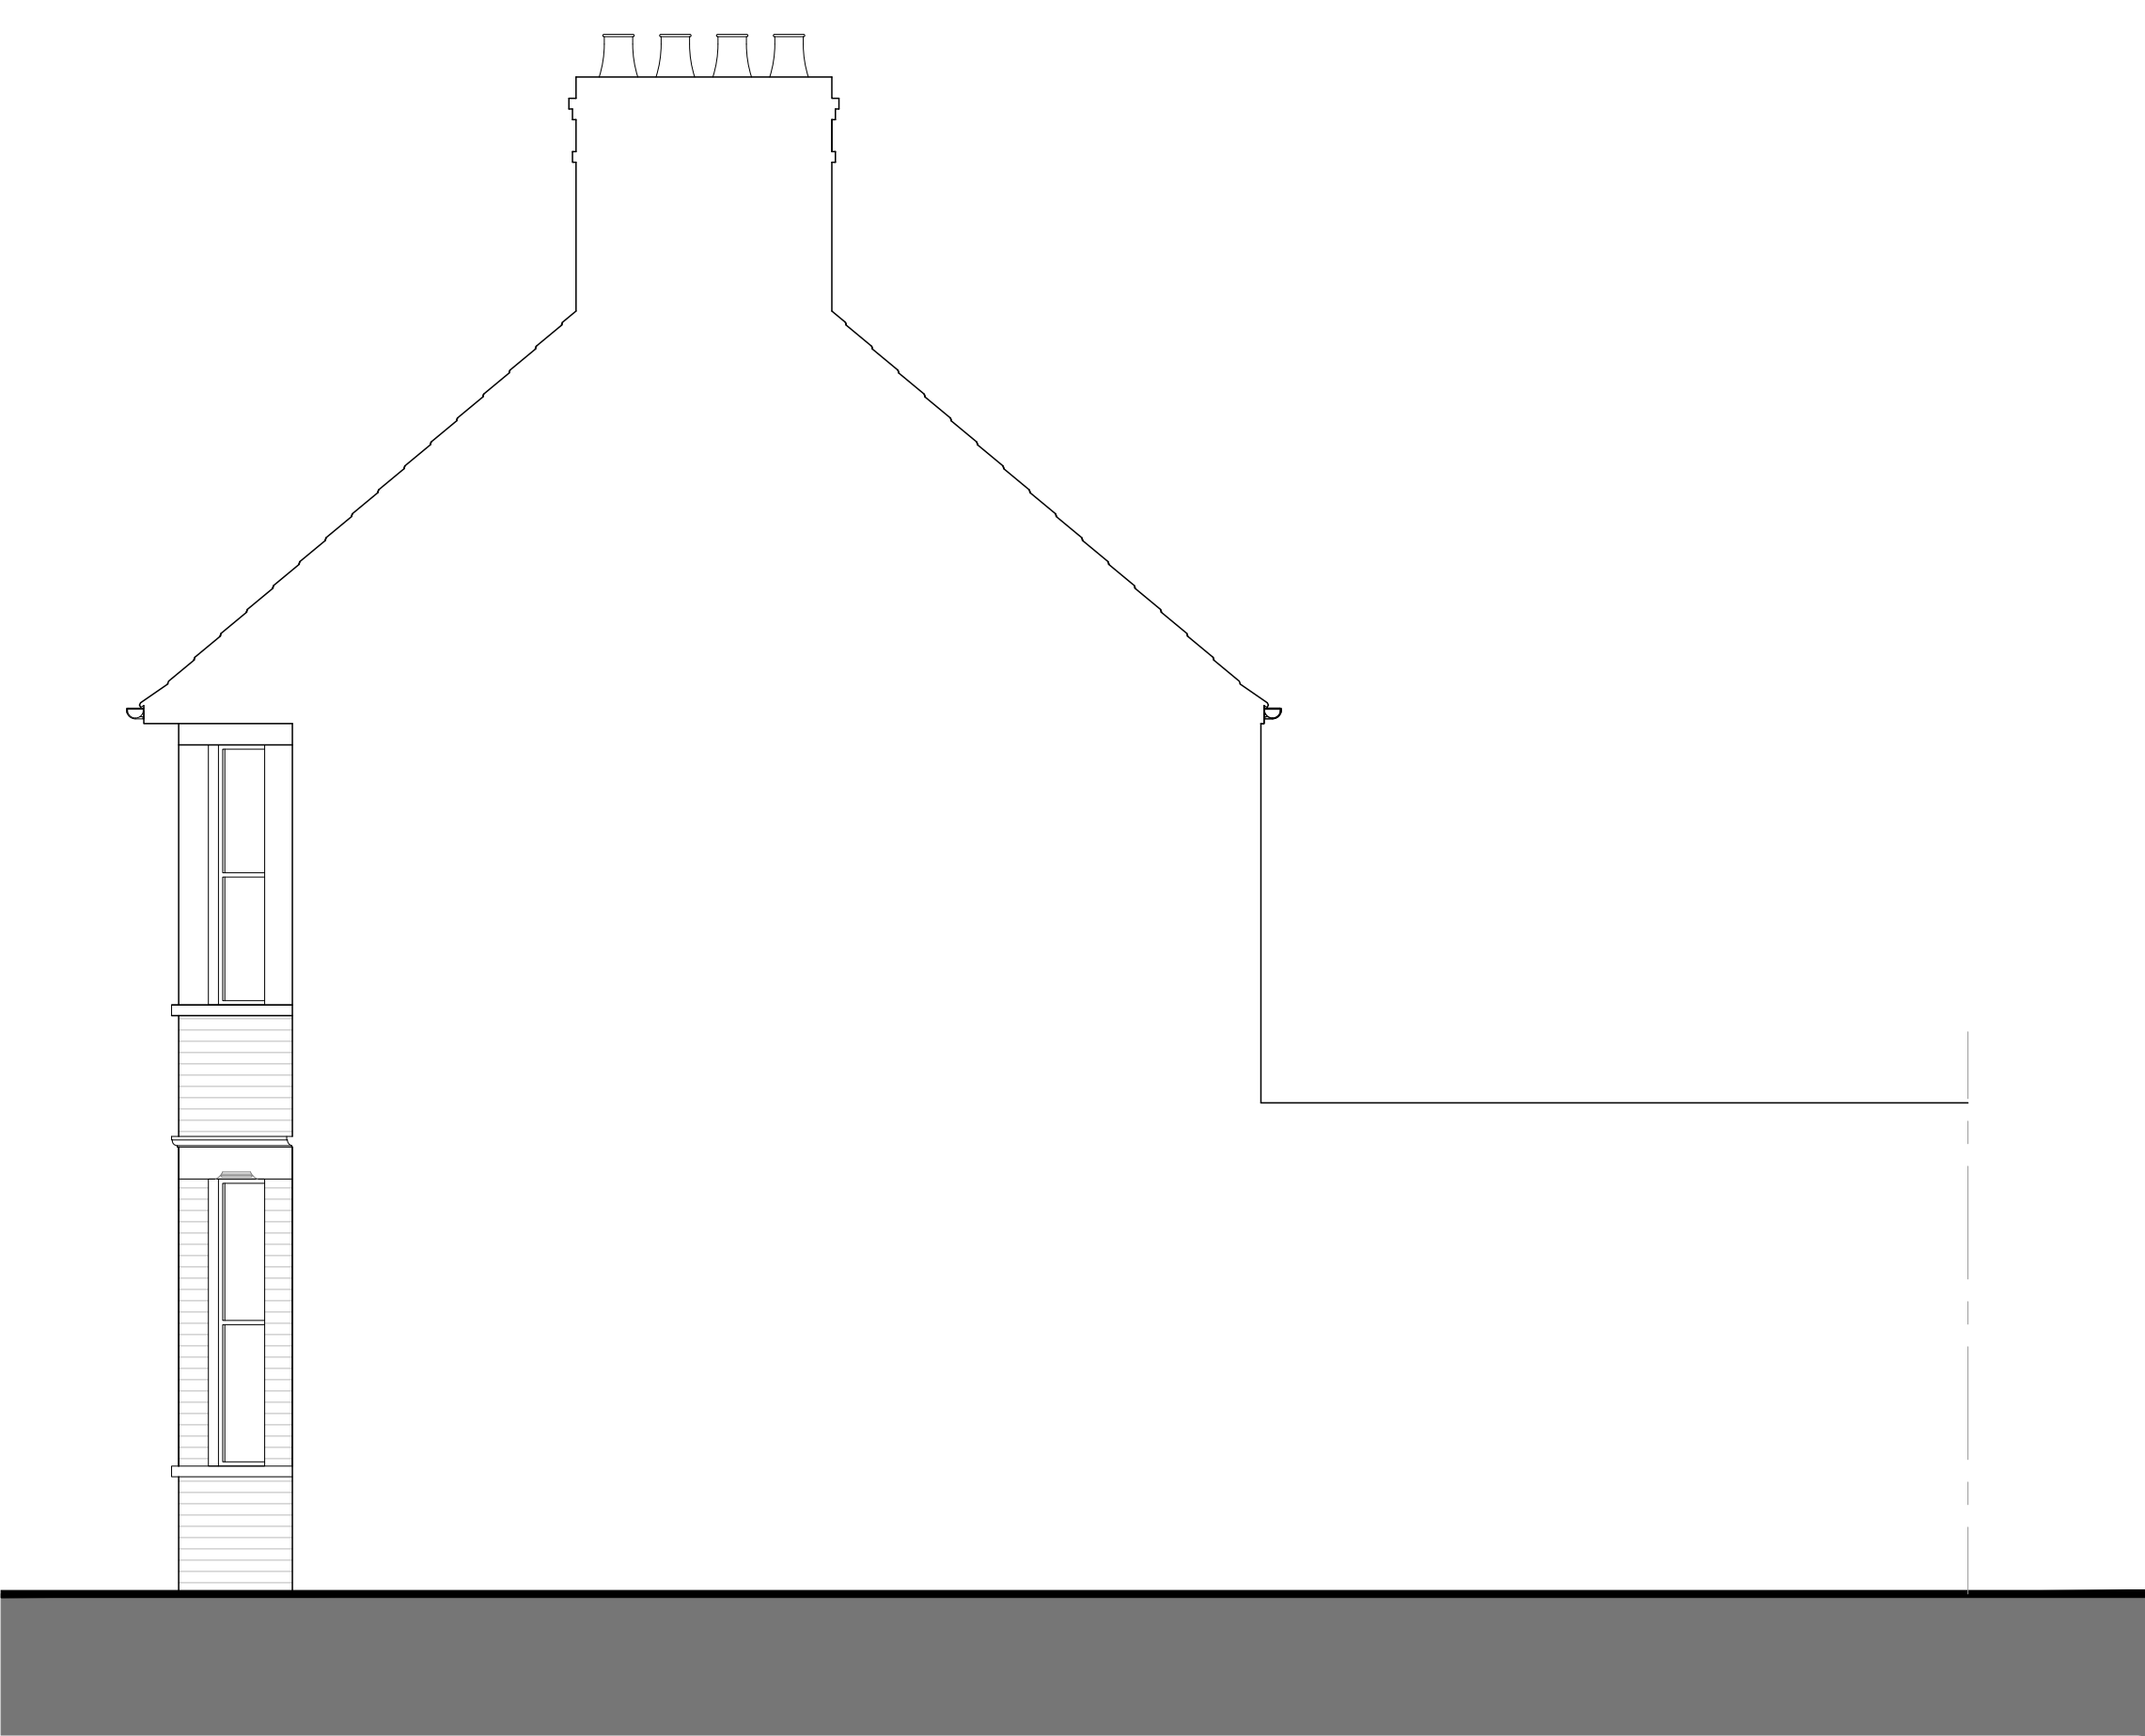

Side Elevation/ Section

PROJECT:
60 Ombersley Road

TITLE:
Existing Elevations

SCALE: 1:50@A1 DATE: Nov' 2024 DRAWN BY: JM

DRAWING NUMBER: 4336.PL.04 REVISION: C