


Elevation Key	
	Bird Nesting Box
	Bat Box

- NOTES:
- | | |
|-------------|------------------------------|
| 01 Roof: | Slate Roof |
| 02 Walls: | Red Facing Brickwork |
| 03 Walls: | Render Painted Cream |
| 04 Windows: | UPVC White |
| 05 Fascia | UPVC White |
| 06 Gutter | UPVC White |
| 07 Dormer: | Through colour render. Cream |




Front Elevation

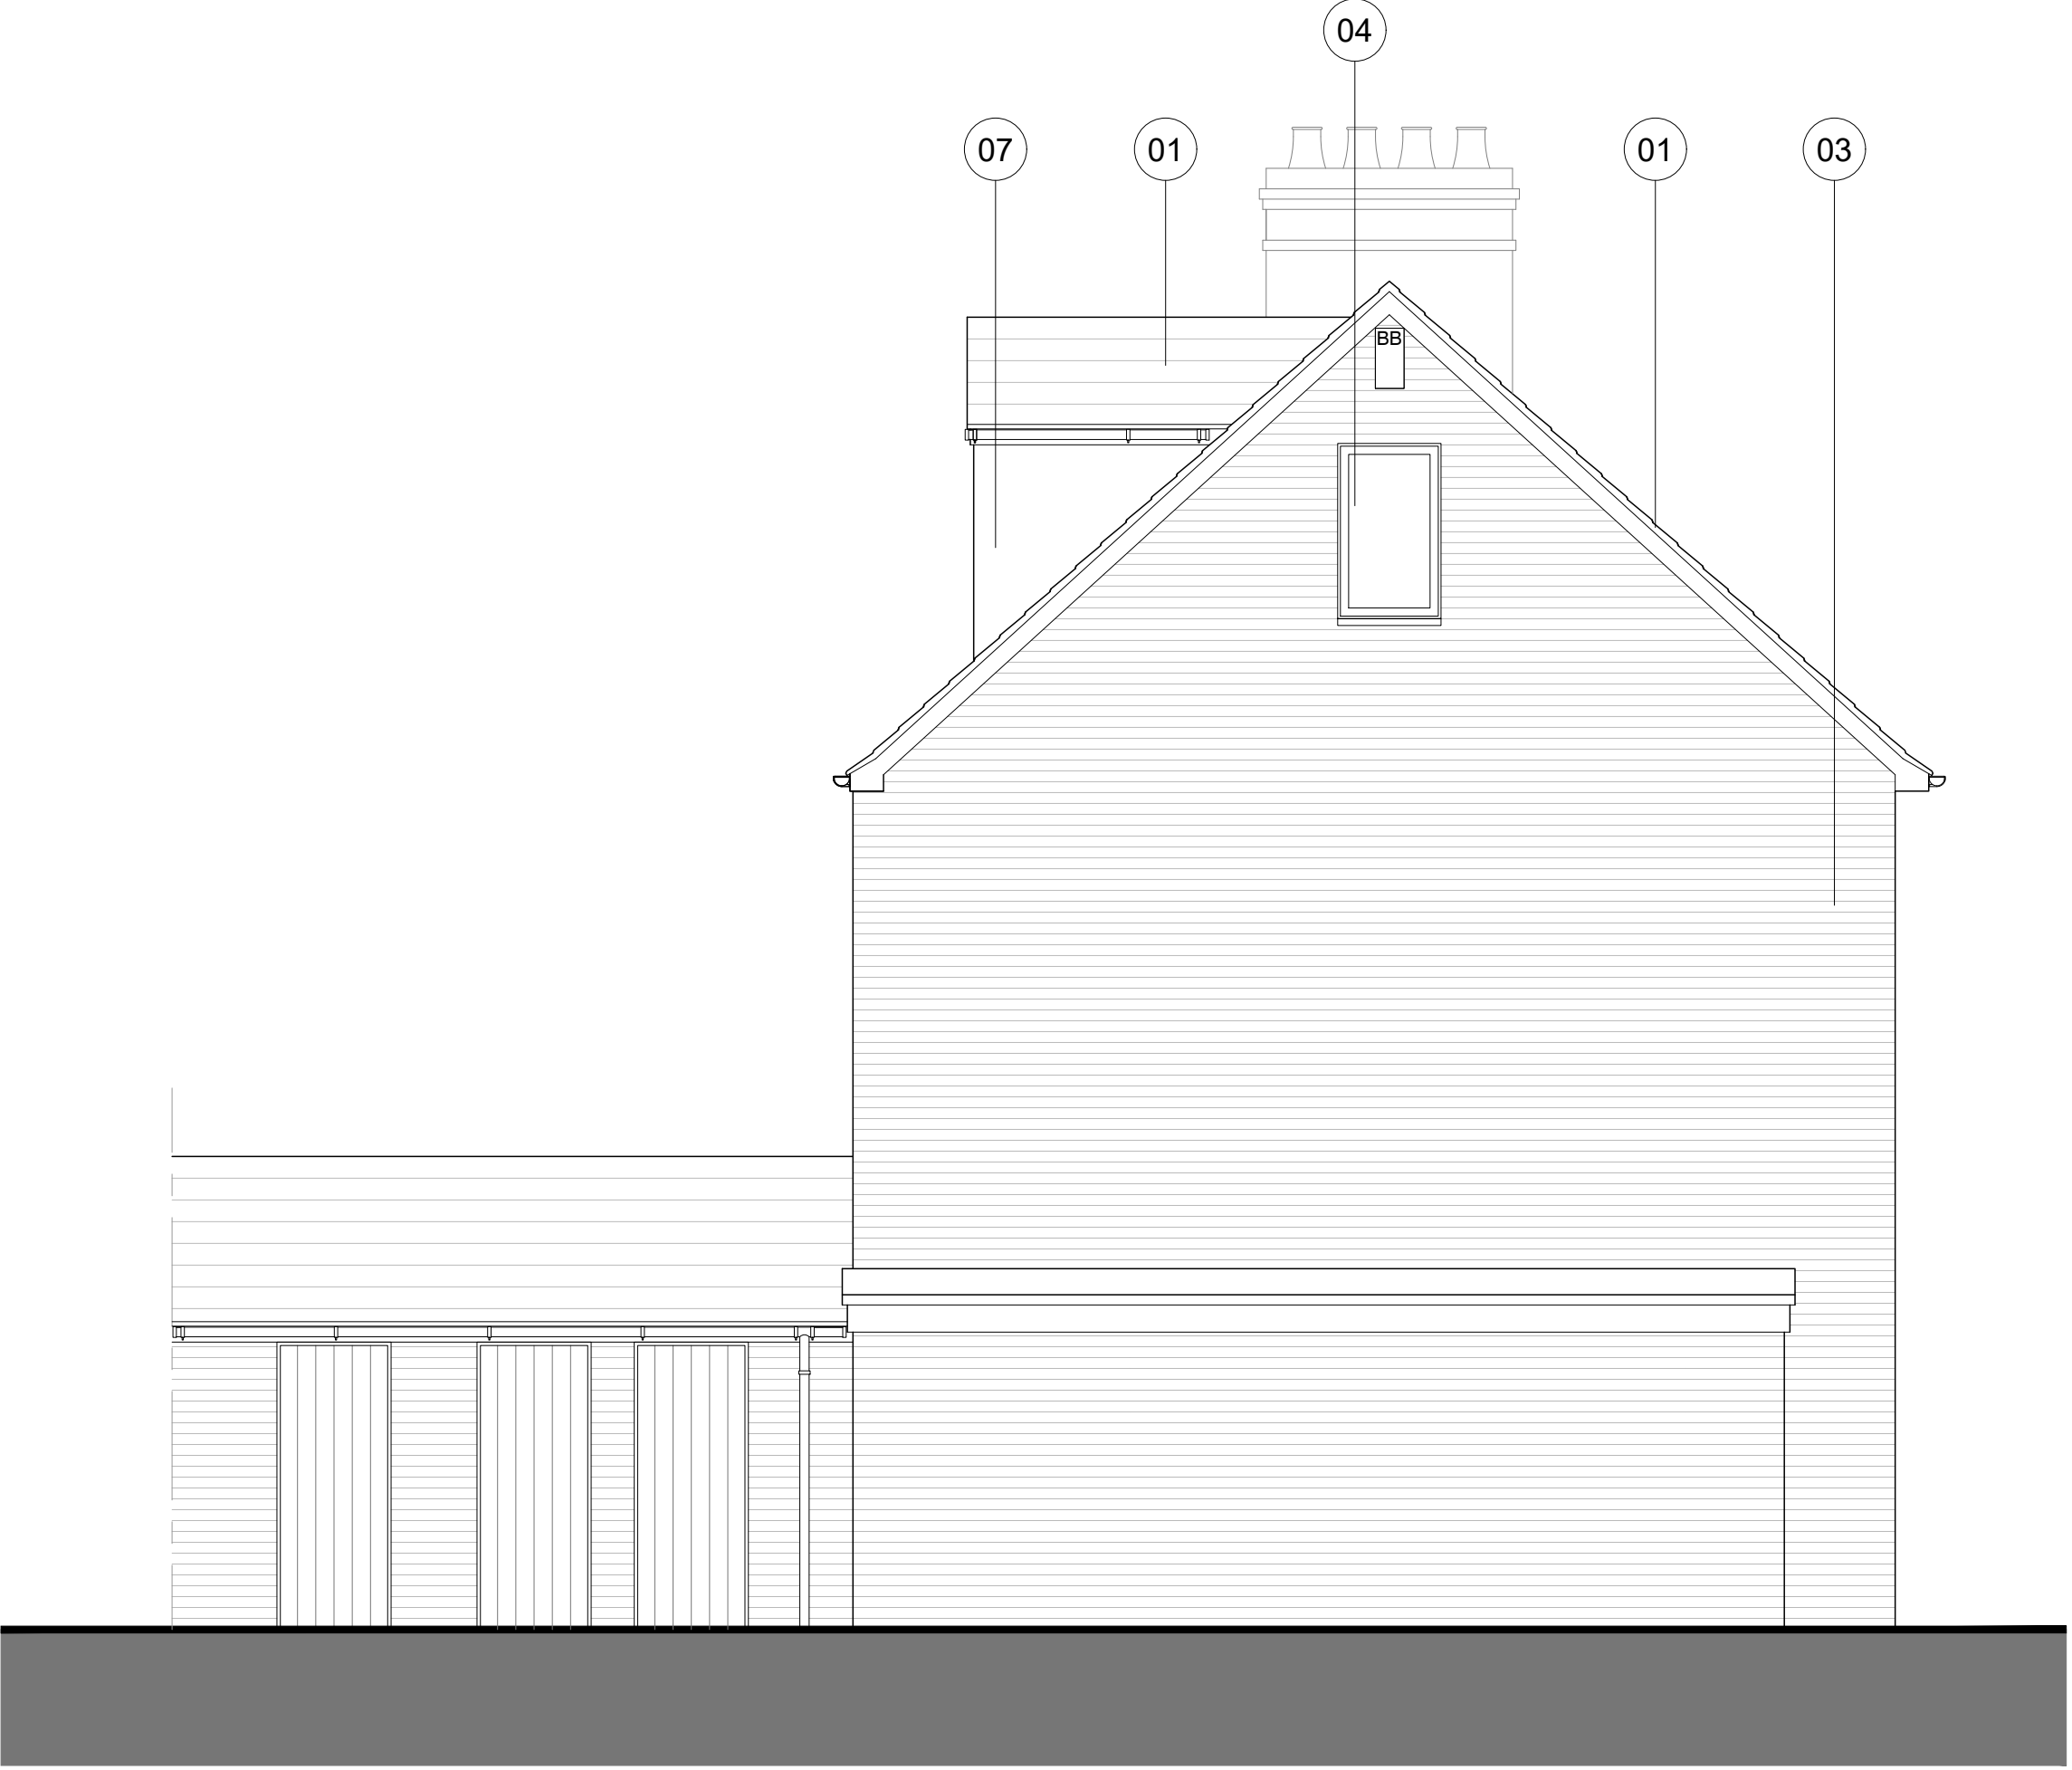

Side Elevation



Rear Elevation

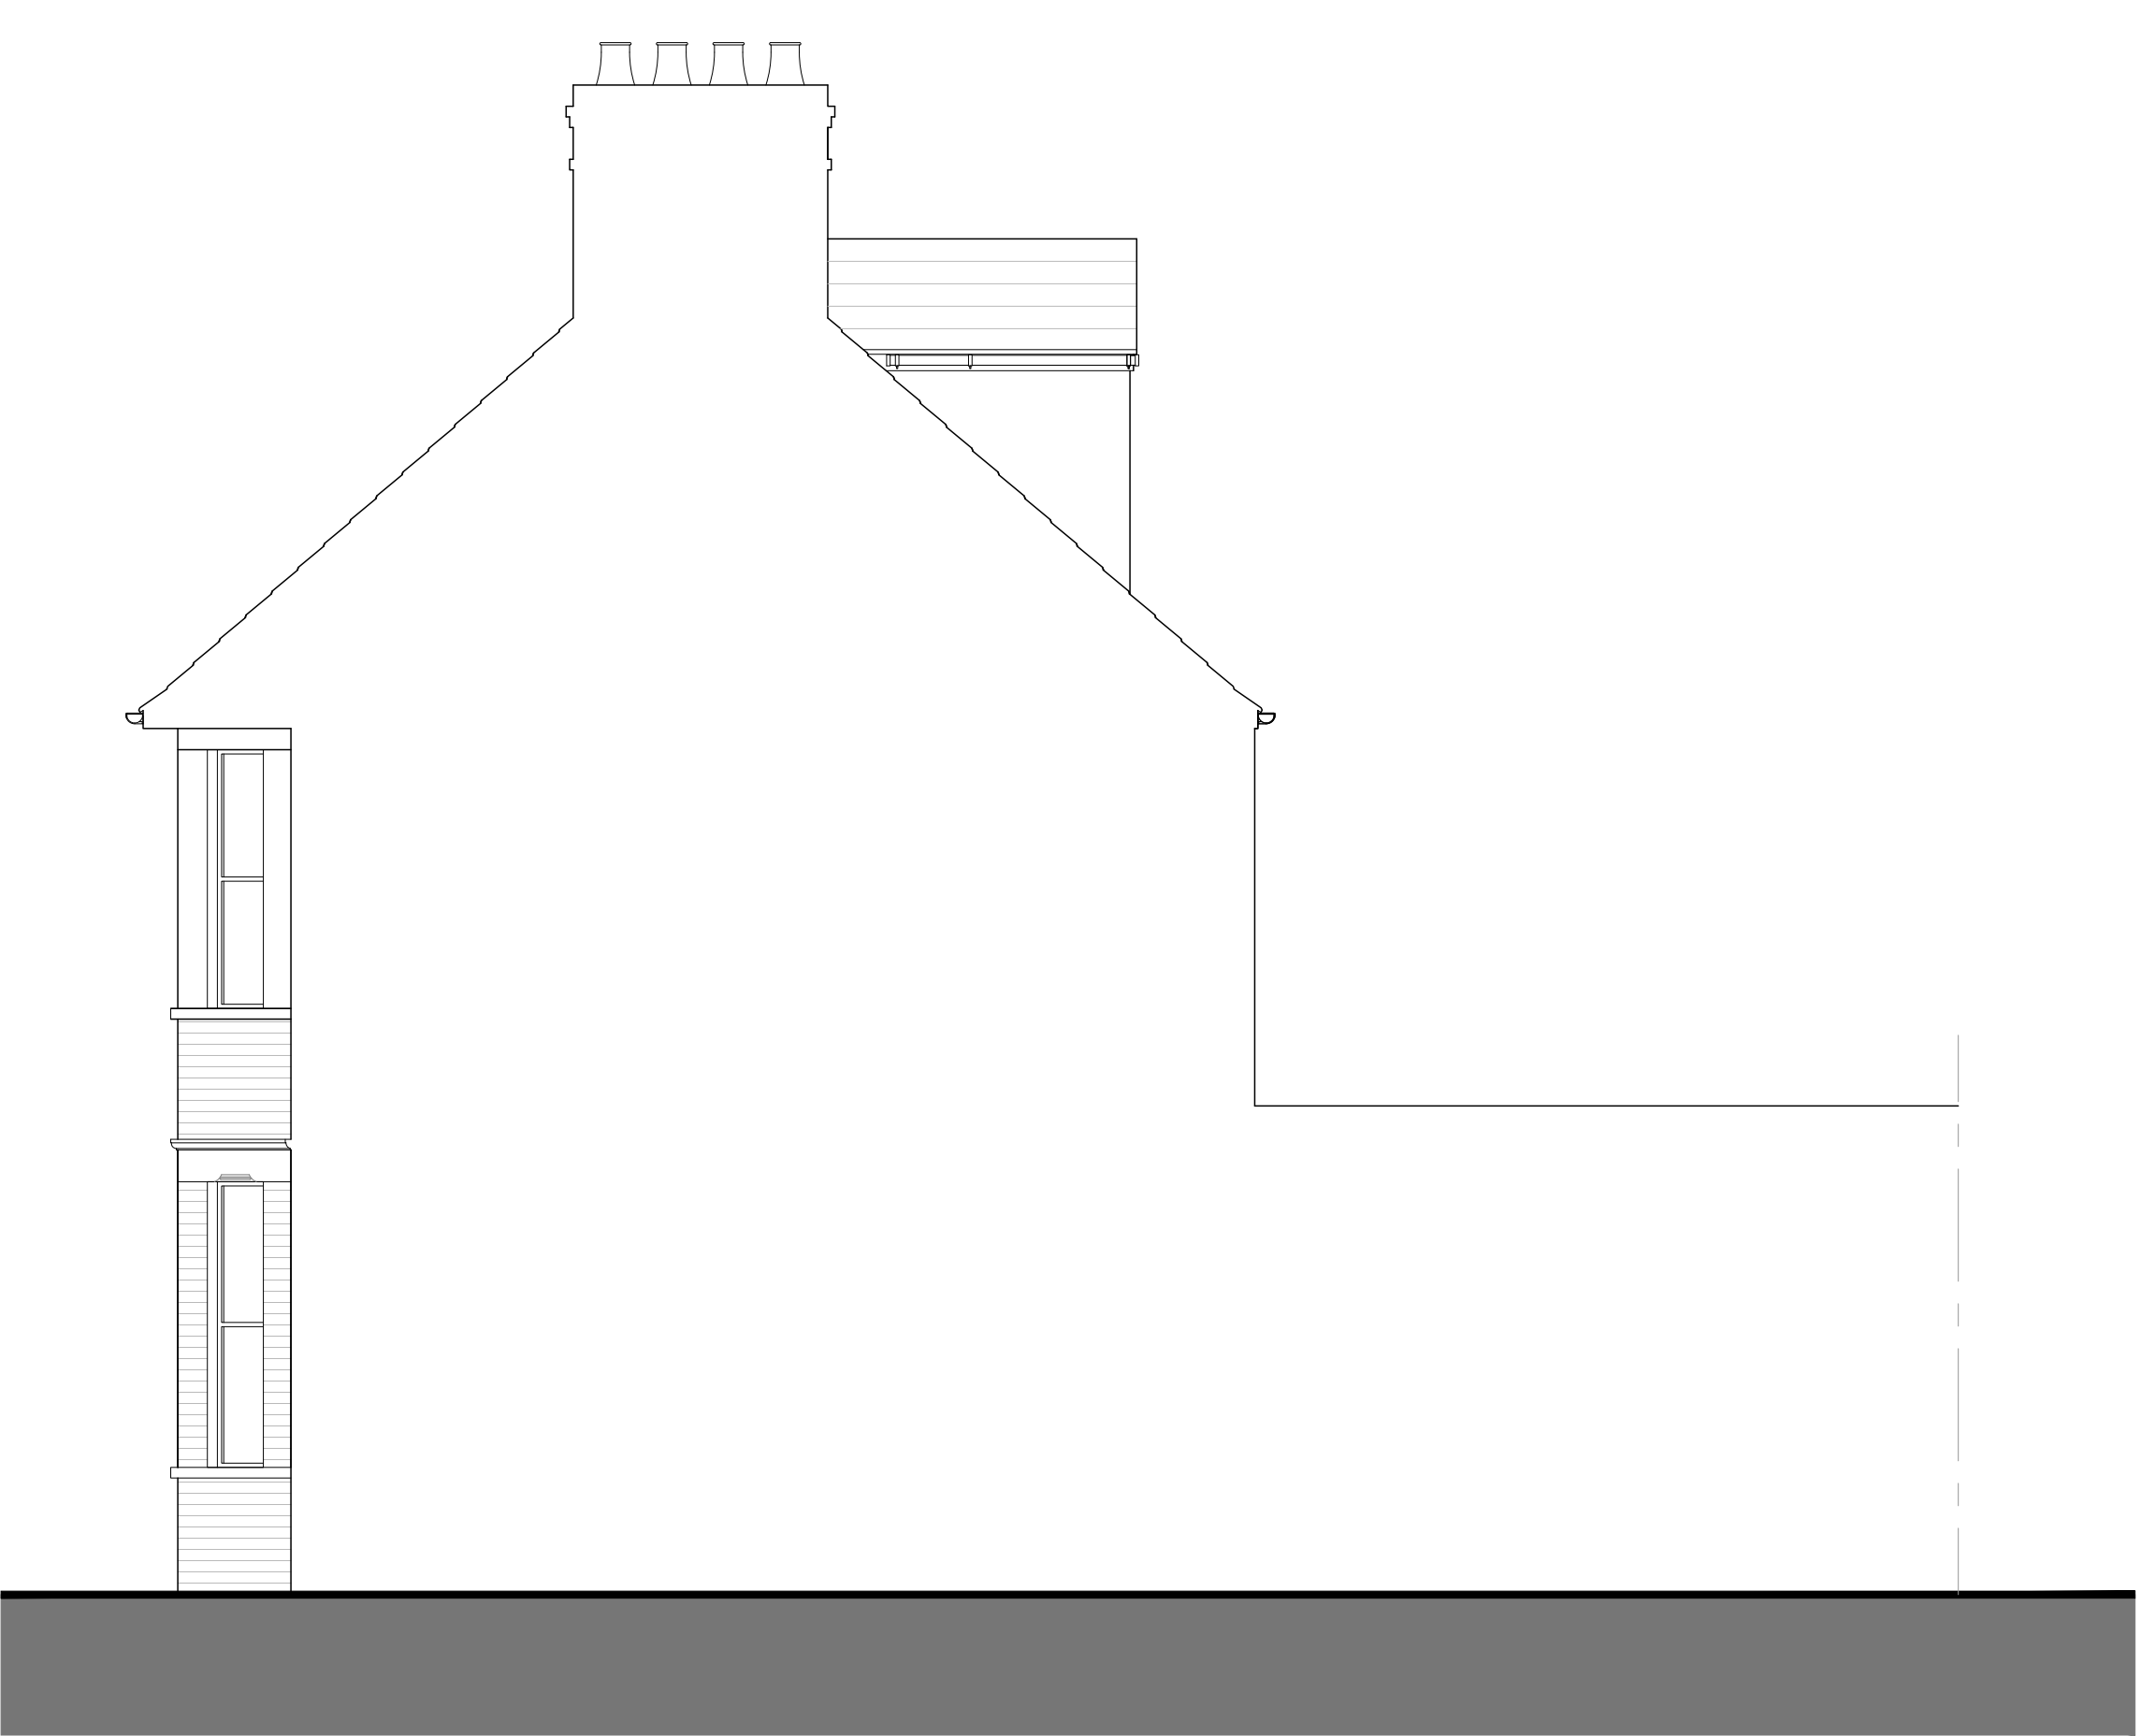

Side Elevation/ Section

PROJECT: 60 Ombersley Road		
TITLE: Proposed Elevations		
SCALE: 1:50@A1	DATE: Nov' 2024	DRAWN BY: JM
DRAWING NUMBER: 4336.PL.06	REVISION: D	

