


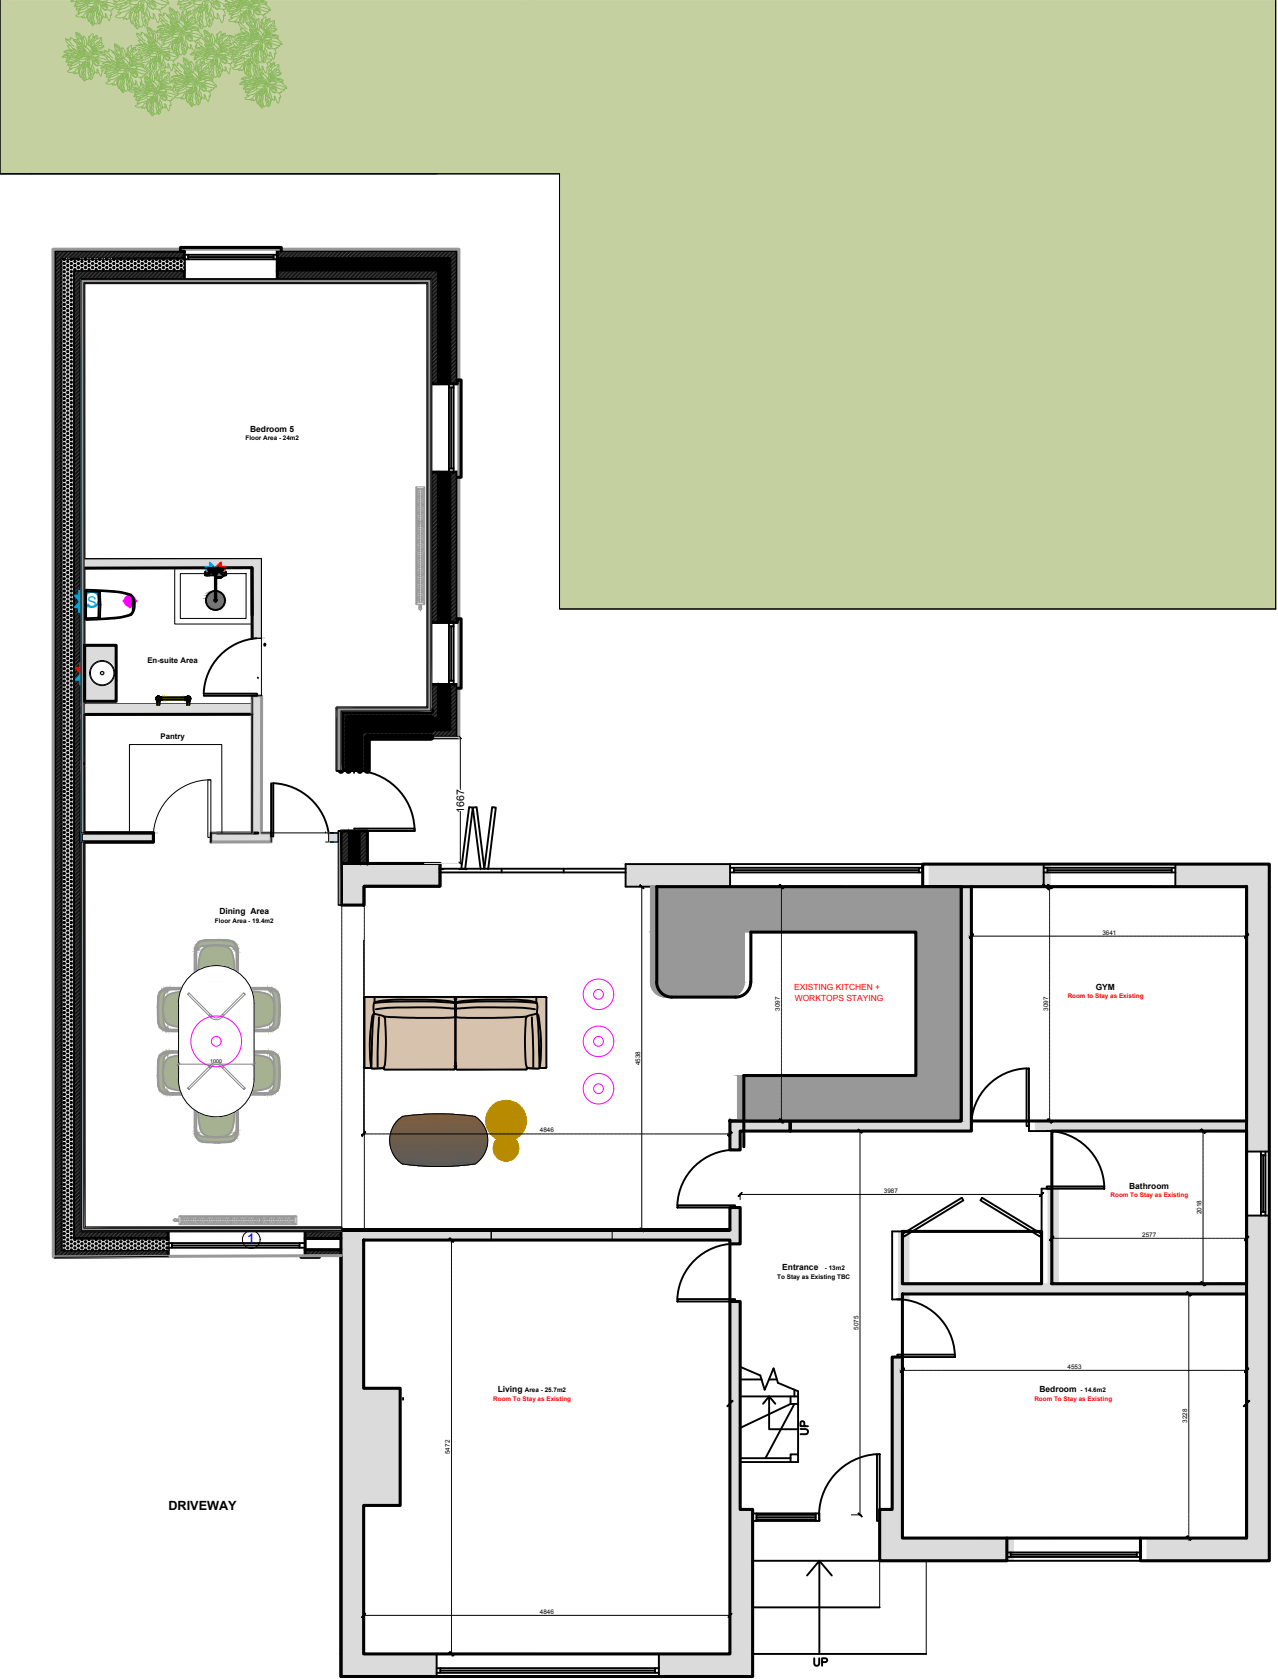

Ground floor proposed



PROPOSED
GROUND FLOOR PLAN

LAYOUT: A3 SCALE: 1-100

DATE: 4th August 2025

DRAWN BY: Babette

CLIENT:

PROJECT ADDRESS:
Tanglewood
Tregarn Road
Langstone
Newport
NP182JS

AREA QUANTITIES	(m/m2)
FLOOR AREA	(m2)
CEILING AREA	(m2)
WALL SURFACE AREA	(m2)
PERIMETER	(m)

PROJECT ONE
DESIGN AND MANAGEMENT LTD.

PROJECT ONE HQ
3 Glebe Street,
Penarth,
CF64 1EB

02921 406 283
info@projectone.design

SMILE TO SLEEP.
WAKE TO WONDER.
www.projectone.design