
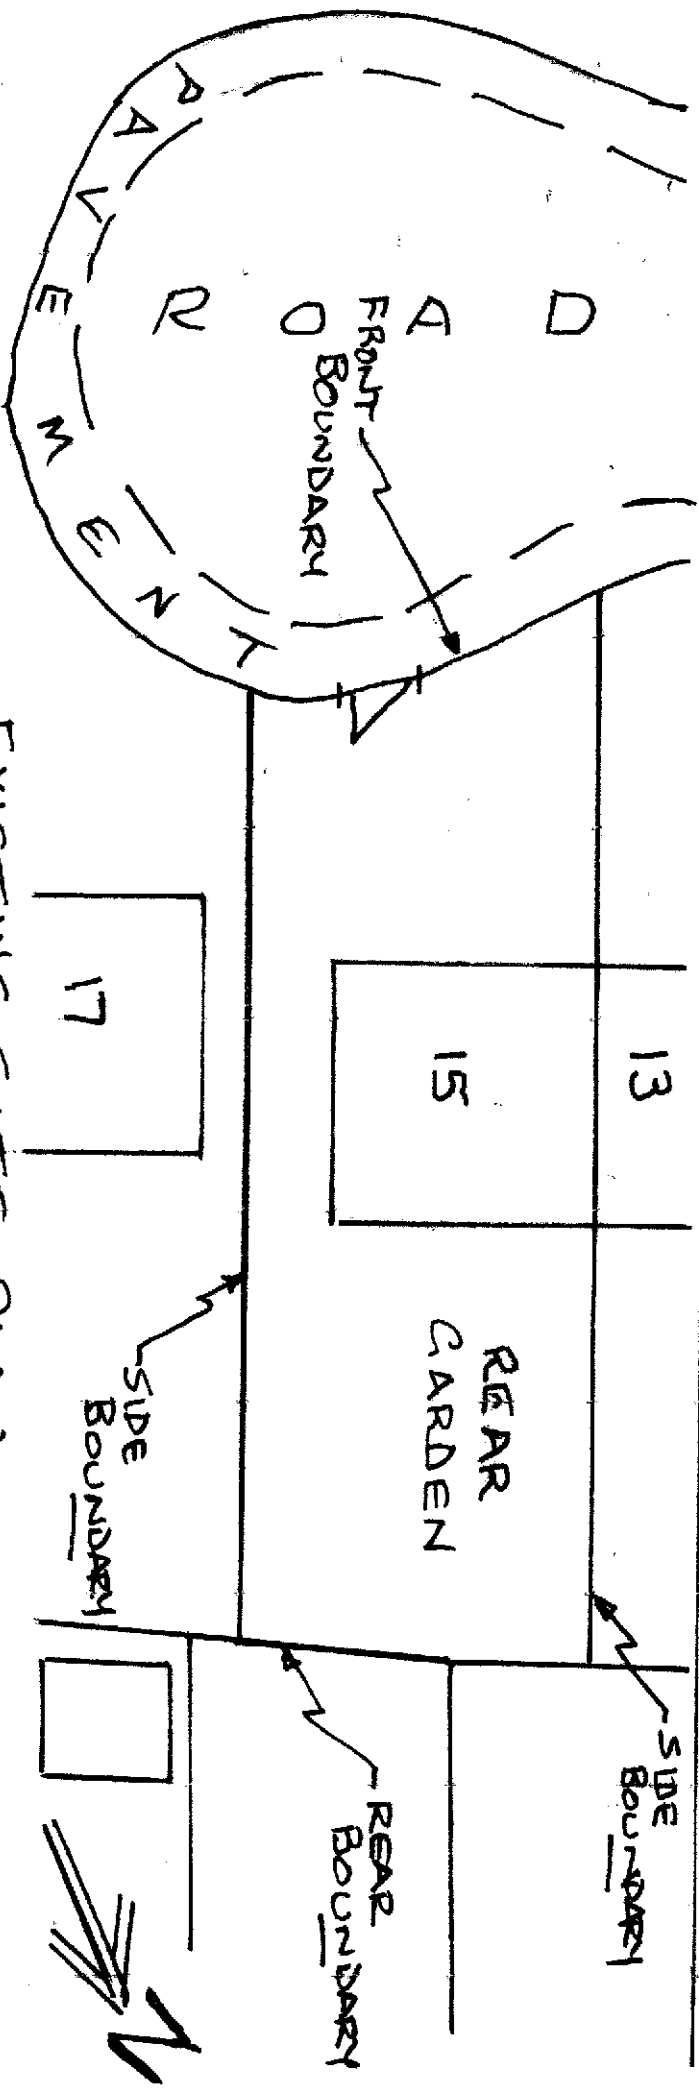


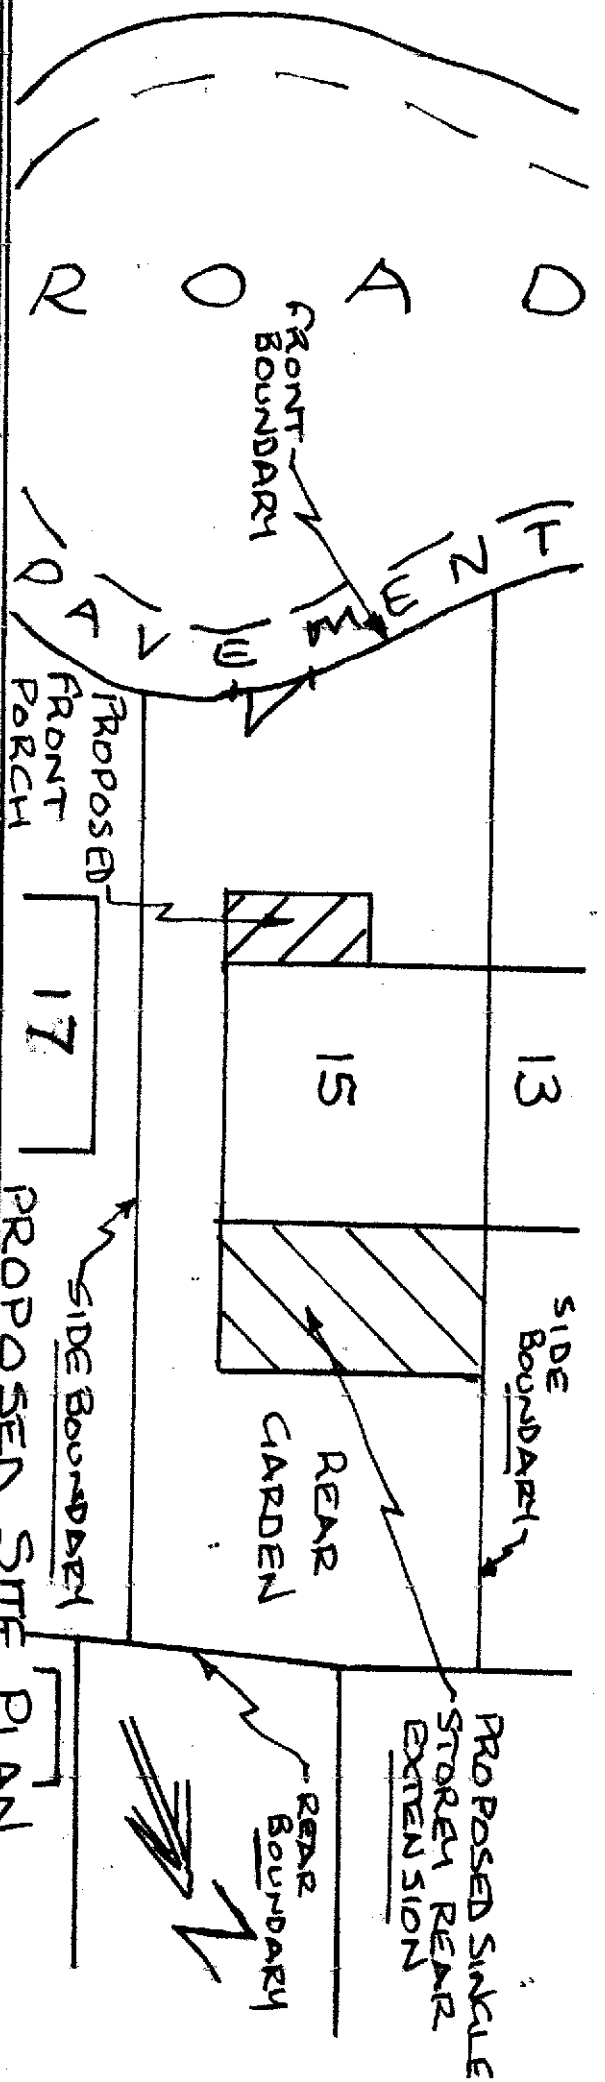

EXISTING SITE PLAN

PROPOSED SITE PLAN

SITE PLANS OF 15, HANDEL CLOSE, NEWPORT, S.WALES, NP19 9HX

SCALE 1:200

DWG. REF. 5