



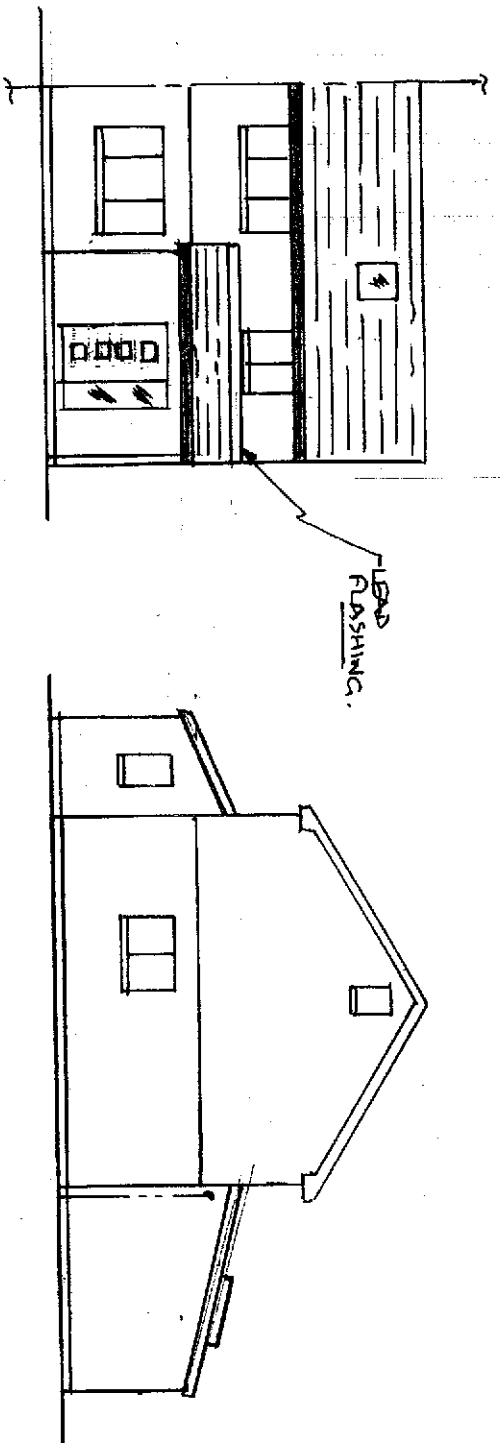

PROPOSED FRONT ELEVATION


PROPOSED SIDE ELEVATION

PROPOSED FINISHES
 WALLS - SPAR FINISH.
 ROOF - DARK TILES.
 WINDOWS - WHITE UPVC.
 NOTE
 ALL FINISHES TO
 MATCH EXISTING.

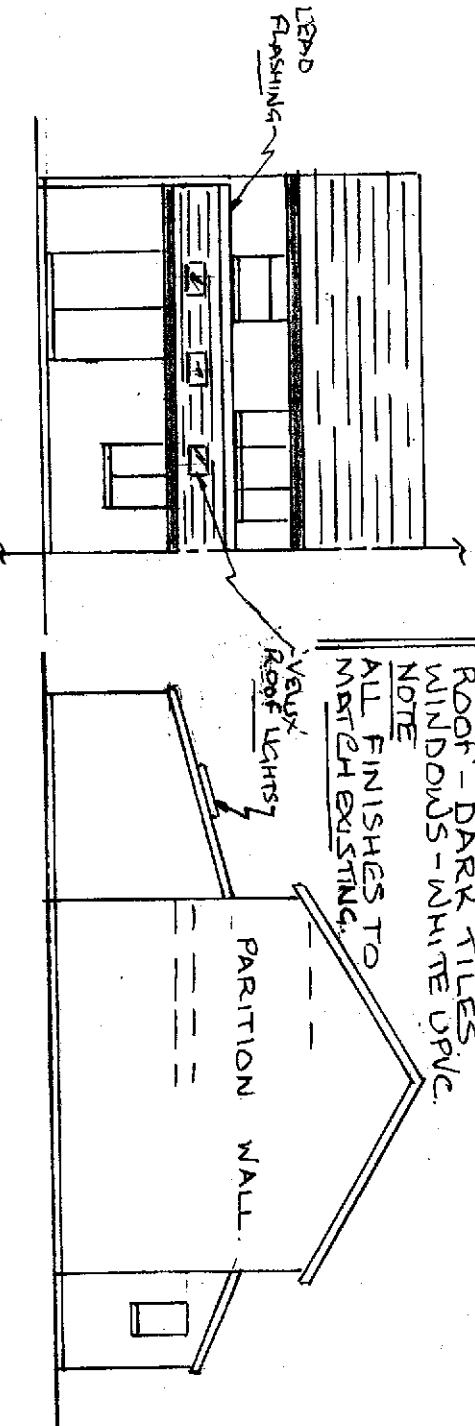

PROPOSED REAR ELEVATION

PROPOSED SIDE ELEVATION

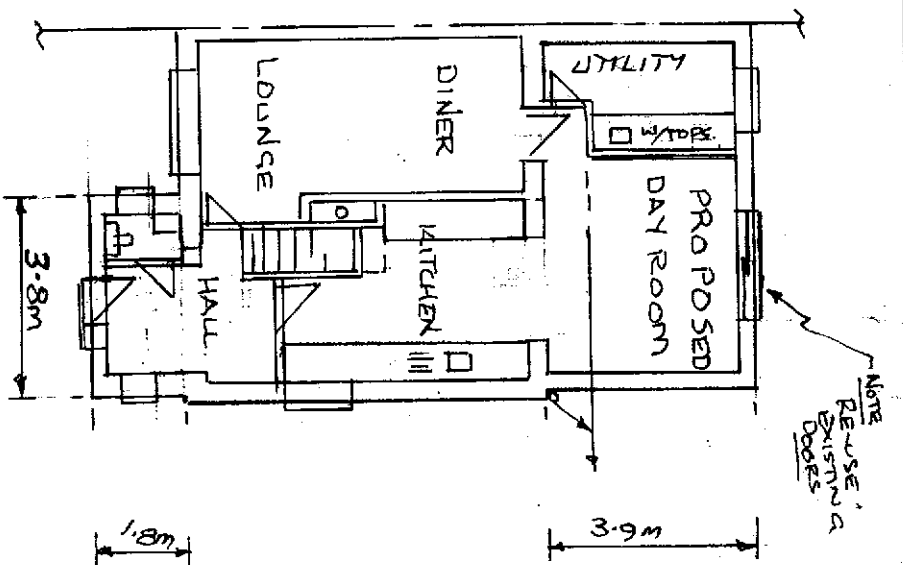

PROPOSED GROUND FLOOR PLAN

PROPOSED ELEVATIONS FOR 15, HANDEL CLOSE, NEWPORT.

SCALE 1:100

DRG. REF. 4