


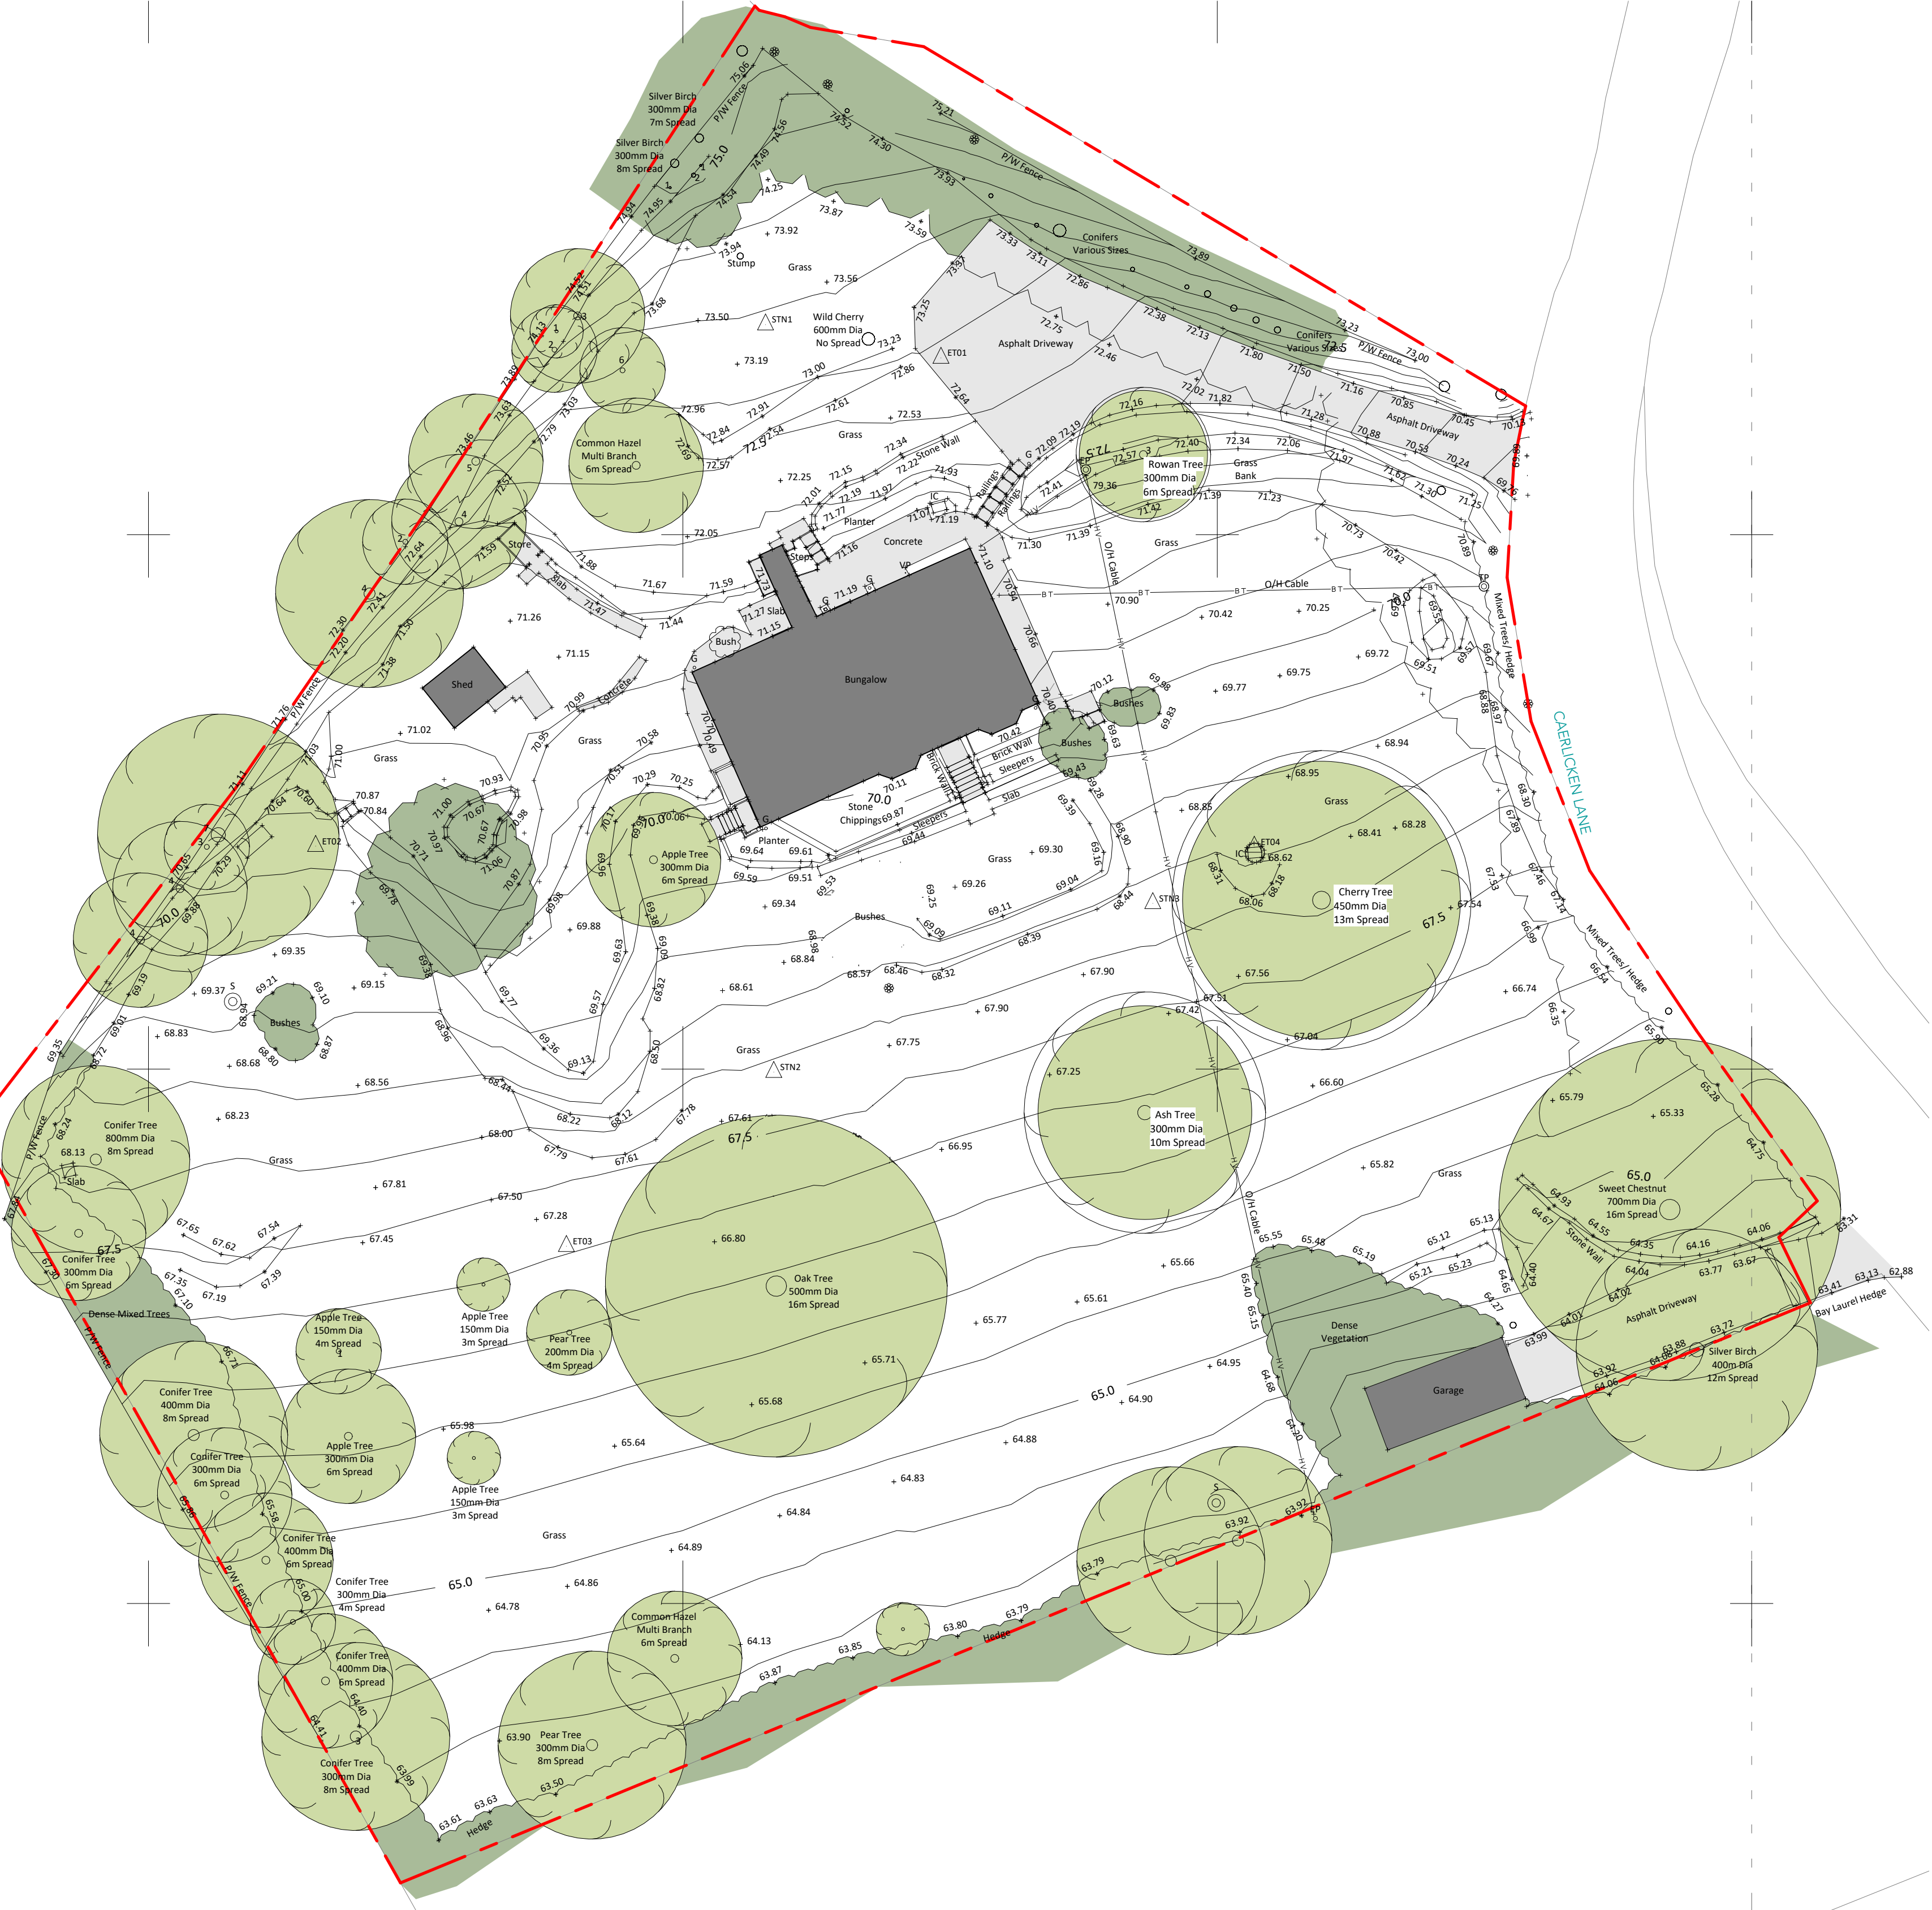

EXISTING SITE PLAN
1 : 200



LOCATION PLAN
1 : 1000

ELM TREE

Elm Tree, Caerlicken Lane
Langstone, Newport, NP18 2JZ



Project **2610**
JAN + AGNIESZKA SNIATESKI
Elm Tree, Caerlicken Lane
Langstone, Newport, NP18 2JZ

A	14.08.25	ISSUED FOR PLANNING
NOT FOR CONSTRUCTION		

Scale As indicated • A1
LOCATION AND EXISTING SITE PLANS

PL02A

sheet no. rev.